

AFR
STUDIO

173-A Dickenson Road, Longsight
Manchester, M13 0YN

PROJECT:

71 KENYON LANE, MIDDLETON,
MANCHESTER, M24 2QS, UK

DRAWING TITLE:

TYPICAL SECTION DETAILS

DRG. NO :
DR-08

DRG. SCALE:
N.T.S


CHECKED BY:
AMJAD S TAHIR

DATE:
24-08-2023

PURPOSE OF ISSUE


PLANING

Do not scale from this drawing. All information should be checked by the contractor site before commencing work. Any discrepancies should be reported to the architect immediately. All rights are reserved and are not transferable. Unauthorized reproduction of this drawing are not permitted.

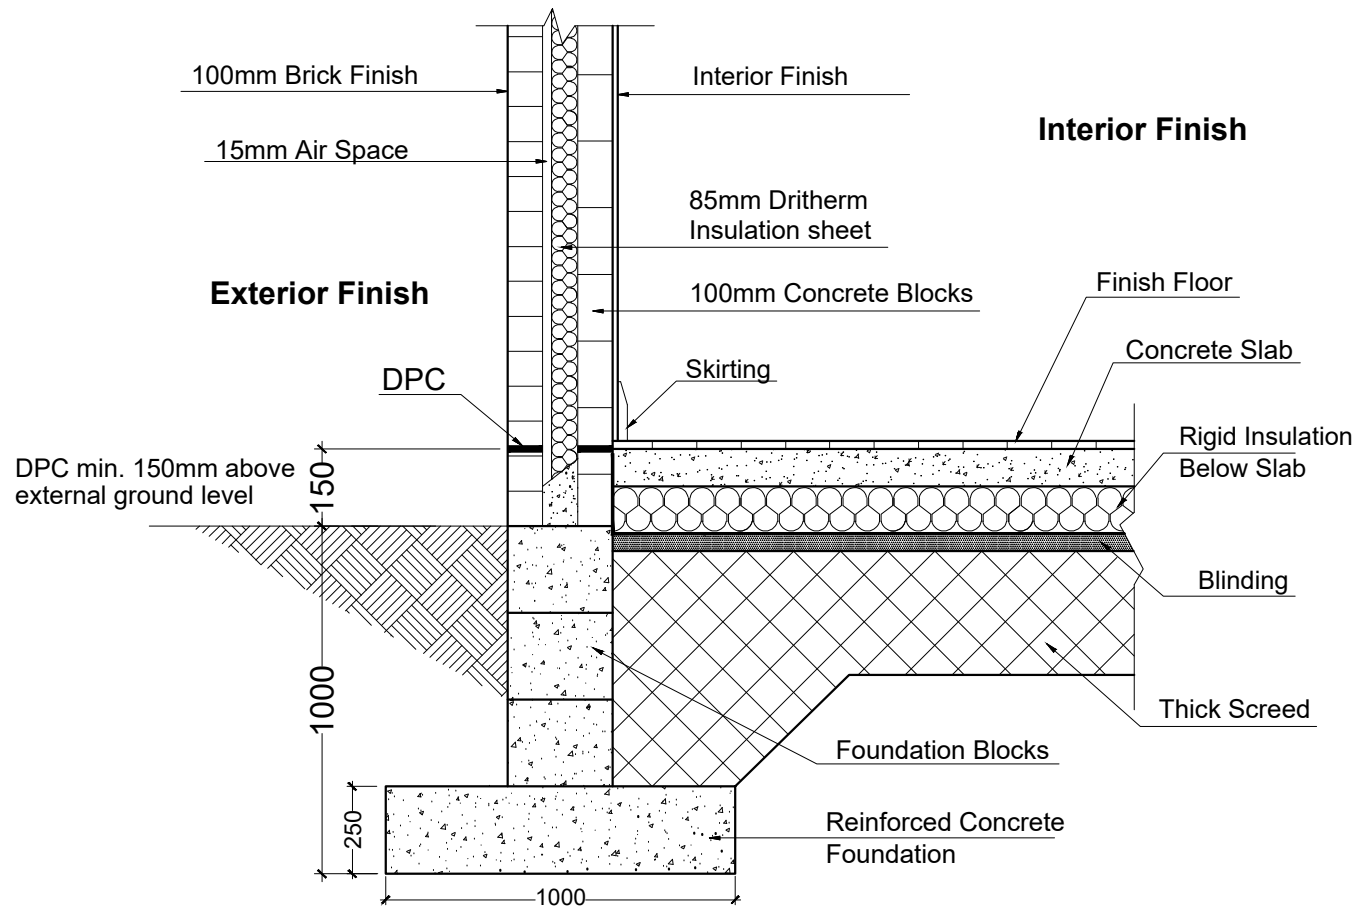


TYPICAL DETAIL OF PROPOSED
EXTERNAL WALL AND FOUNDATION

SCALE N.T.S

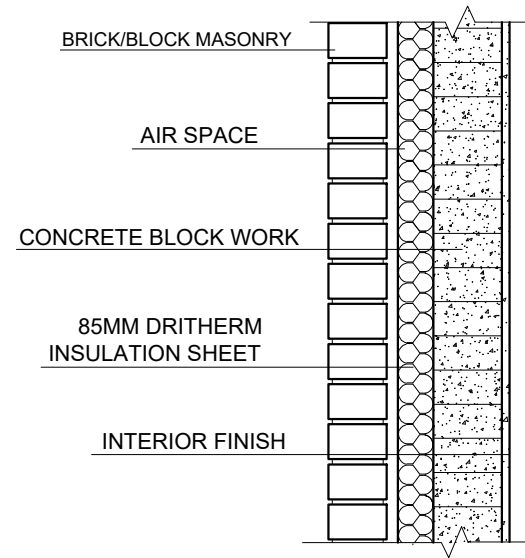

PROPOSED EXTERNAL
WALL DETAIL
SCALE N.T.S

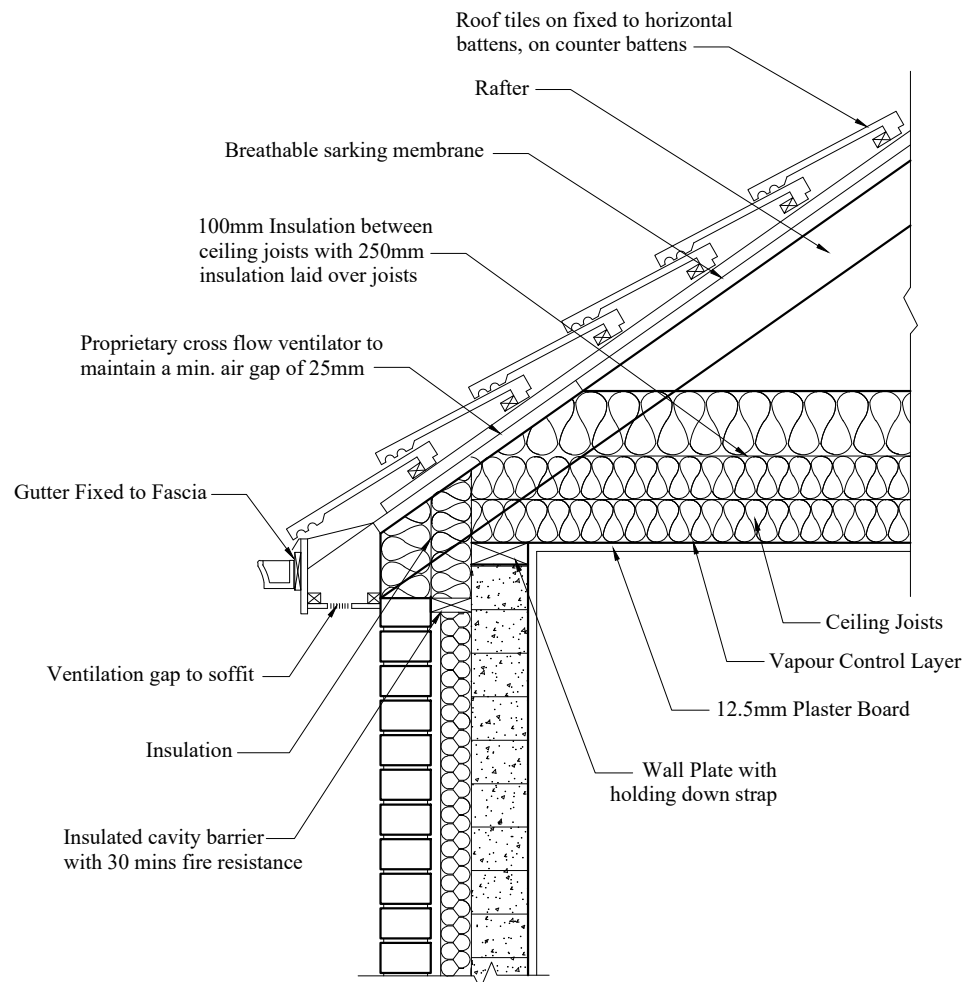

PROPOSED EXTERNAL WALL
AND ROOF JOINT DETAIL
SCALE N.T.S