

- NOTES – GENERAL ARRANGEMENT PLANS
- 1.0 GENERAL

1.1

This drawing to be read in conjunction with all relevant Architect's, Engineer's and Specialist's drawings and specifications.

1.2







All work to be carried out in accordance with current good practice, Building Regulations and subsequent amendments, the project specification and relevant British Standards and Codes of Practice. Materials and components to be suitable for their intended use.

1.3

All dimensions to be checked on site prior to construction work taking place. No dimension is to be scaled off. IF IN DOUBT ASK.

1.4

Roof pitches and dimensions in particular to be verified on site by builder/truss manufacturer

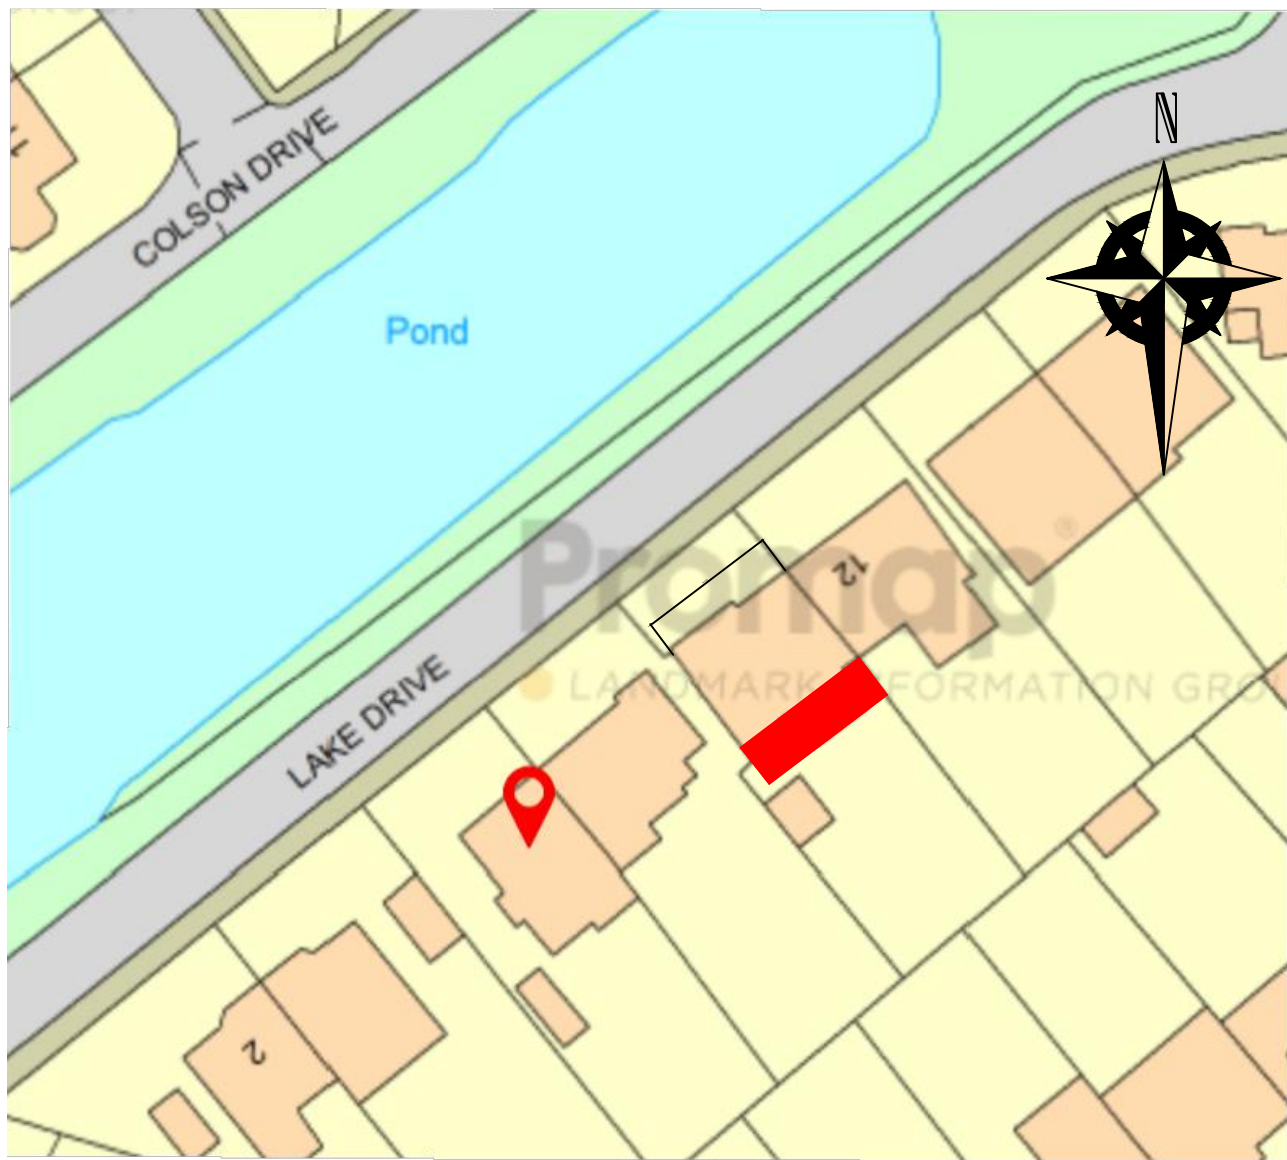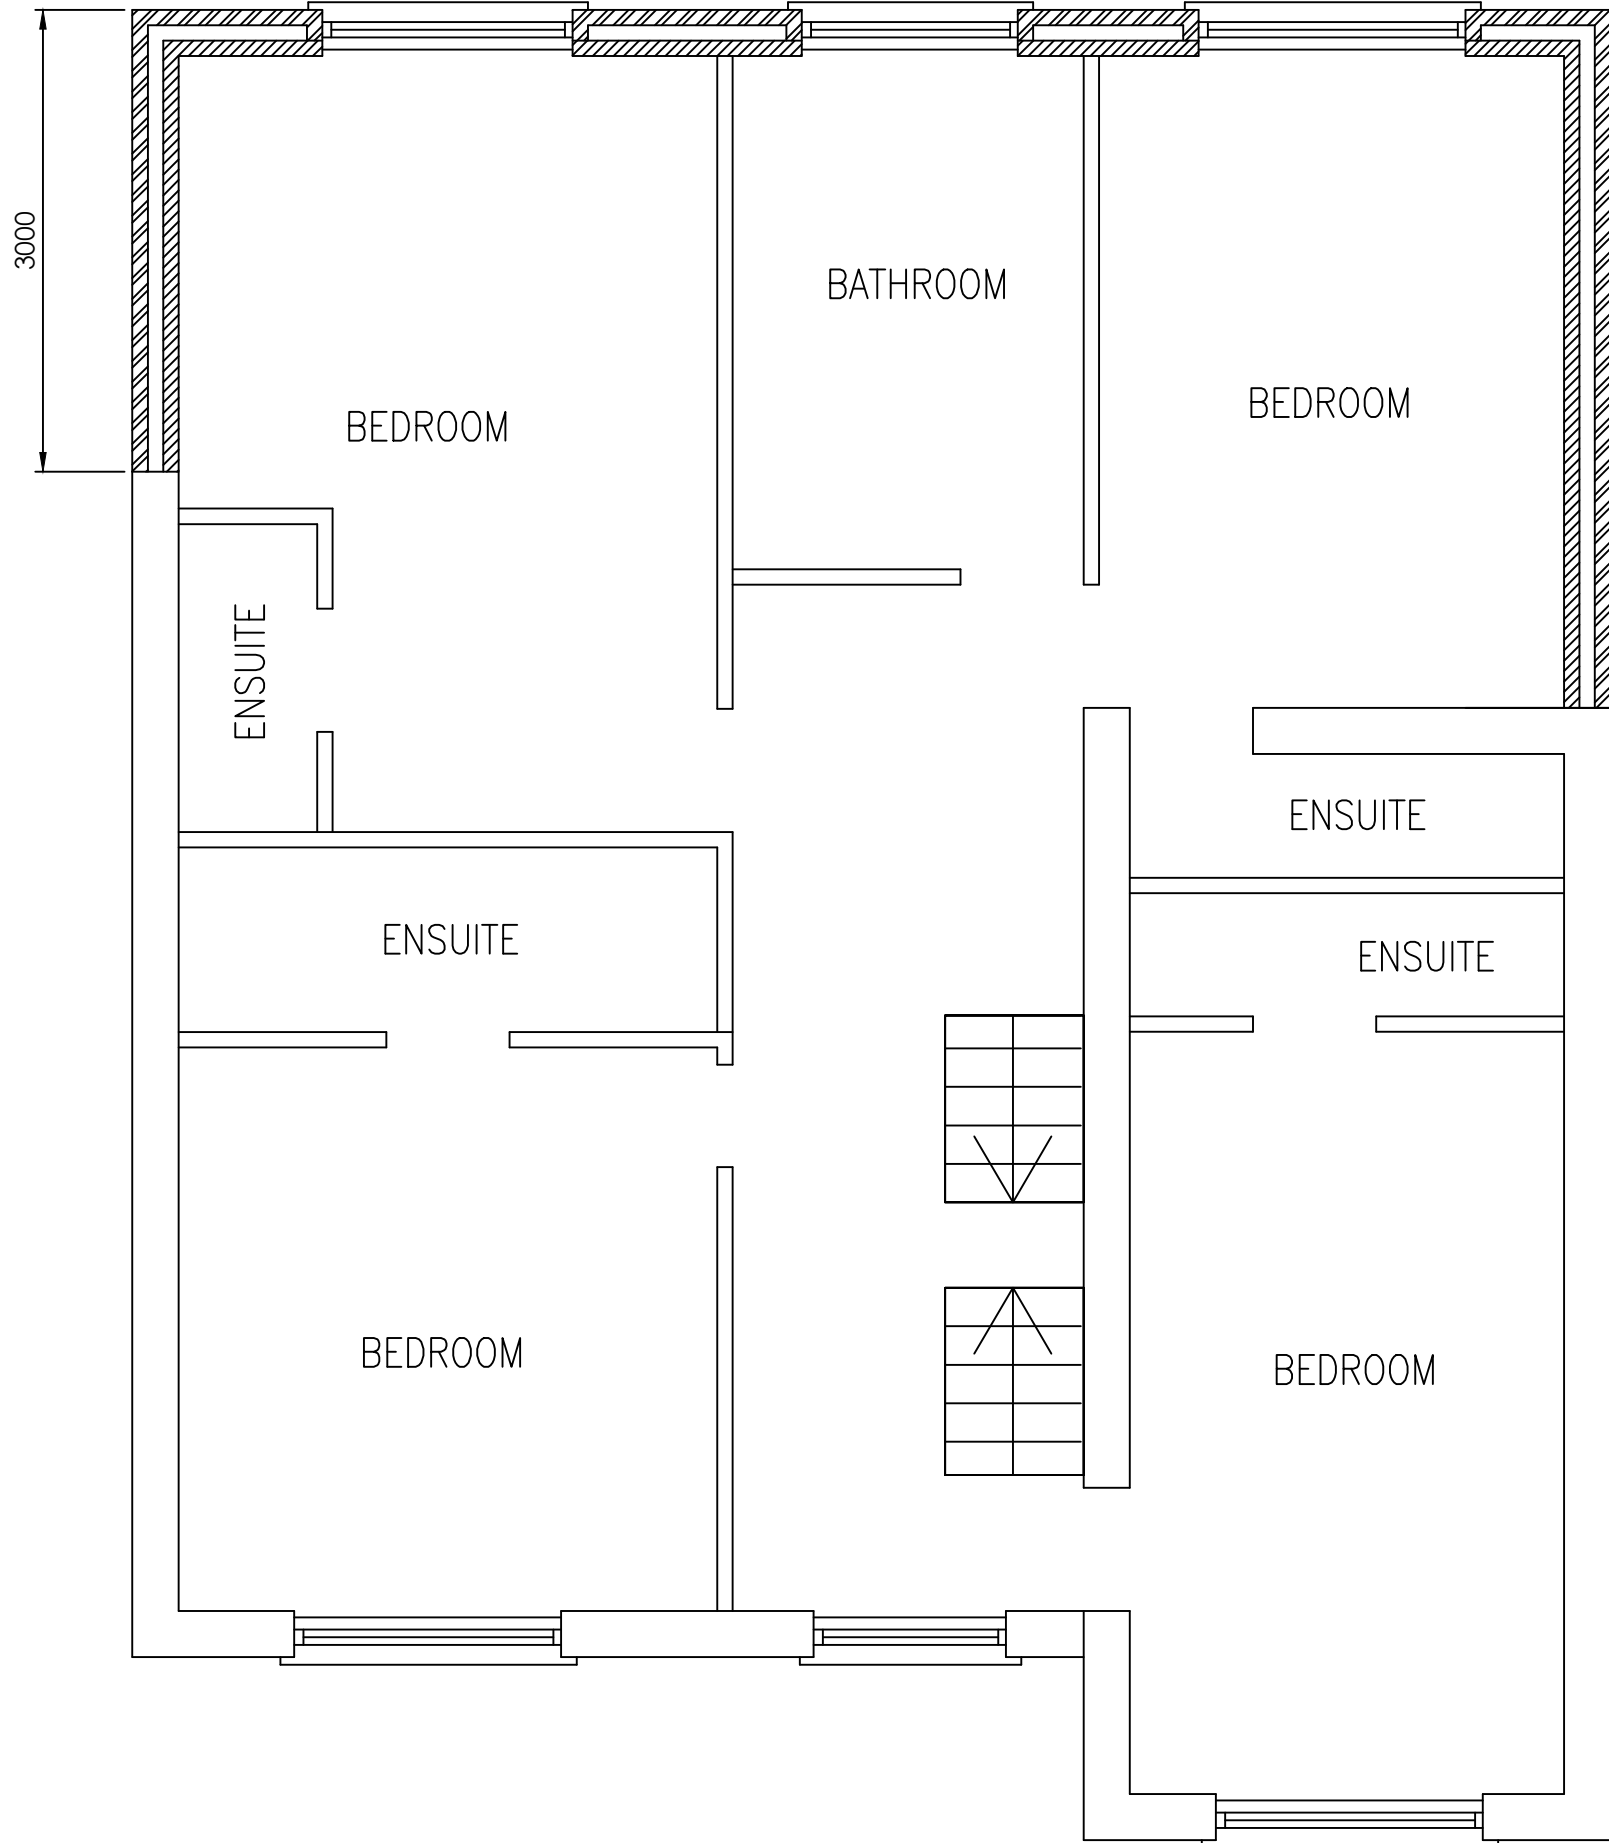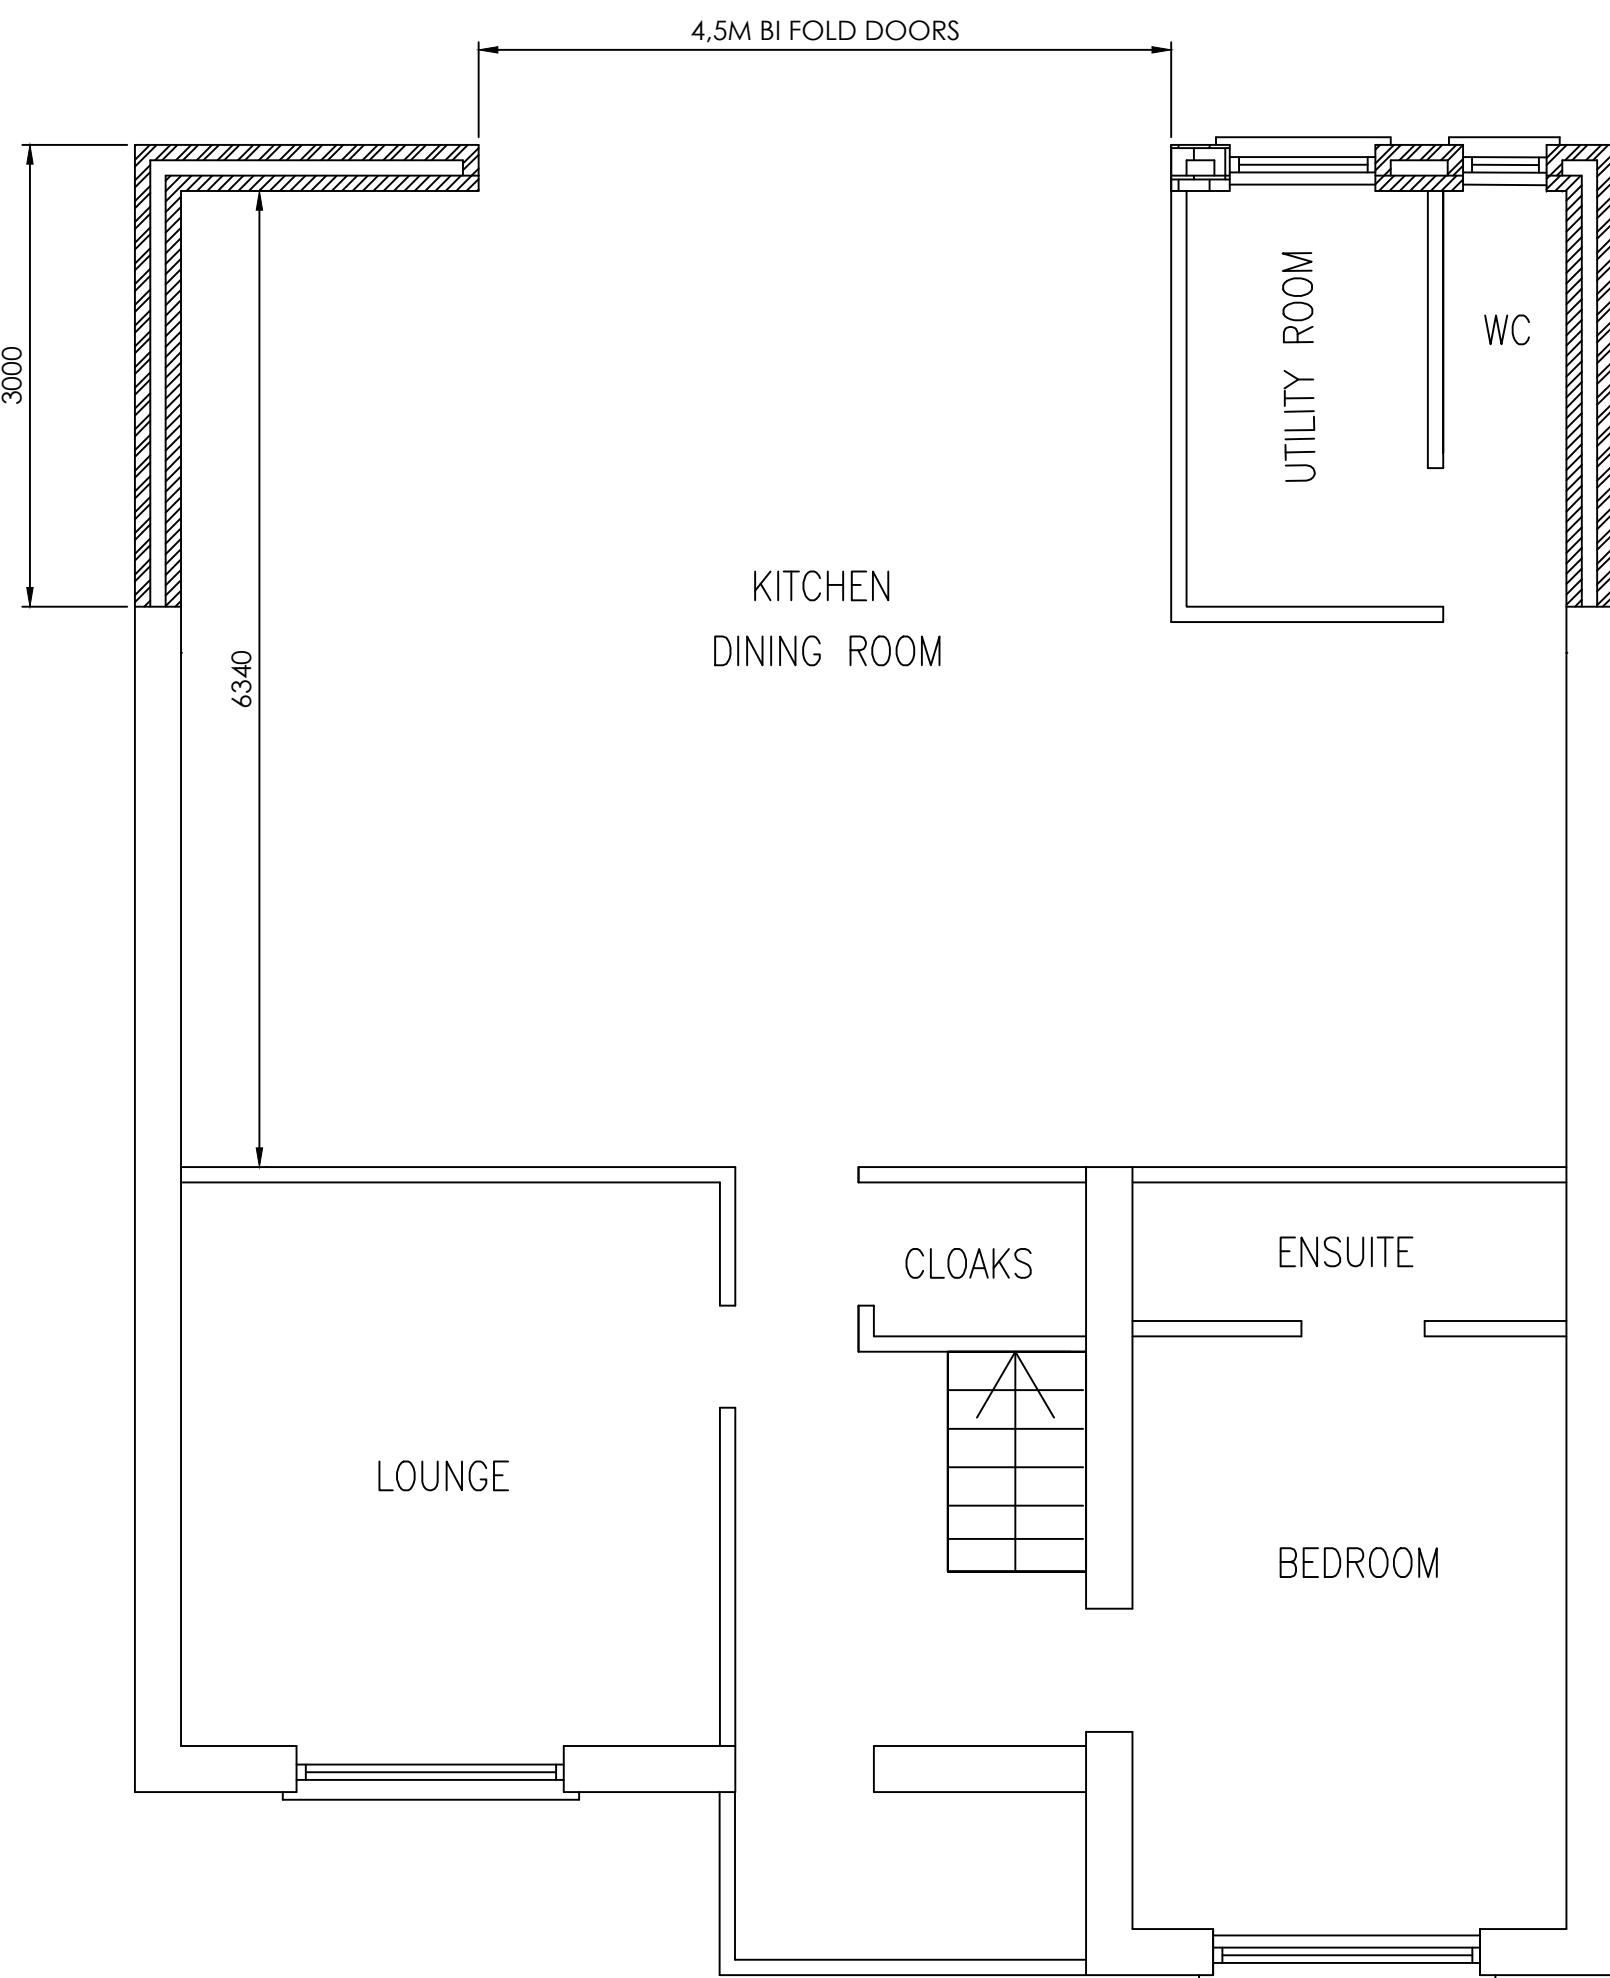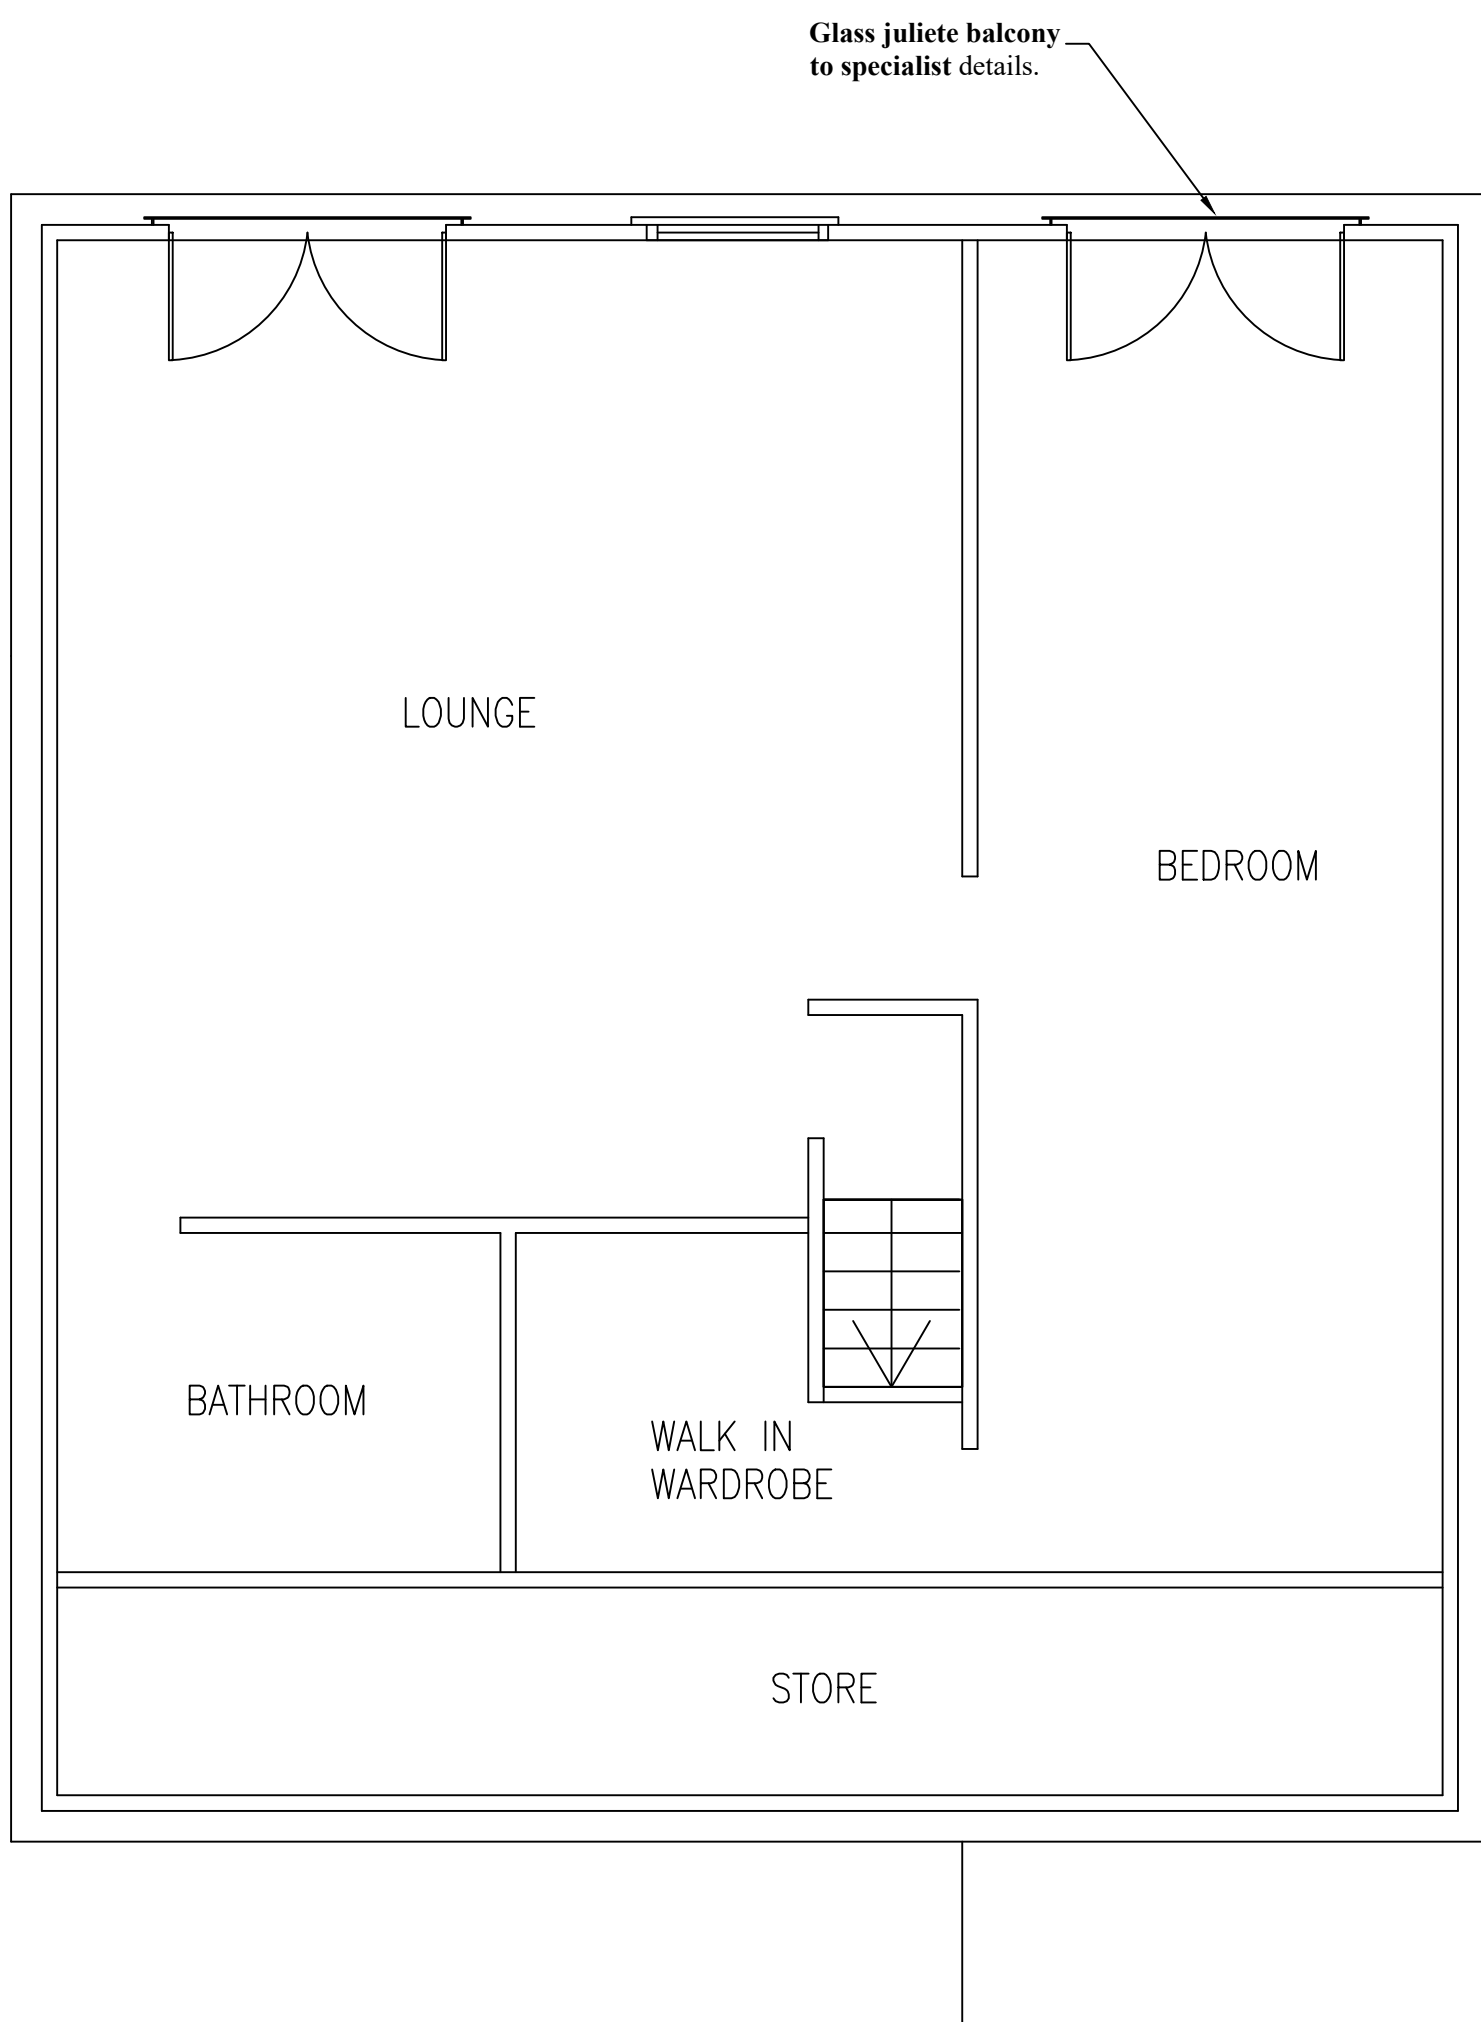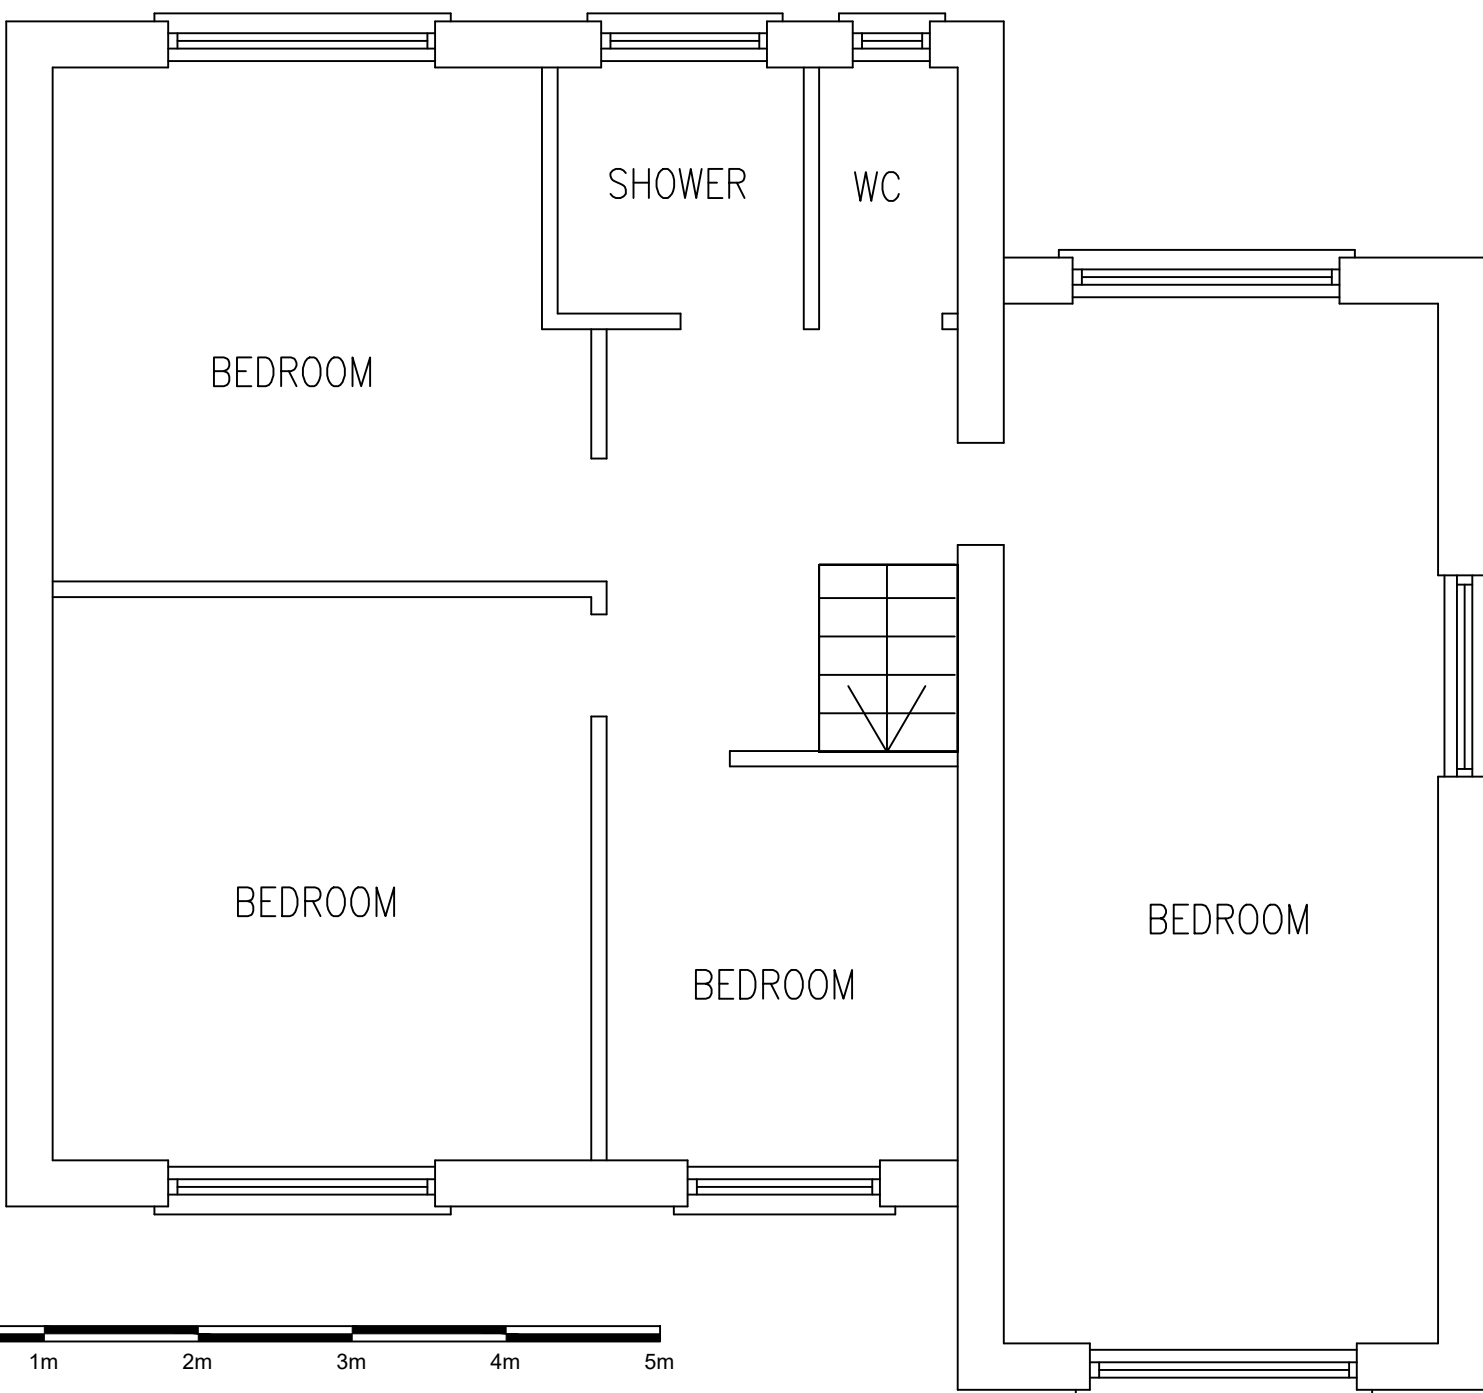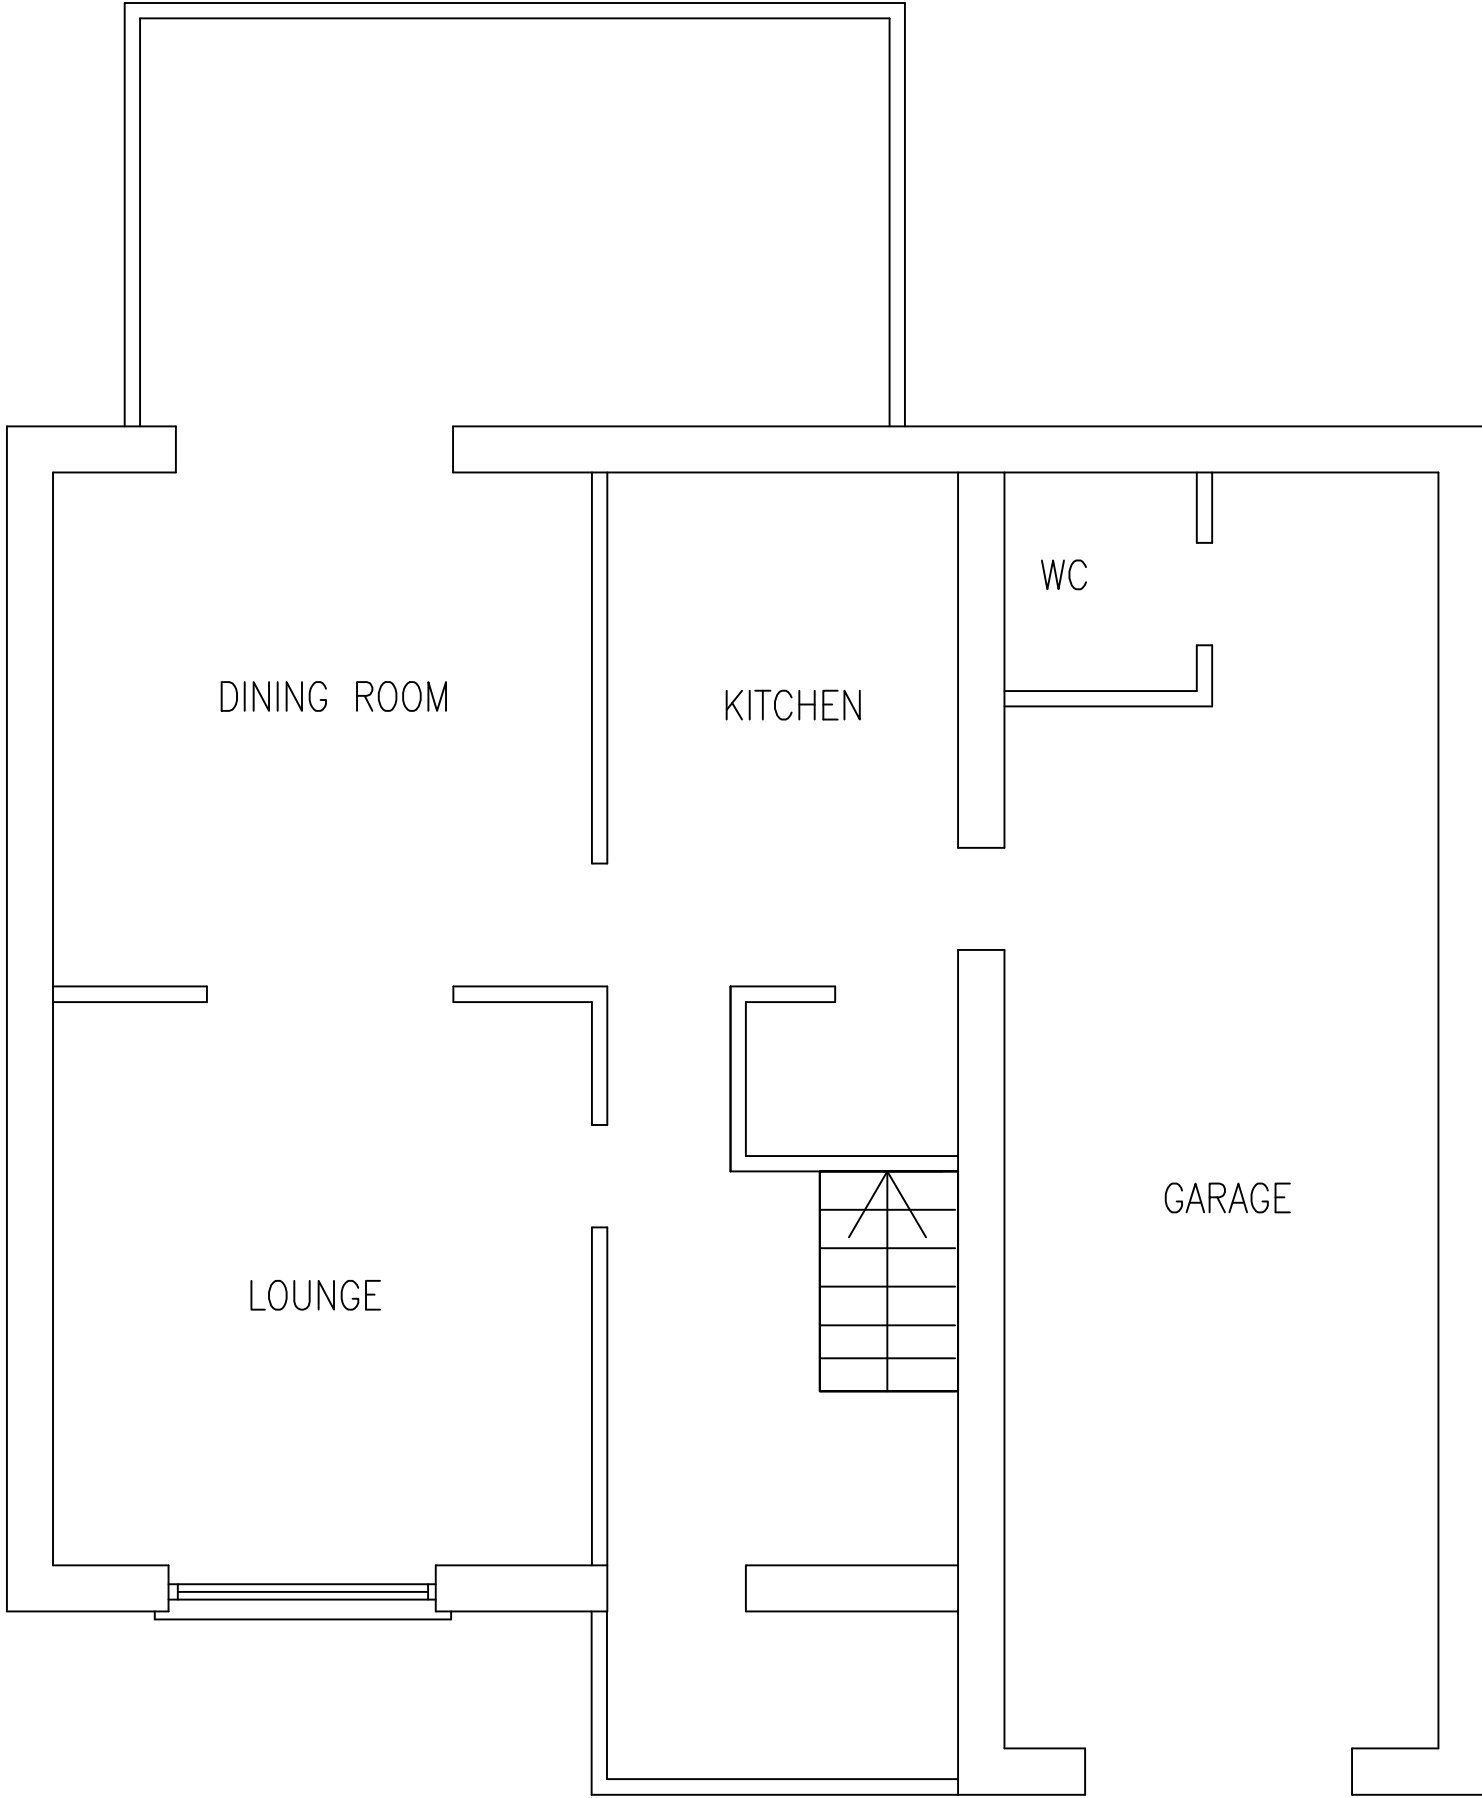

PLANNING APPROVAL	
CLIENT	
MR DAN GORE 10 LAKE DRIVE MIDDLETON MANCHESTER M24 1WB	
PROJECT	
PROPOSED REAR TWO STOREY EXTENSION & REAR DORMER	
TITLE	
PLANS EXISTING & PROPOSED	
DRAWING No. MC-241-01	
DRAWN	REV. C1
SCALE AS INDICATED	DATE JAN 2024