

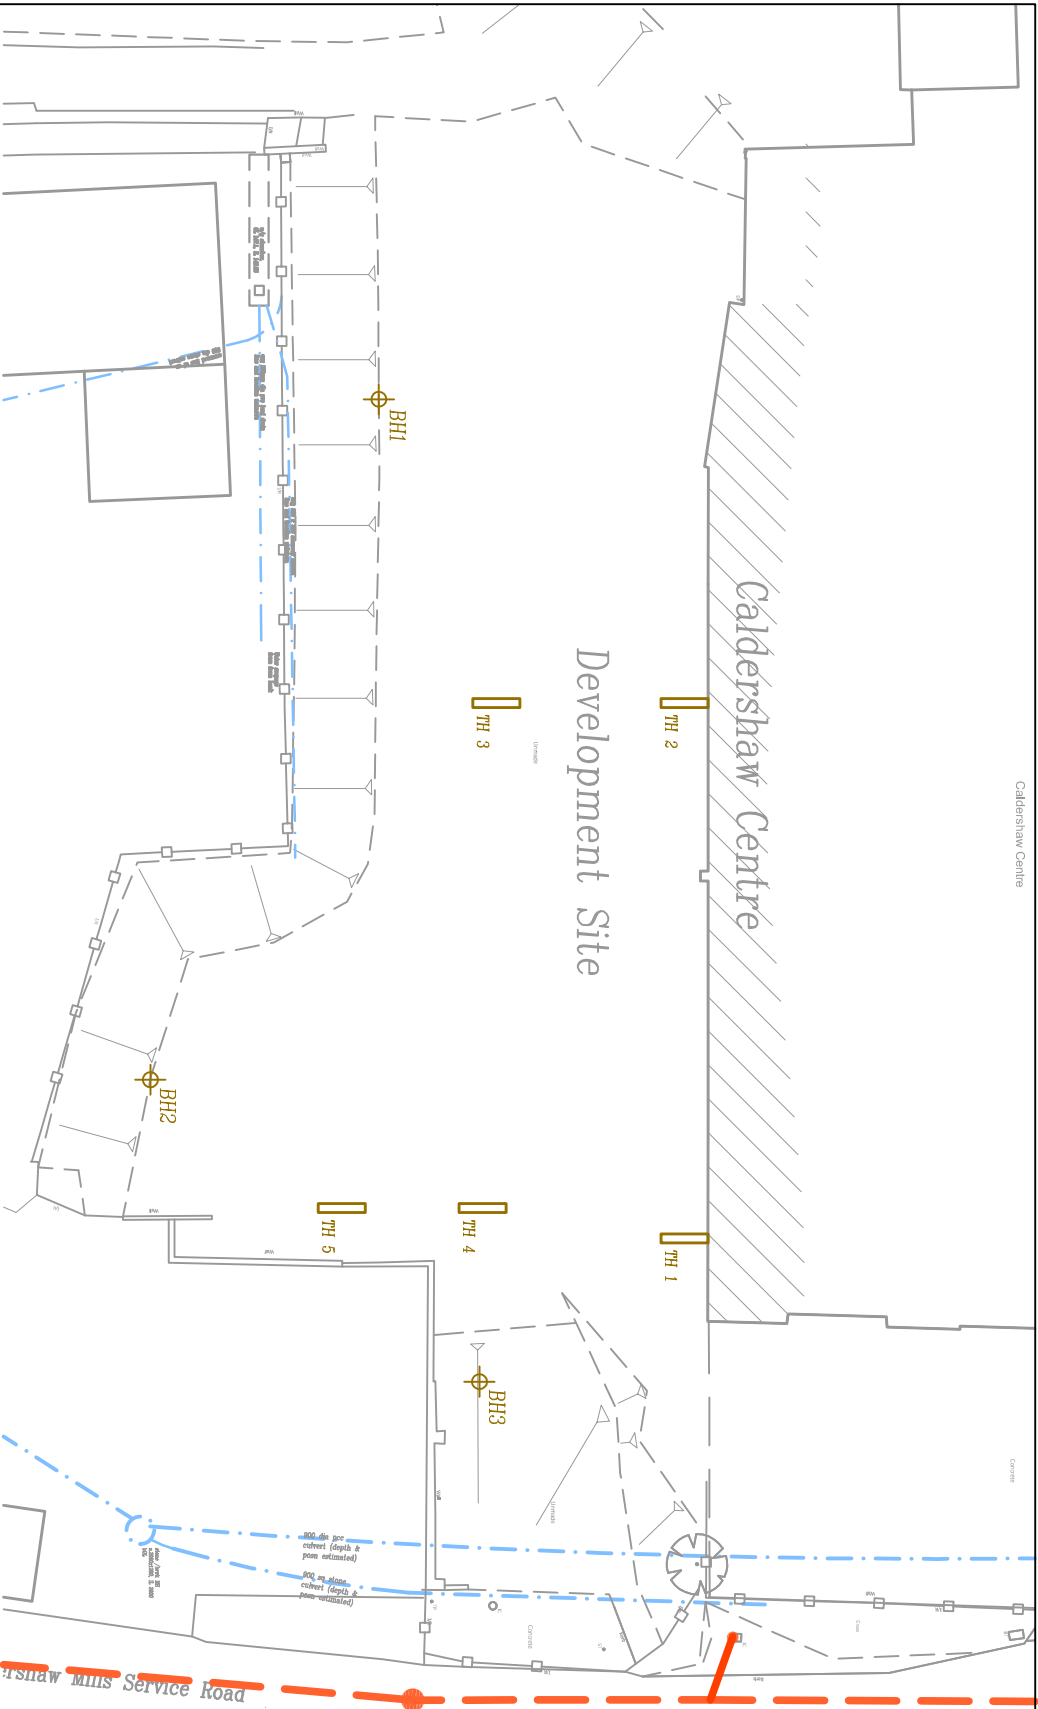


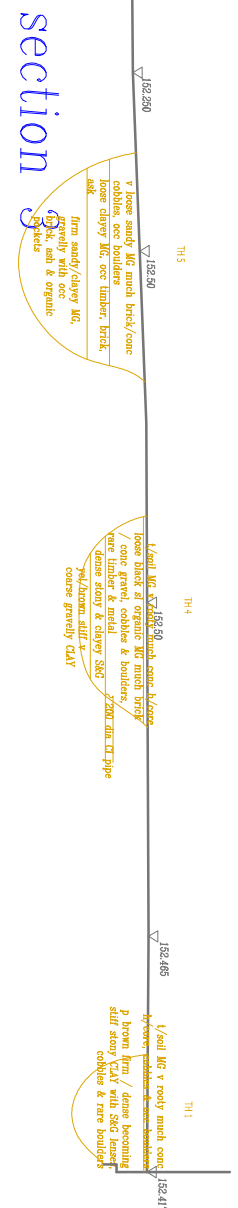

NOTES.
BH's 1, 2 & 3 by Mini Soil Surveys- 23 sept 13
TH's 1, 2, 3, 4 & 5 by TJBA- 15 Sept 14

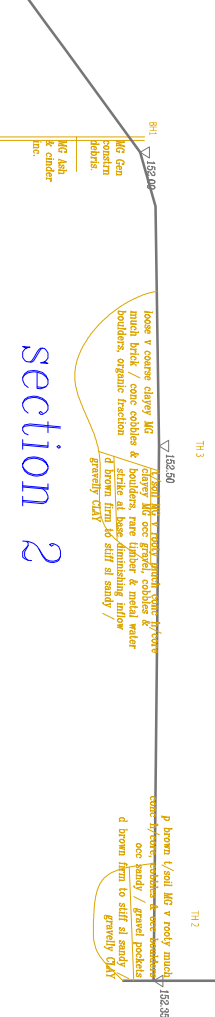

AMENDMENTS/ ISSUES			
2	TH's 1 to 5 added	sep 2014	tpb
1	added BH3 for SI	sep 2013	ds
0	original for tender	sep 2013	ds
ISSUE	REASON/ CHANGE	DATE	BY

TJBOOTH ASSOCIATES

CONSULTING CIVIL & GEOTECHNICAL ENGINEERS

20A Eastgate Street

Rochdale

Lancashire

OL16 1DH

Tel:01706 866288

IQBAL / CALDERSHAW CENTRE

SI PLAN & SECTIONS

FILE NAME: dwg-tjba-ibal-caldershaw centre-040913.dwg

SCALE: 1 : 500 @ A3