




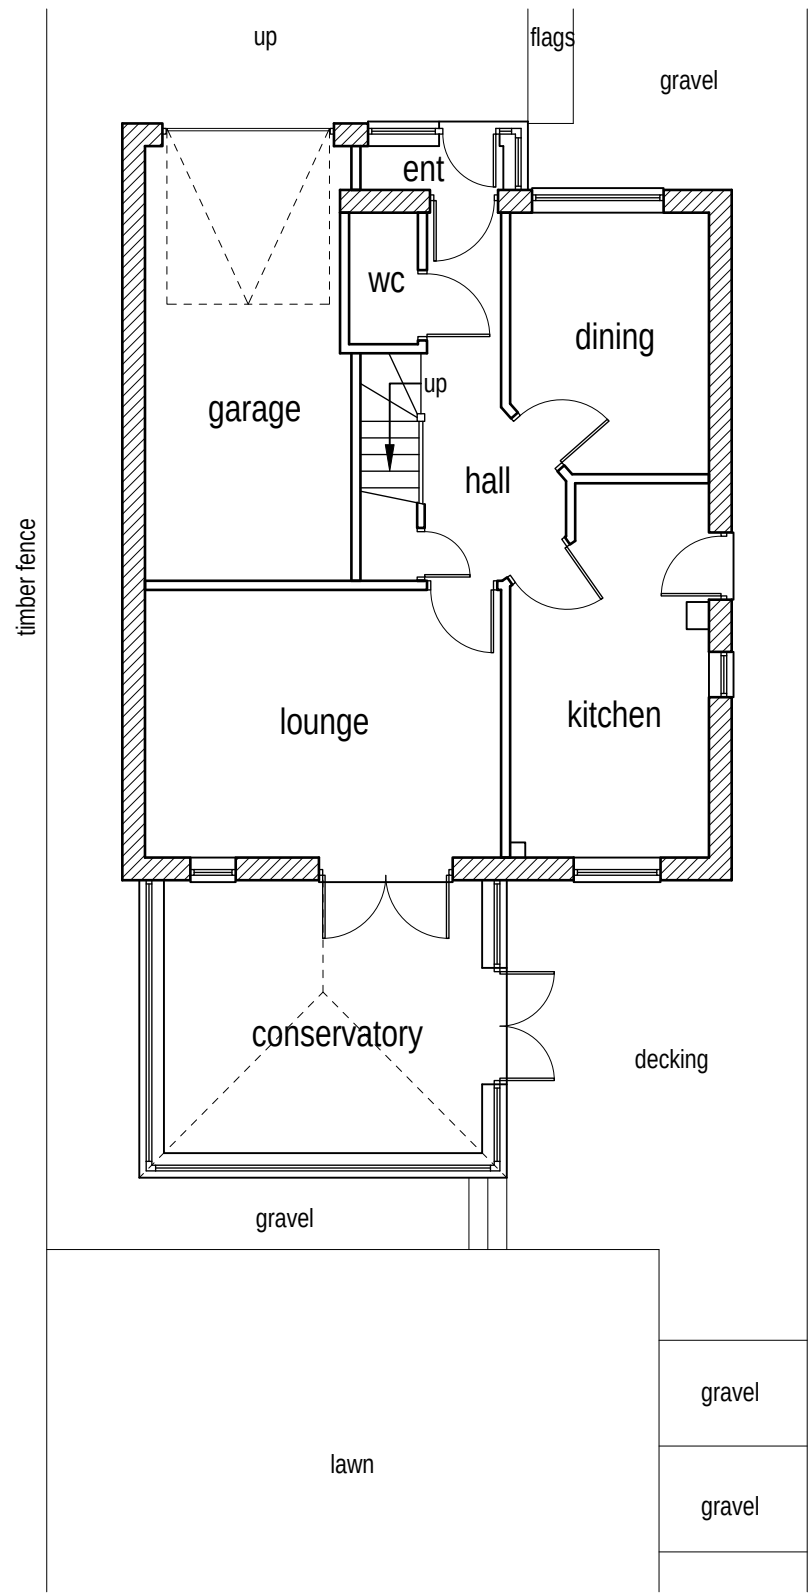


Existing ground floor layout (1:100)

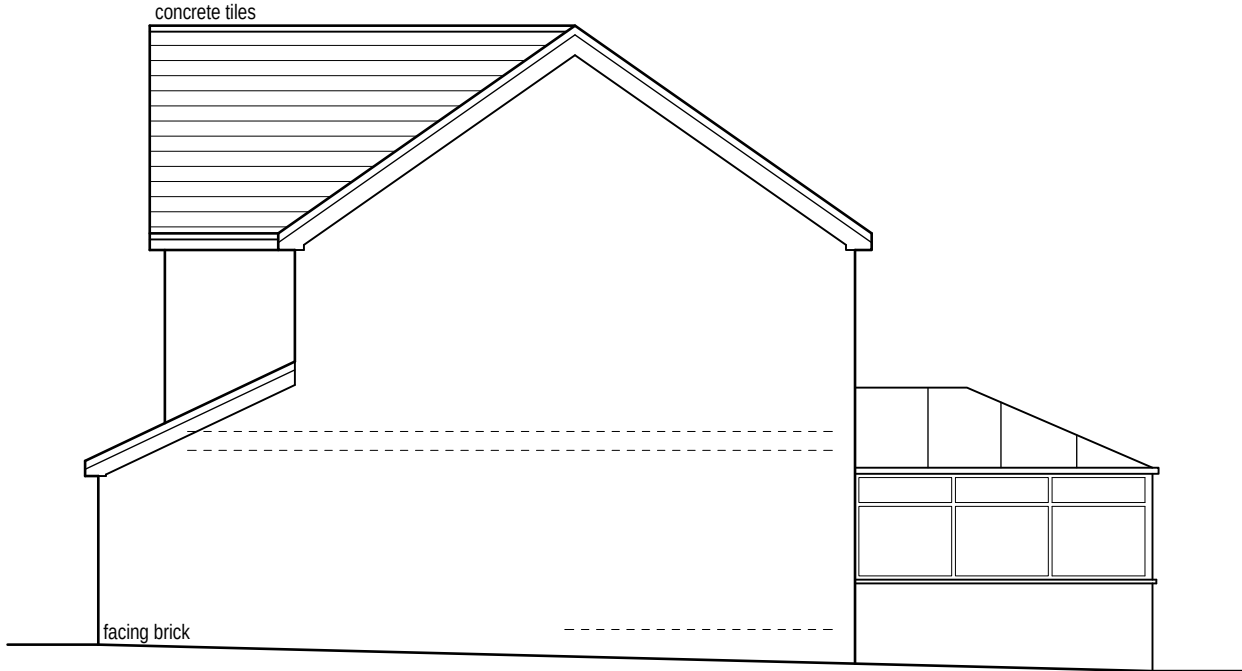


Existing side/west facing elevation (1:100)

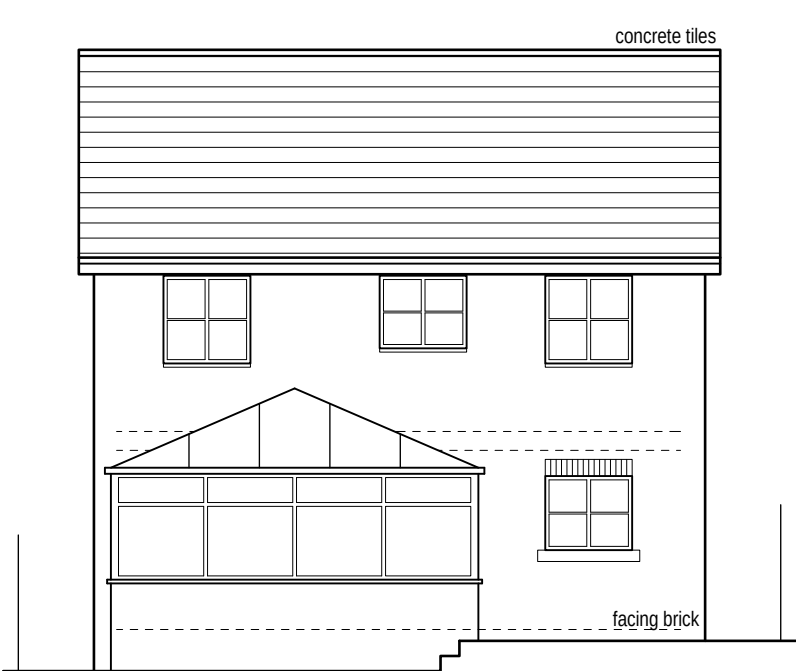


Existing rear/south facing elevation (1:100)

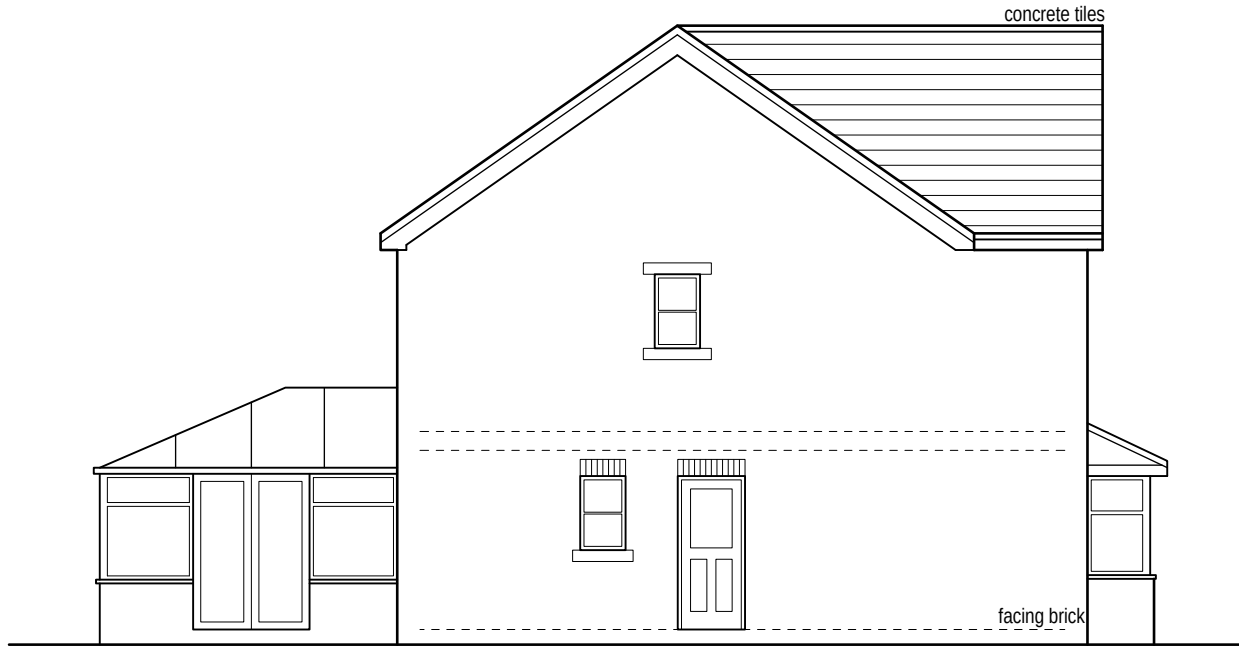


Existing side/east facing elevation (1:100)

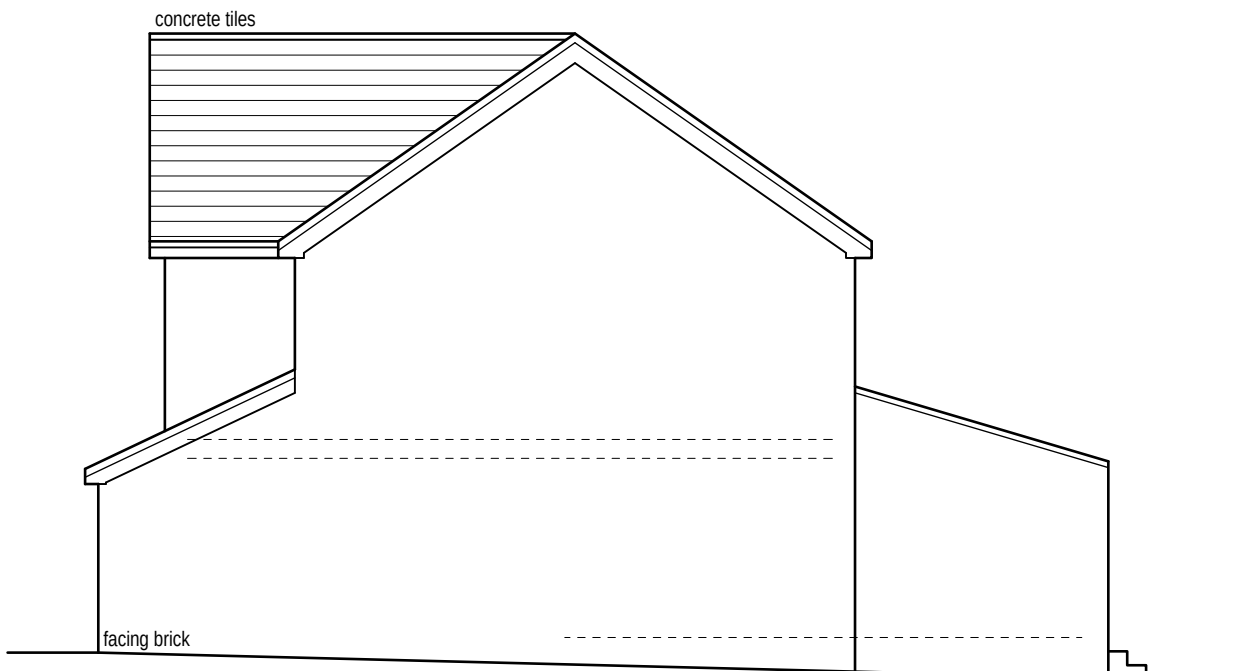


Proposed side/west facing elevation (1:100)

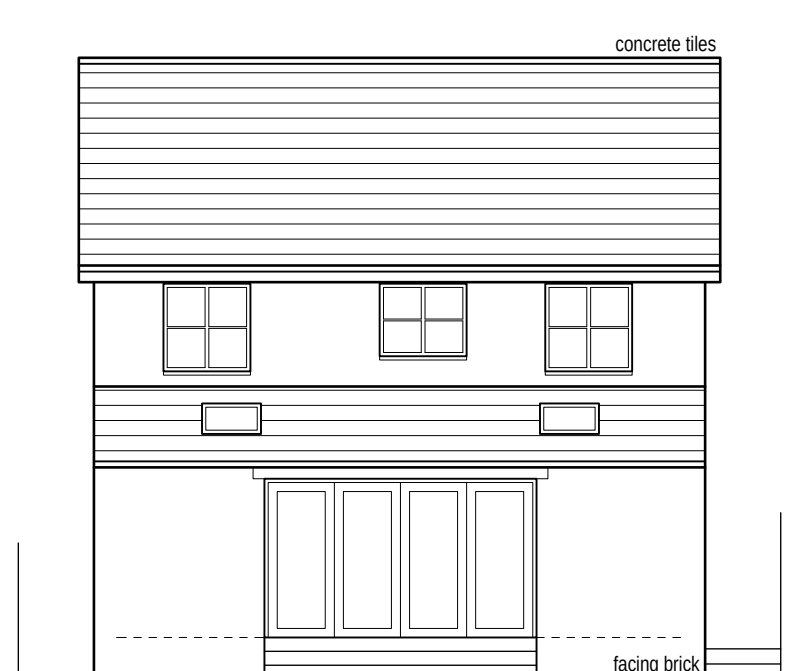

Proposed rear/south facing elevation (1:100)

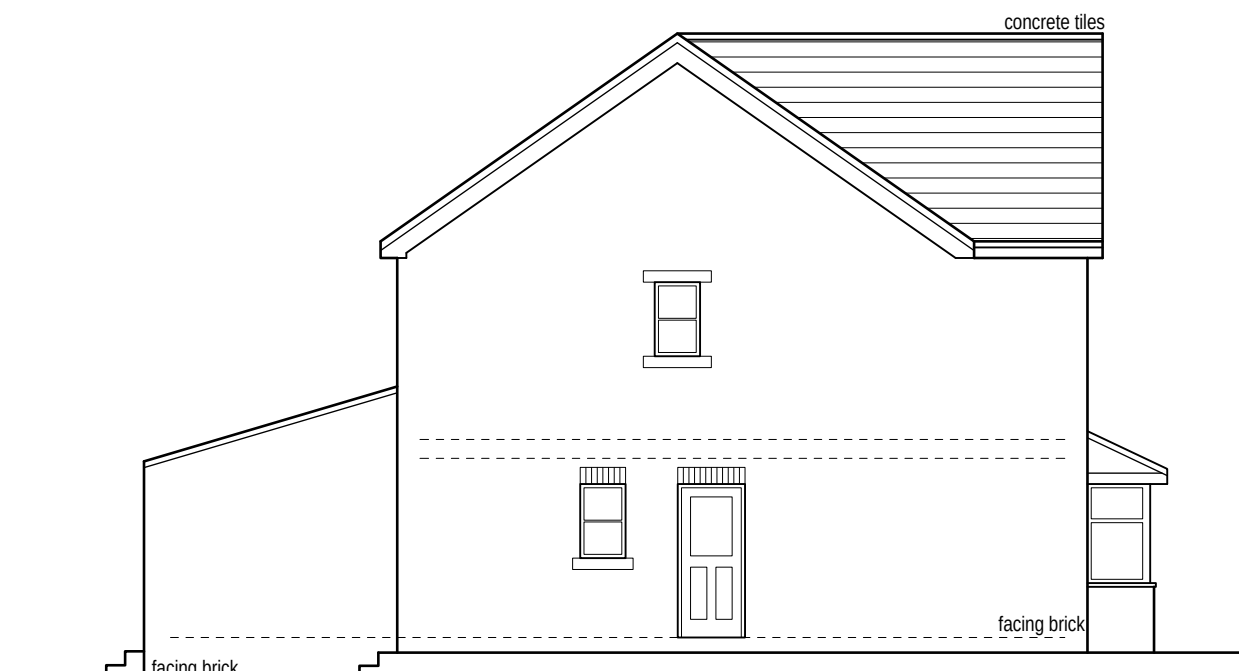


Proposed side/east facing elevation (1:100)

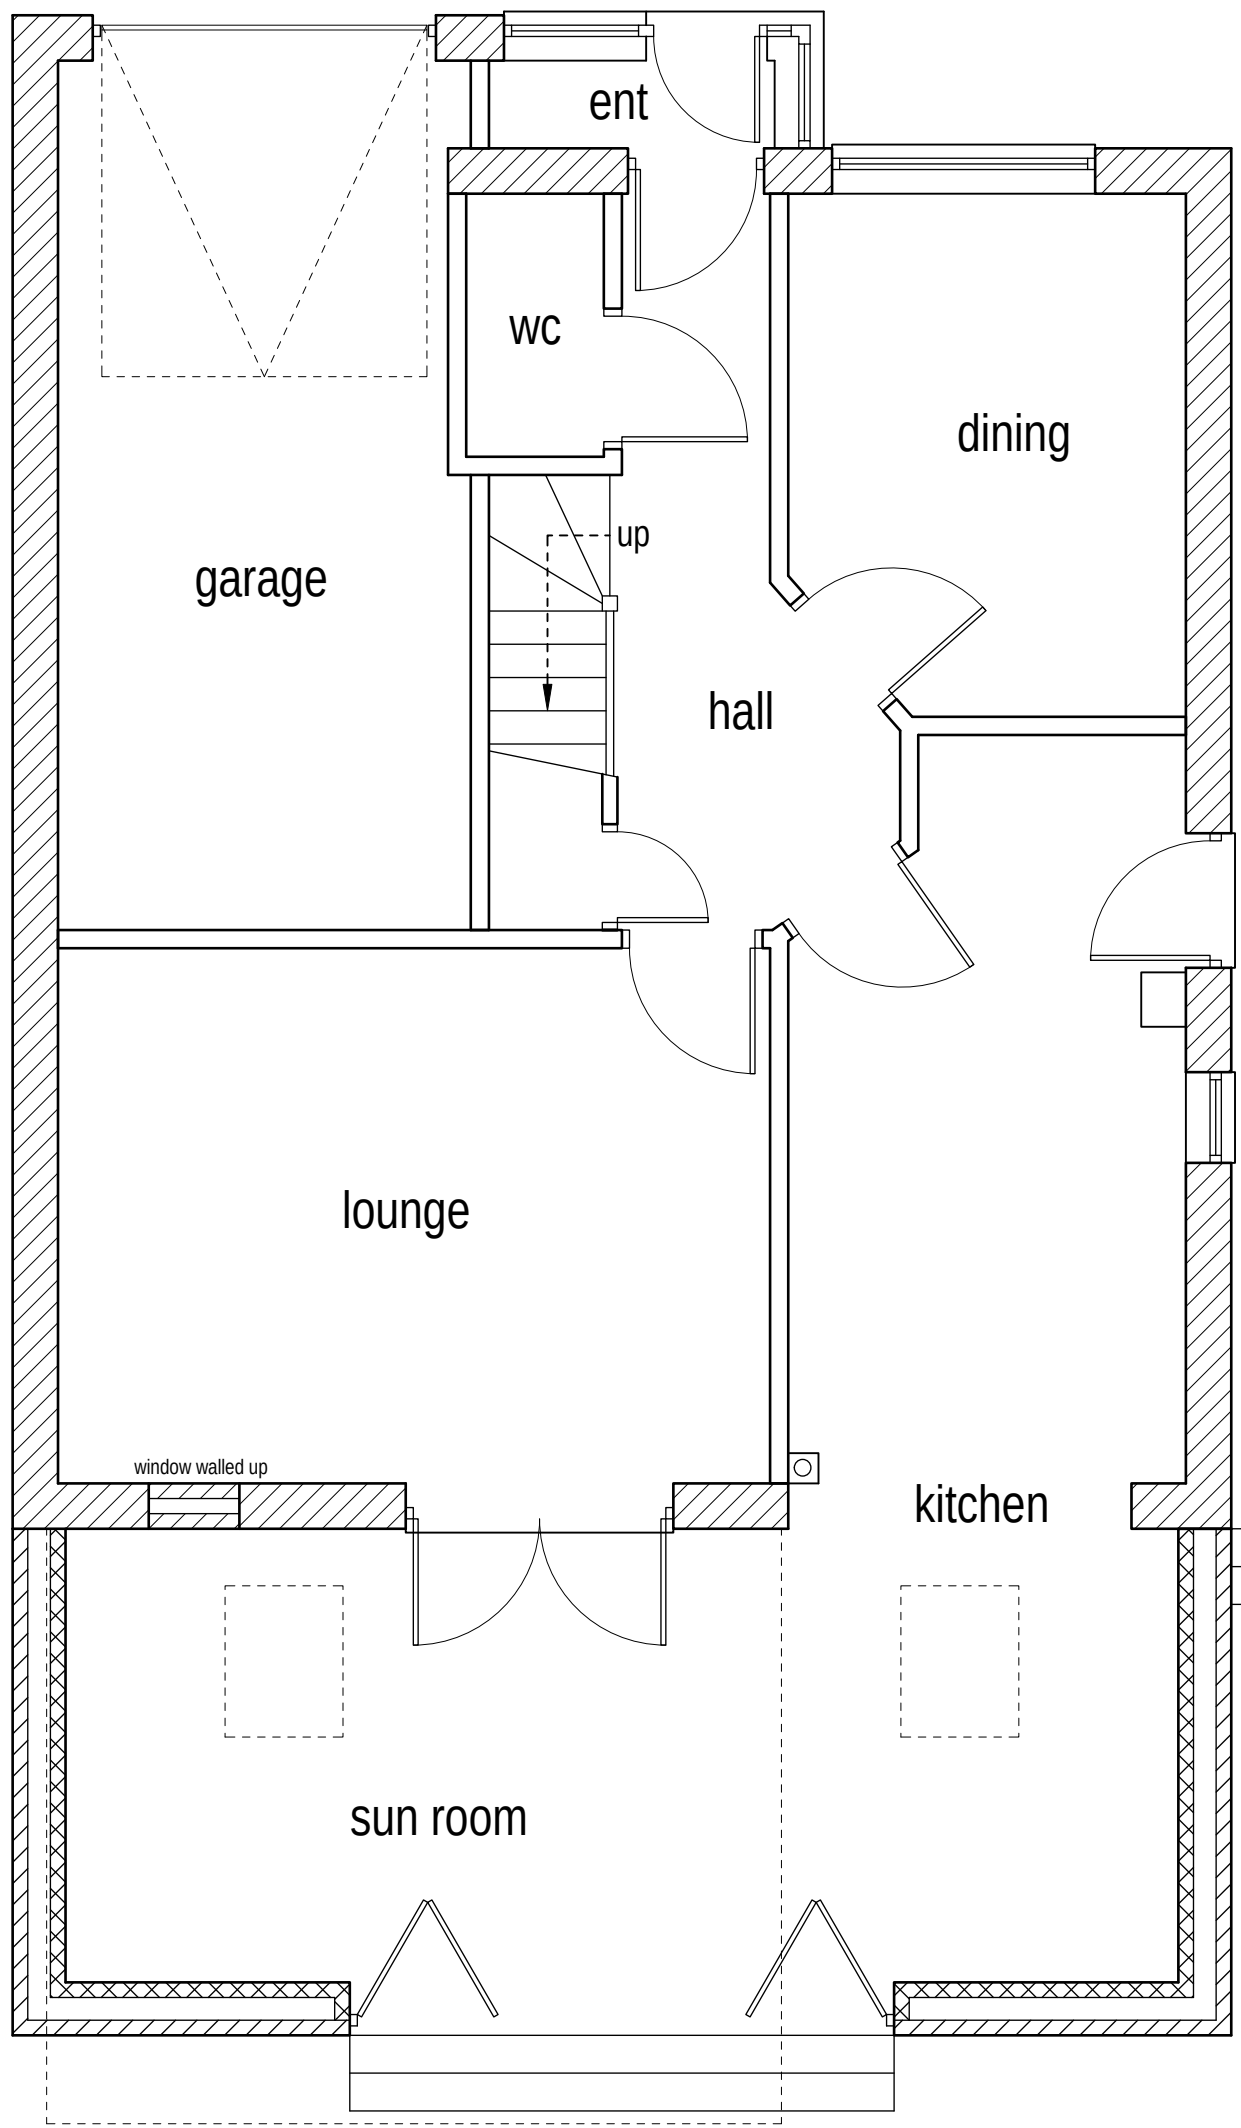


Proposed ground floor layout (1:50)




Existing block plan (1:500)

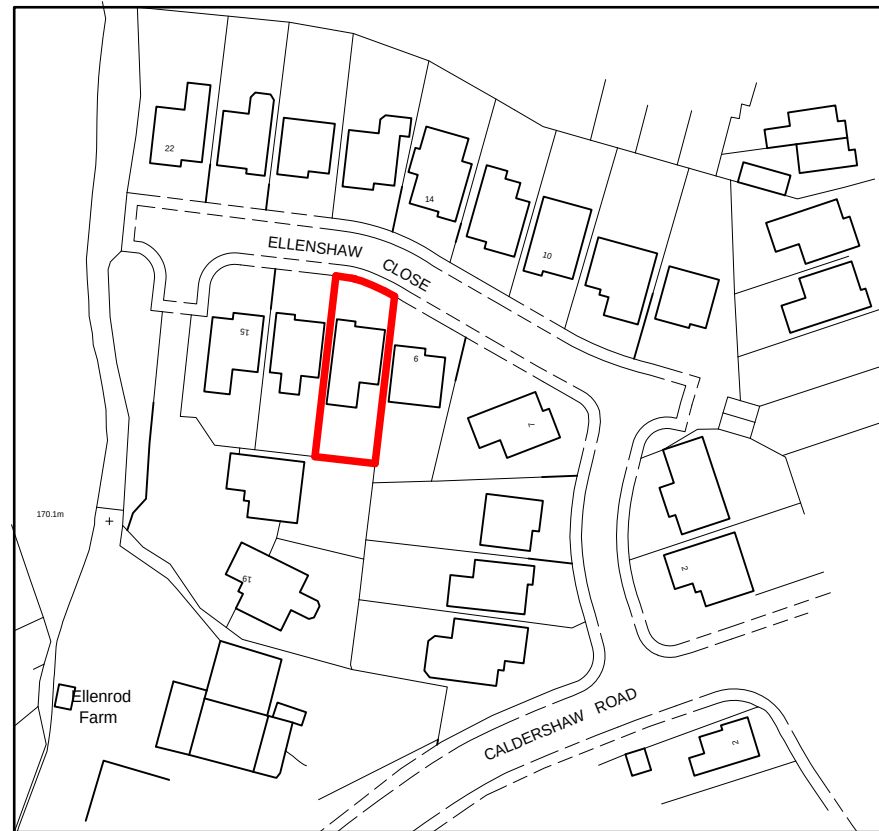

Location plan (1:1250)

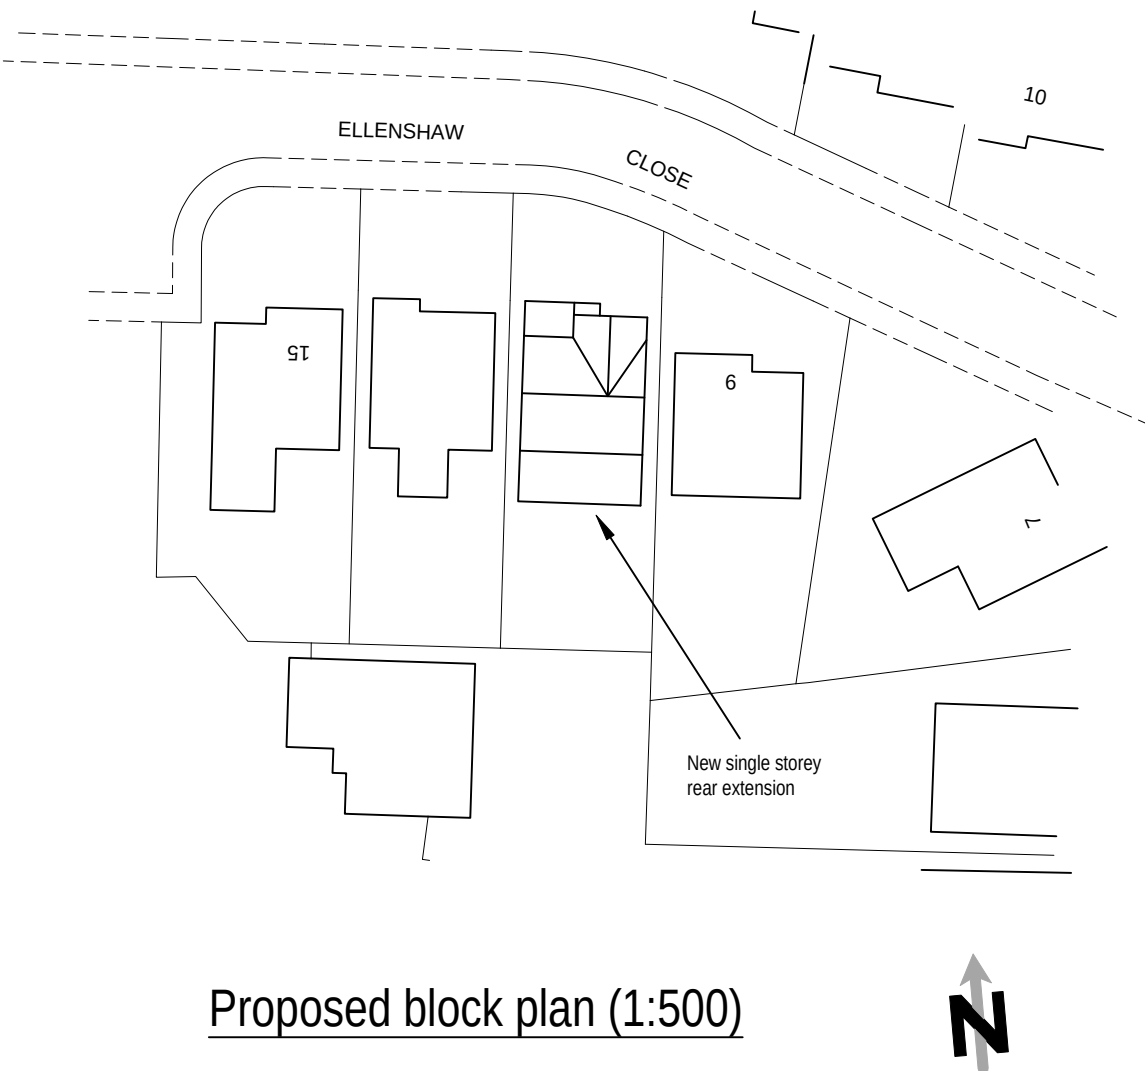

Proposed block plan (1:500)

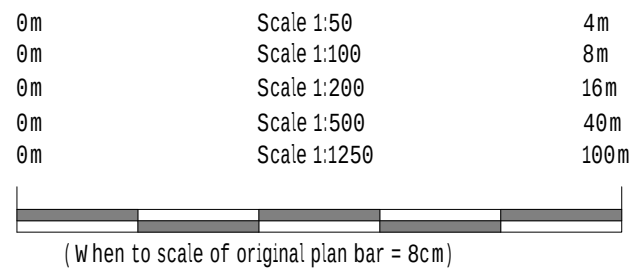

Notes:
1. Setting out to be the responsibility of contractor.
2. Contractor to pay particular attention to pitch of roof and headroom at stairs.
3. Any discrepancies to be reported to Colne Valley Design.



Colne Valley Design
8 Meadow Lane
Slaithwaite
Huddersfield HD7 5EX

Tel: 01484 842097
Mobile: 07867 803312
E-mail: mitchell@sbhomes.co.uk

Proprietor: S.A. Mitchell (ACIOB)

Project

Proposed Extension.

For

Mr & Mrs D Mottershead.

Address

11 Ellenshaw Close
Norden
OL12 7GP.

Title

Planning Drawing.

Job No.

23 J 18.

Drawing number

01 A.

Date

May 2024.