




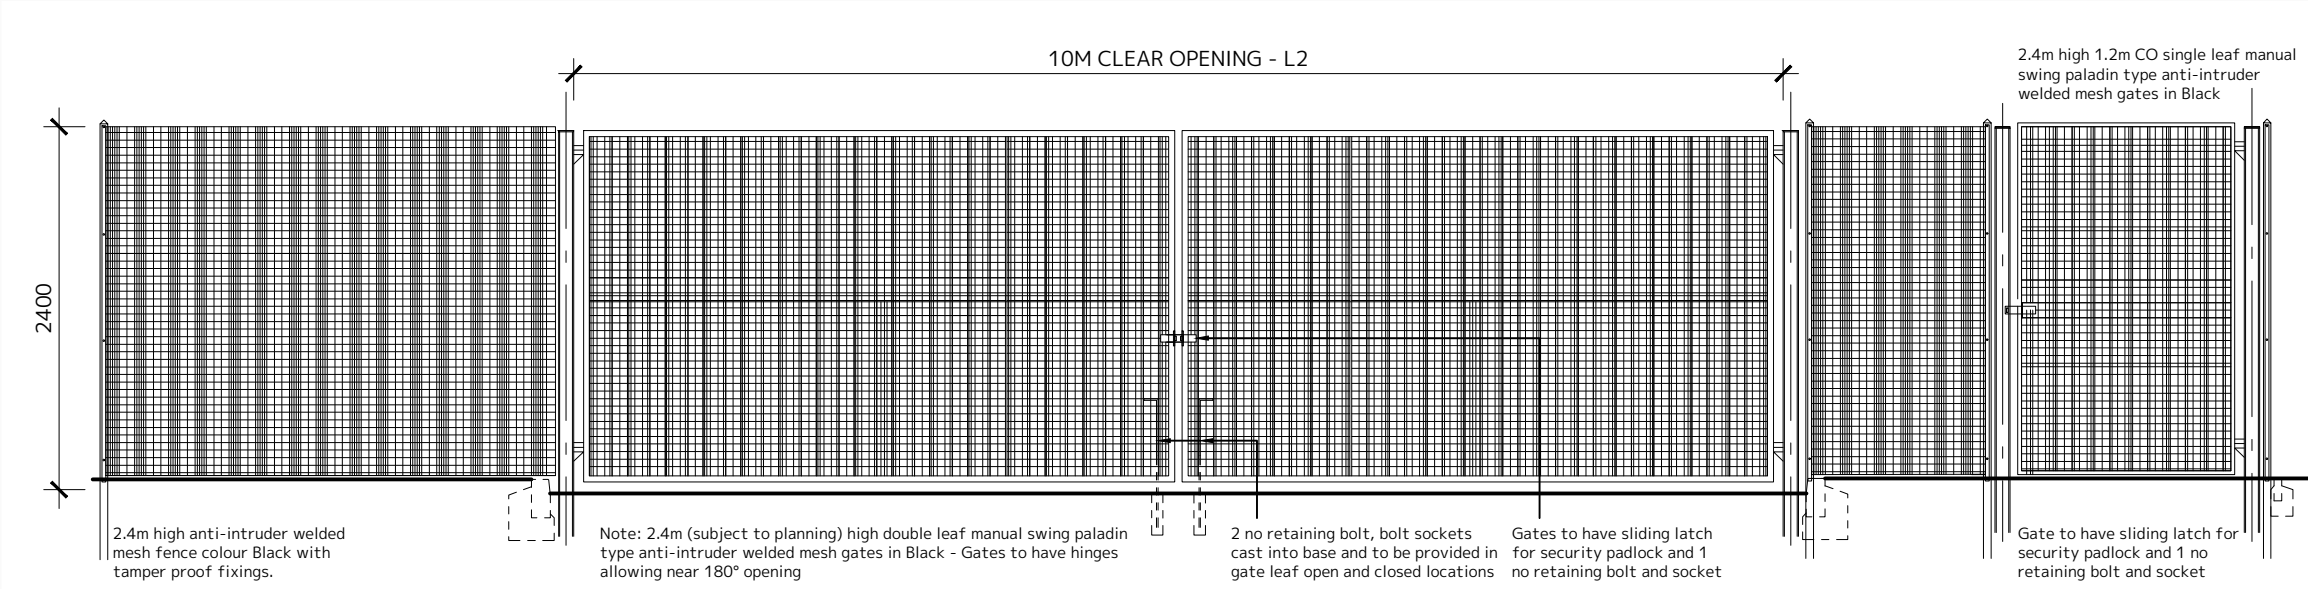

Weldmesh Fence, Vehicle and Pedestrian Gates 1:50

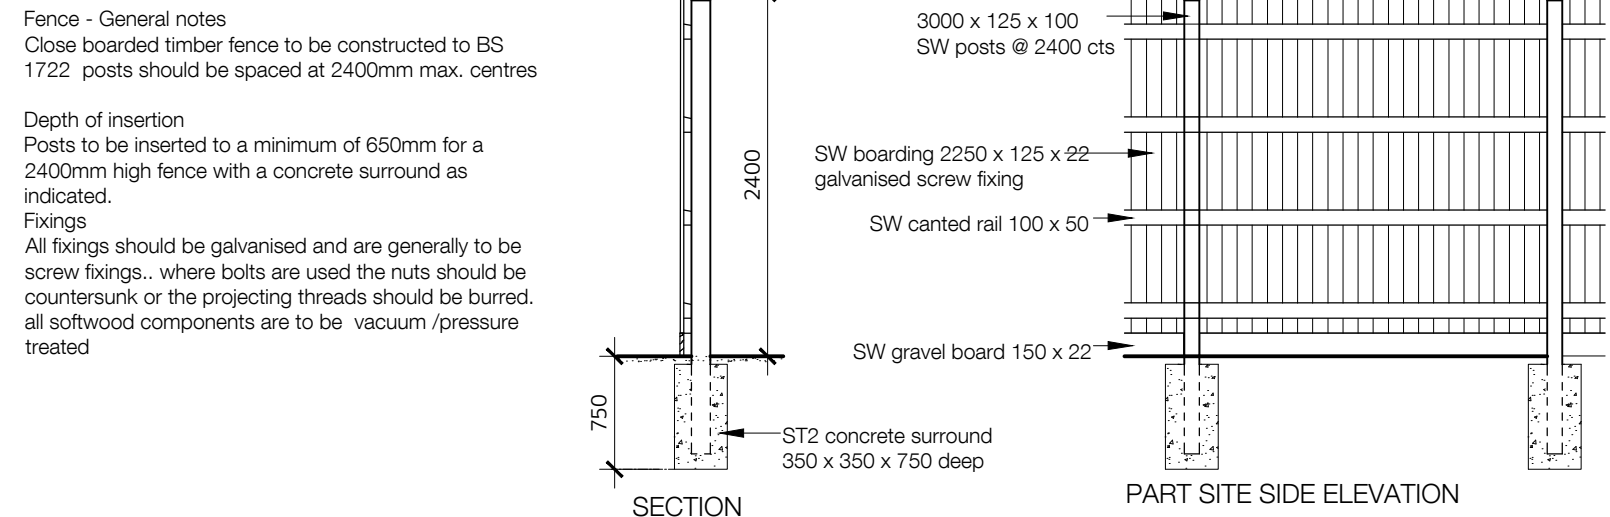


Timber Screen Fence - 1:50

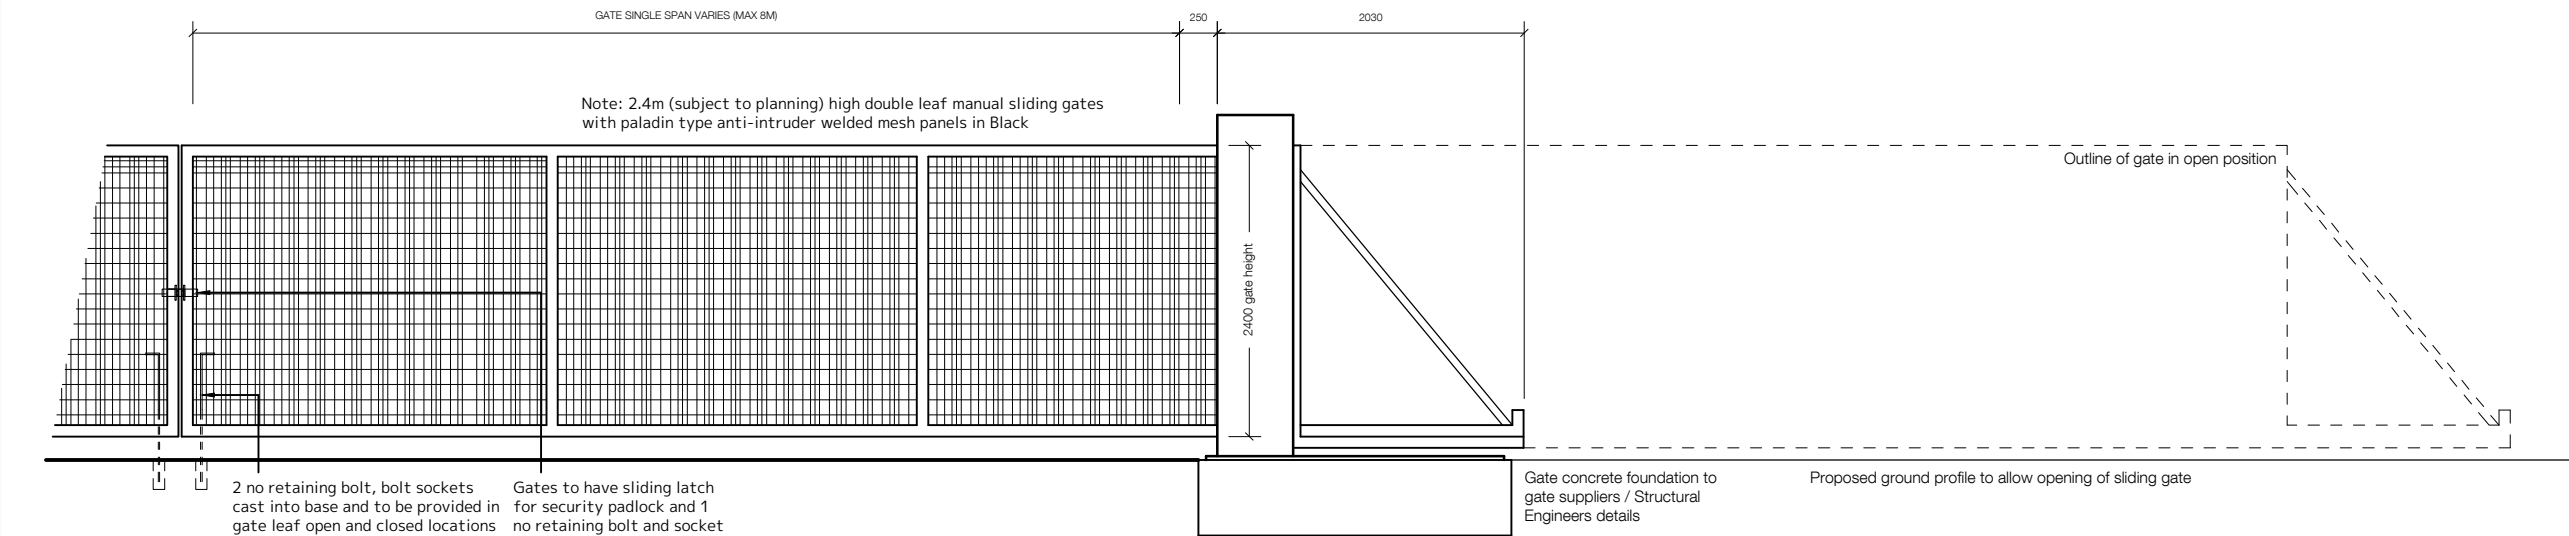

Typical Manual Sliding Gate - 1:50

- Plot L
- Plot L Planning Red Line Boundary
- 2.4m high anti-intruder weld mesh type fencing in Black
- 2.4m high close boarded timber screen fence - root fixed

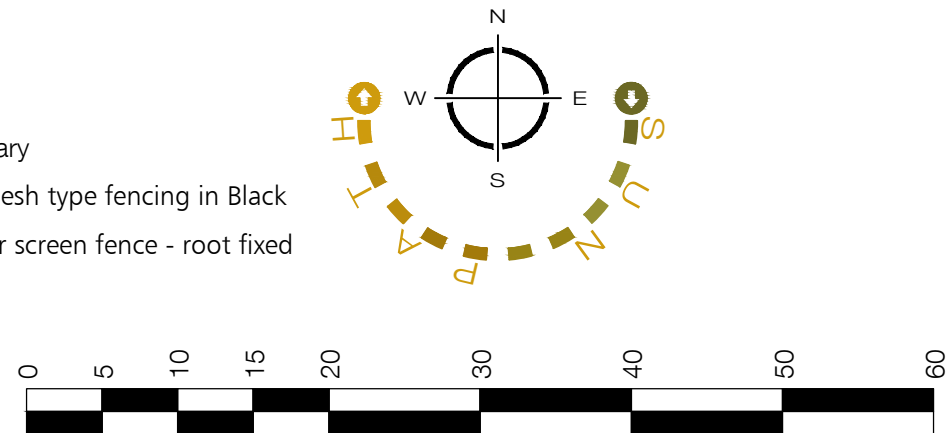

Ordnance survey data reproduced with the permission of The Controller of Her Majesty's Stationary Office (c) Crown Copyright
DLA Architecture Ltd.
Licence No: 100022432

INFORMATION CONTAINED IN THIS DRAWING IS THE
SOLE COPYRIGHT OF DLA ARCHITECTURE LTD AND IS
NOT TO BE REPRODUCED WITHOUT PERMISSION

DO NOT SCALE, REFER TO FIGURED DIMENSIONS ONLY

REVISIONS				
REVISED TO	DATE	BY	ROLE	NUMBER
ISSUED FOR COMMENT	20/03/23	PSL	BLG	
REVISED TO LATEST SITE AND BUILDING AND LANDSCAPE PROPOSALS	21/04/23	PSL	BLG	
TIMBER FENCE ADDED BETWEEN UNITS L2 AND L3				
REVISED TO LATEST SITE / BUILDING AND DIVERTED DITCH PROPOSALS	24/08/23	PSL	BLG	
REVISED TO LATEST SITE / BUILDING AND DIVERTED DITCH PROPOSALS	24/08/23	PSL	BLG	
REVISED TO LATEST SITE / BUILDING AND DIVERTED DITCH PROPOSALS	01/09/23	PSL	CF	
MANUAL SLIDING GATES ADDED TO UNITS 1, 3 AND 4 YARD ENTRANCES TO SUIT PROPOSED YARD LEVELS (UNIT 1) AND INCREASED WIDTHS (UNITS 3 AND 4)				



6 East Parade | Leeds | LS1 2AD
0113 887 3100
www.dla-architecture.co.uk

PROJECT
KINGSWAY BUSINESS PARK
ROCHDALE

TITLE
FENCING
PLOT L

SCALE
VARIES @A1
DATE
02/03/23

DLA REF
2022-147
DRAWN
PSL
REVIEWED
BLG

PROJECT
KPL
ORIGINATOR
DLA
ZONE
LS
LEVEL
XX
TYPE
DR
ROLE
A
NUMBER
90006

STATUS
PLANNING
T:\2022\2022-147\CAD\05-Autocad\Drawings\90006.dwg
REVISION
P04