


Existing Section




Proposed Section

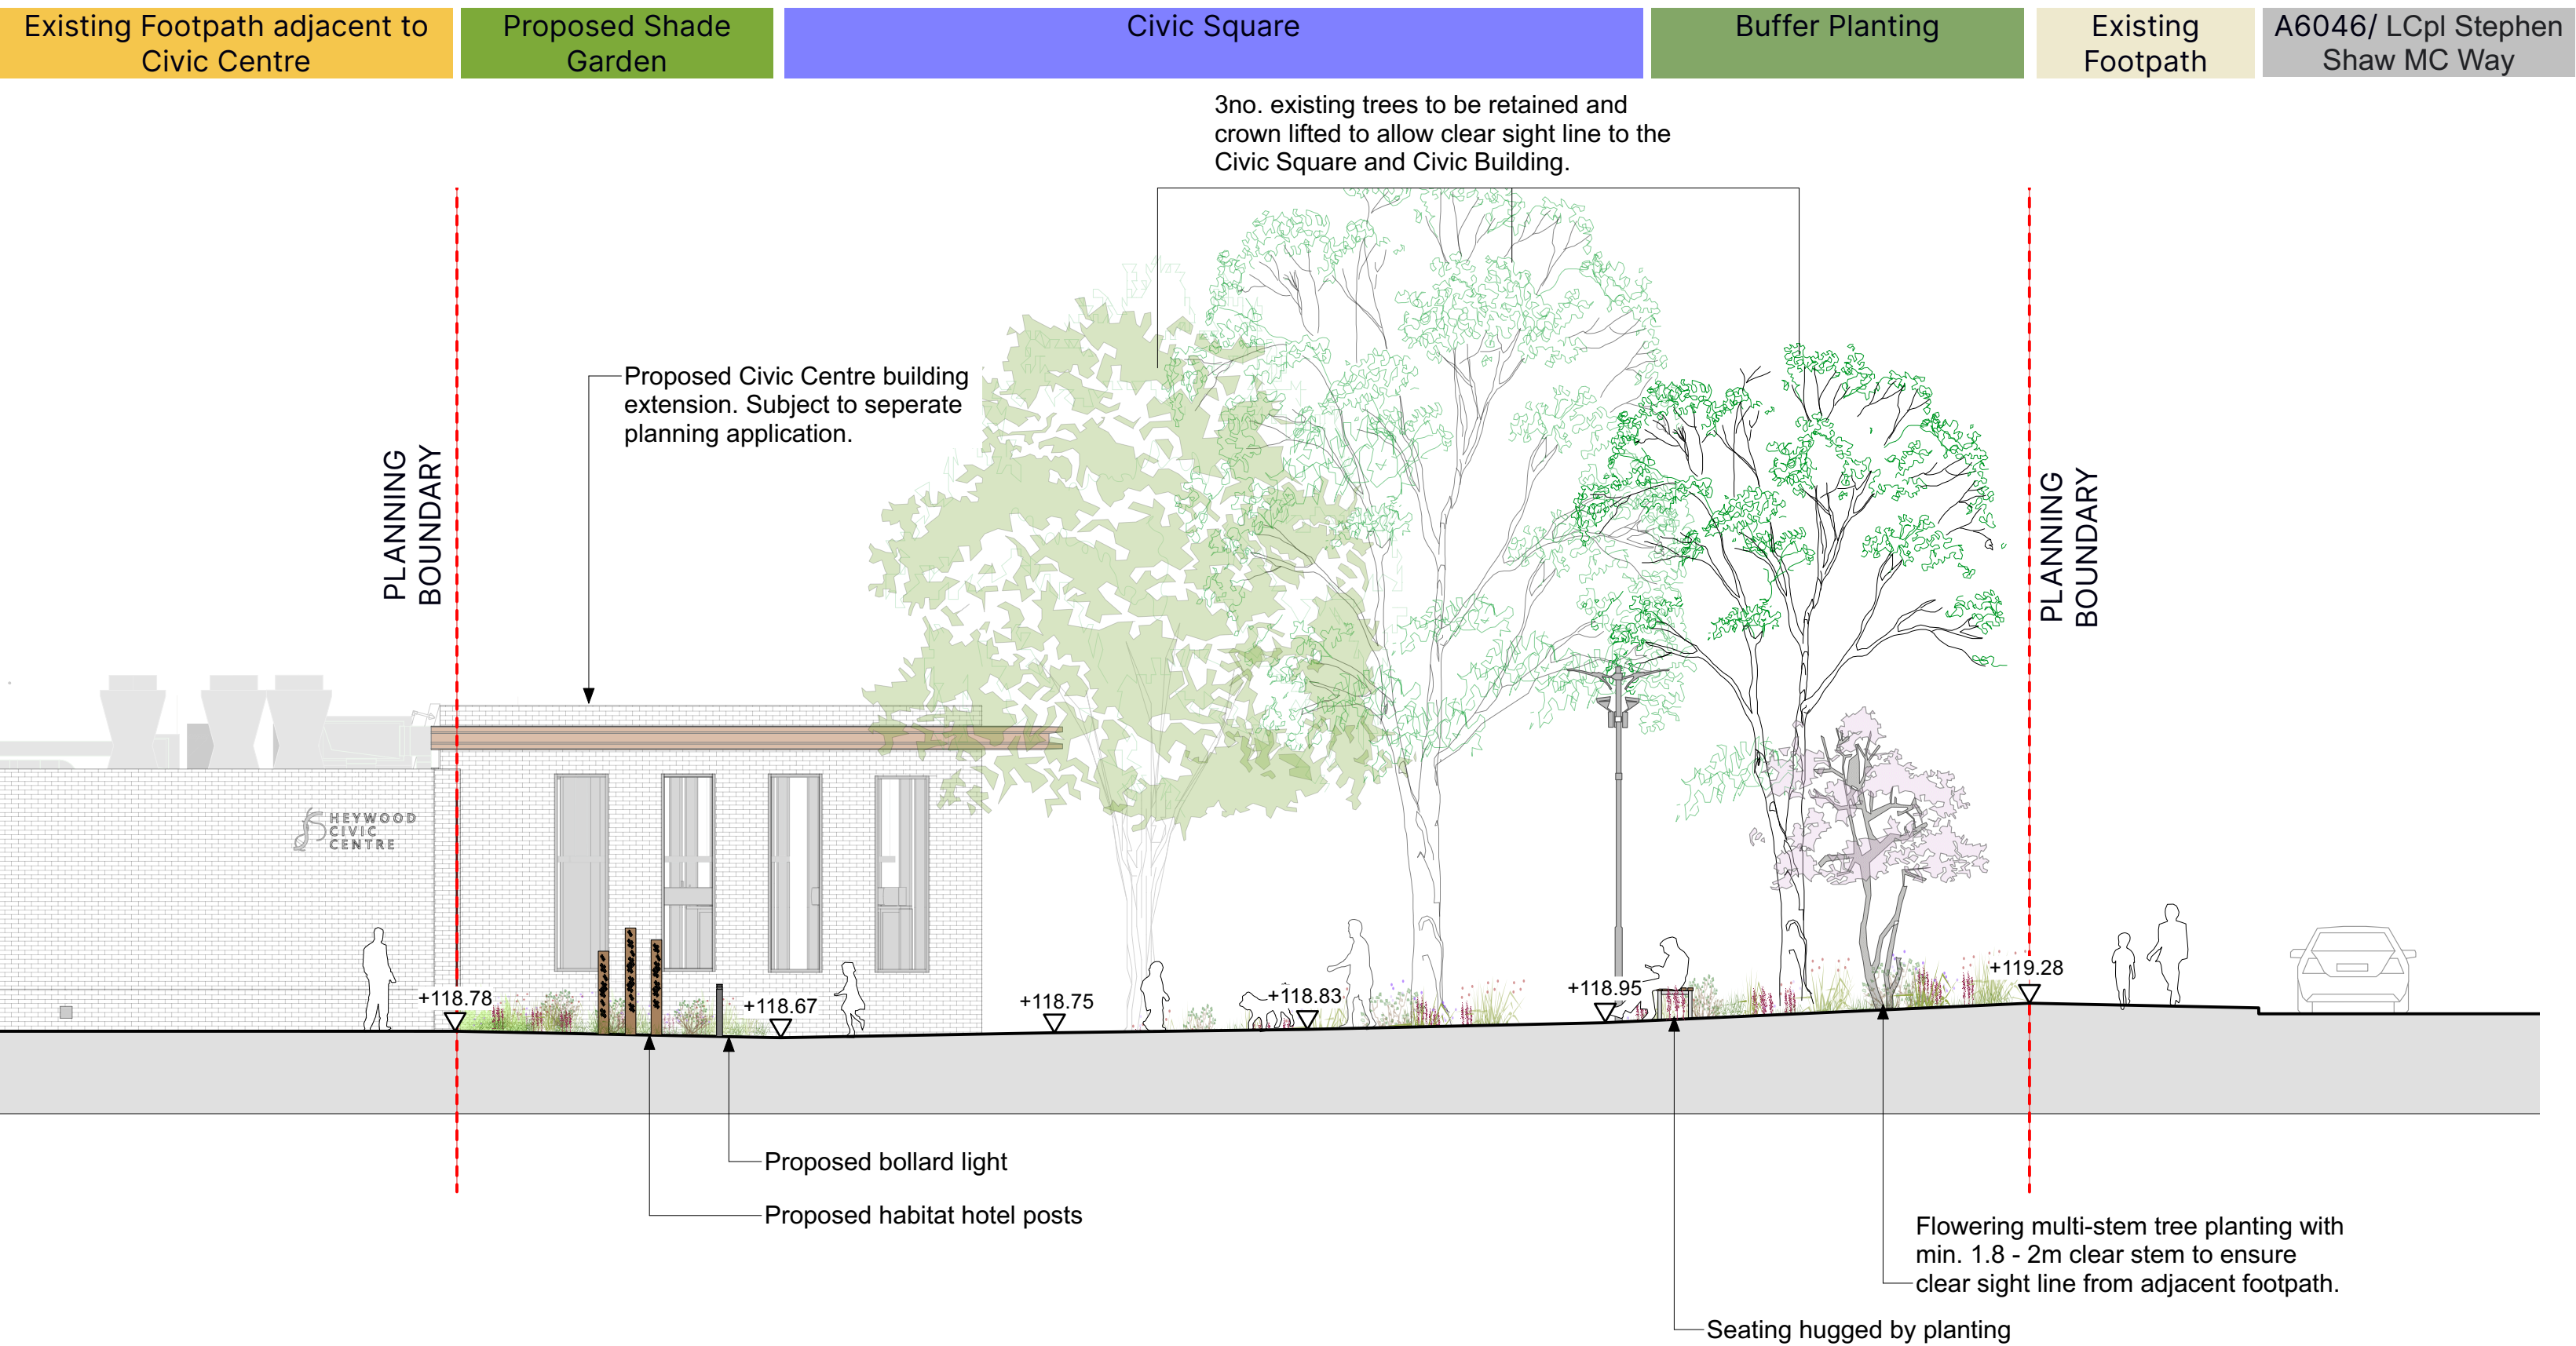

This drawing is copyright protected and may not be reproduced in whole or part without written authority from the owner.

- NOTES:
- Do not scale from this drawing; always work to noted dimensions.
 - All dimensions are in millimetres unless otherwise stated.

LOCATION PLAN 1:1000 @A1

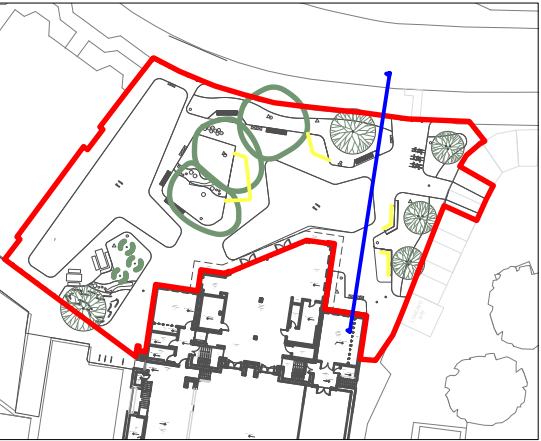

P01	31/10/24	Stage 3	RM	YH
-----	----------	---------	----	----

Revision	Date	Description	Drawn	Apprvd.
----------	------	-------------	-------	---------

PLANIT

Manchester | London | Liverpool | Leeds | Standish

Manchester
2 Back Graton Street
Altrincham
Cheshire
WA14 1DY

W: plant-it.ie.com
E: info@plant-it.ie.com
T: 0151 363 1230

Client Rochdale Borough Council

Project Heywood Civic Square

Drq Title Existing and Proposed Sections 1/2

Created on 31/10/24	Created by RM	Approved by YH
------------------------	------------------	-------------------

Scale 1:100	Size A1	Workstage RIBA 3
----------------	------------	---------------------

Drq No. 3546-PLA-XX-XX-DR-L-8000	Suitability S4	Revision P01
-------------------------------------	-------------------	-----------------

© Plantit I.E. Limited