
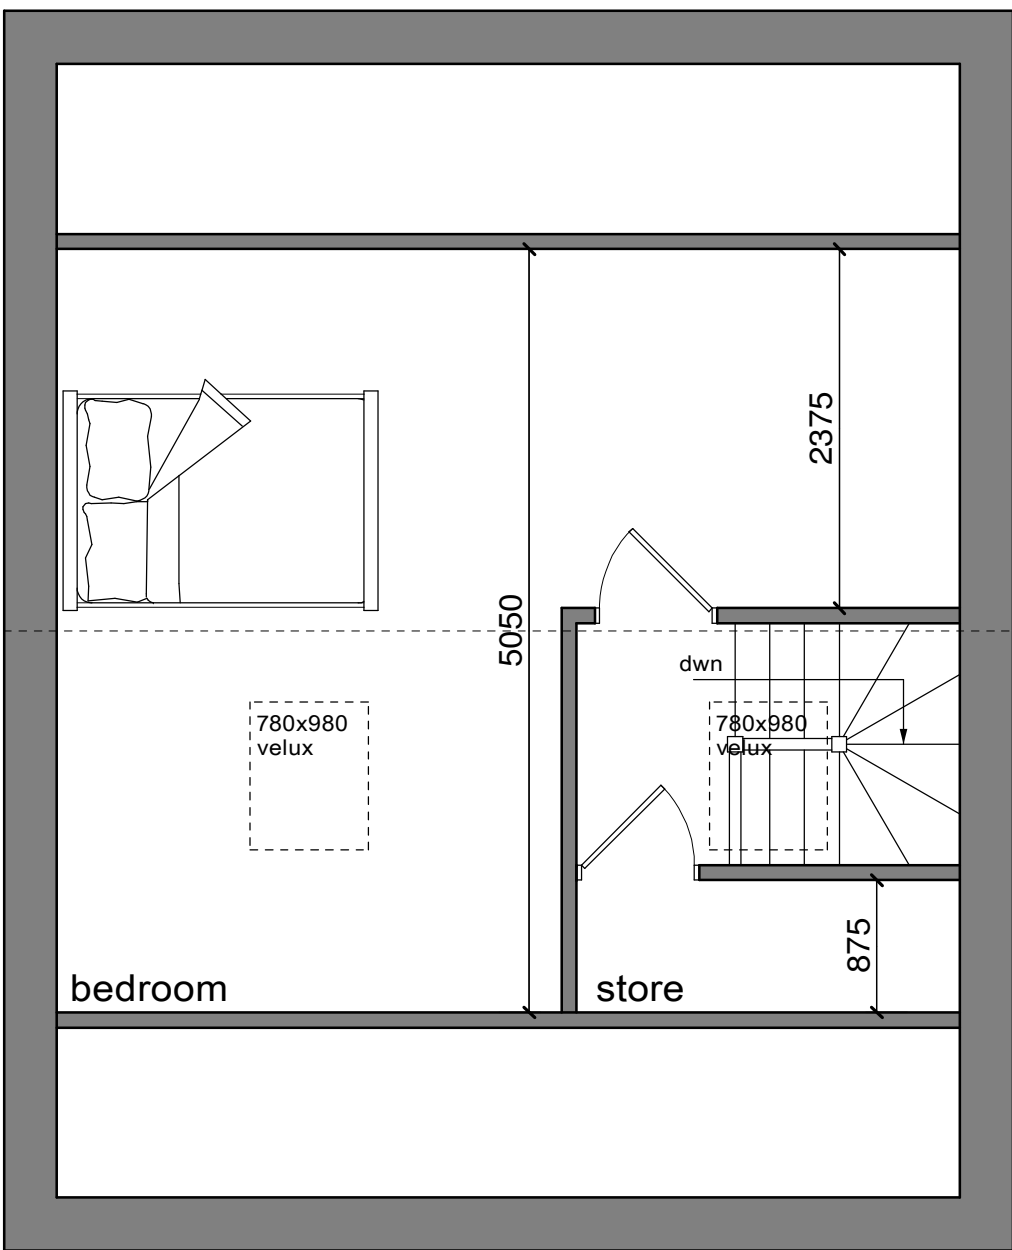
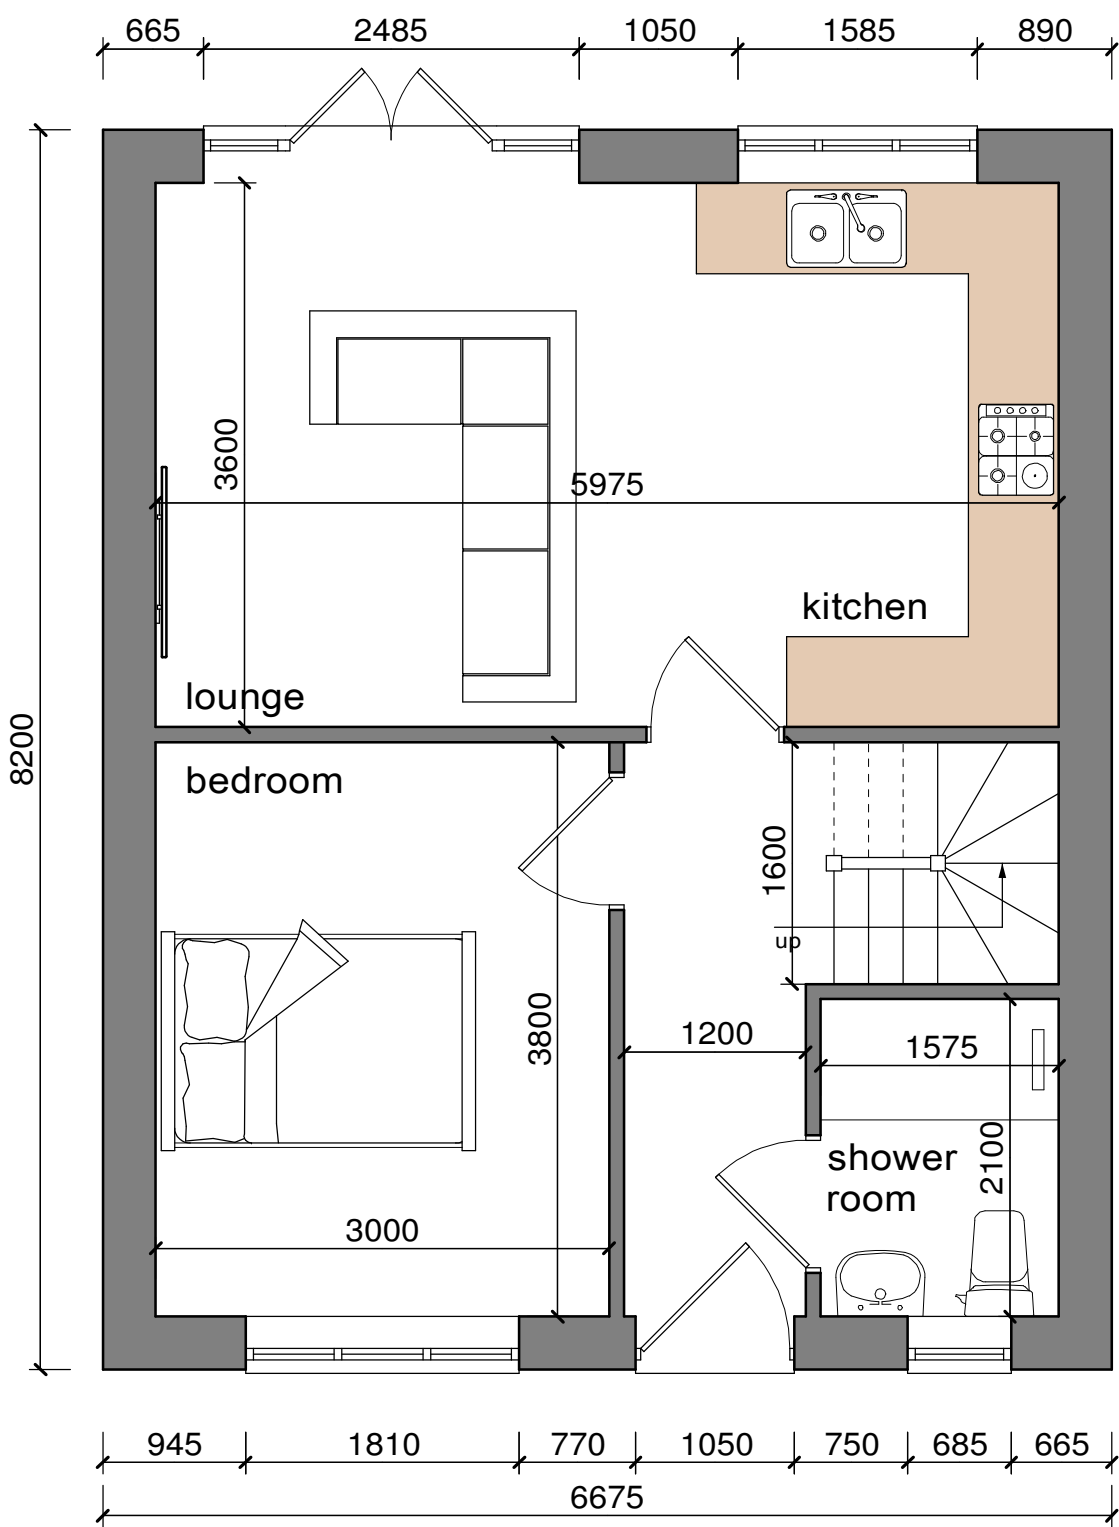
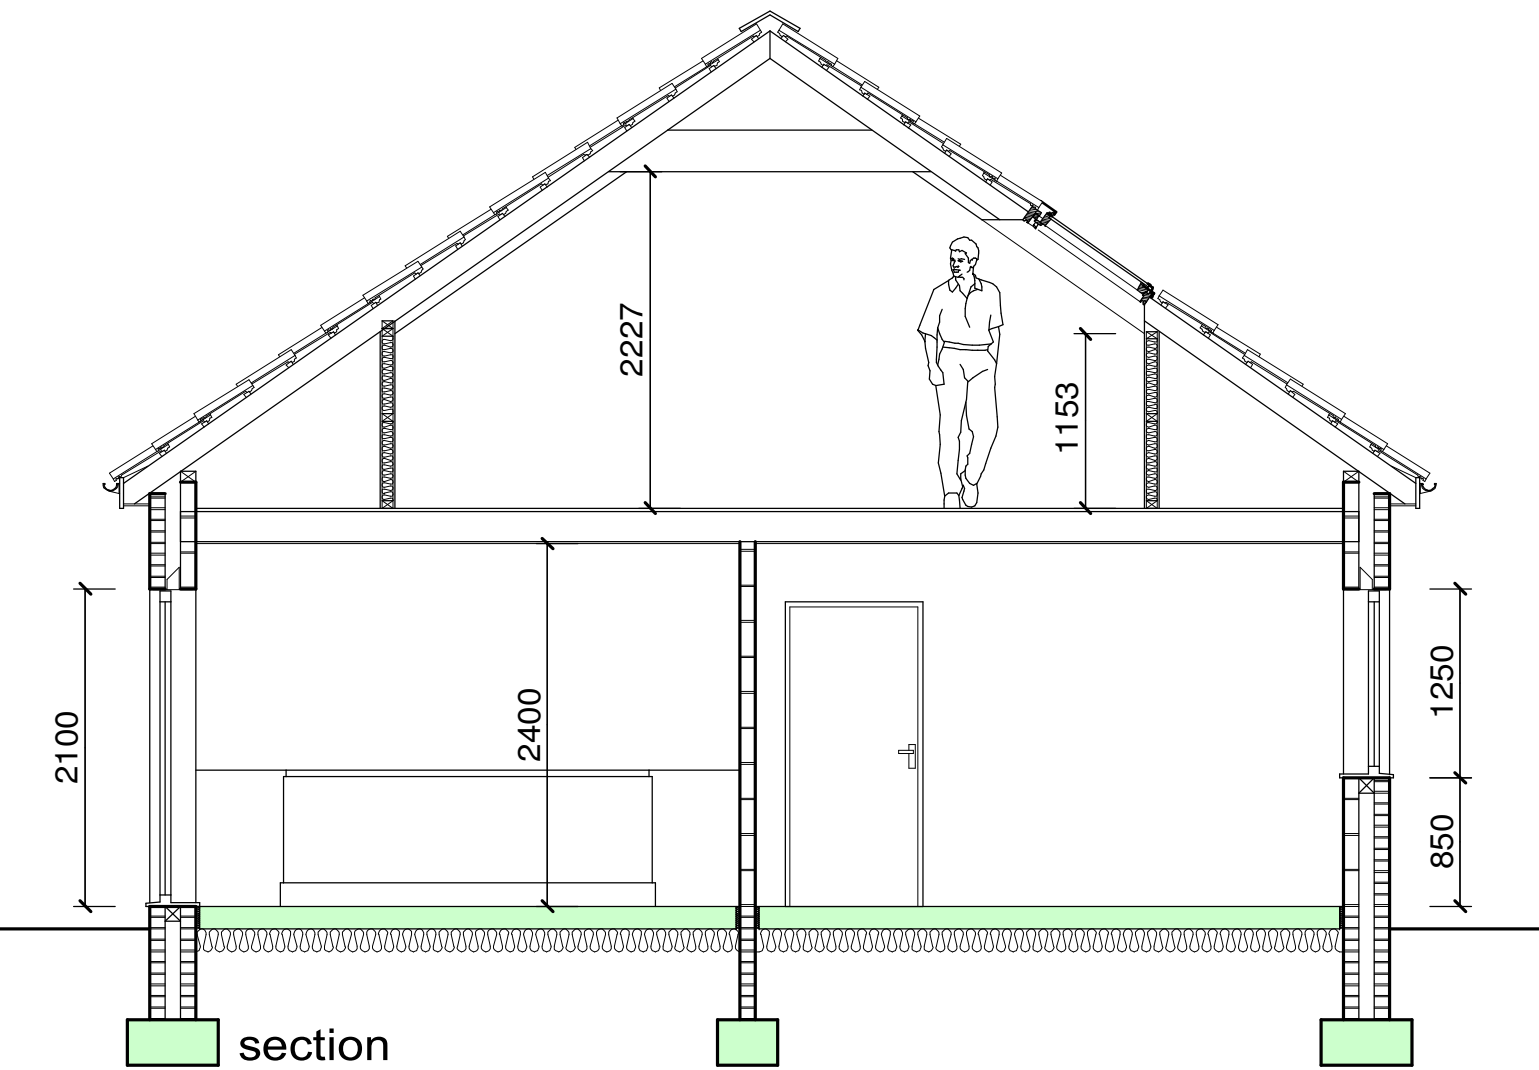
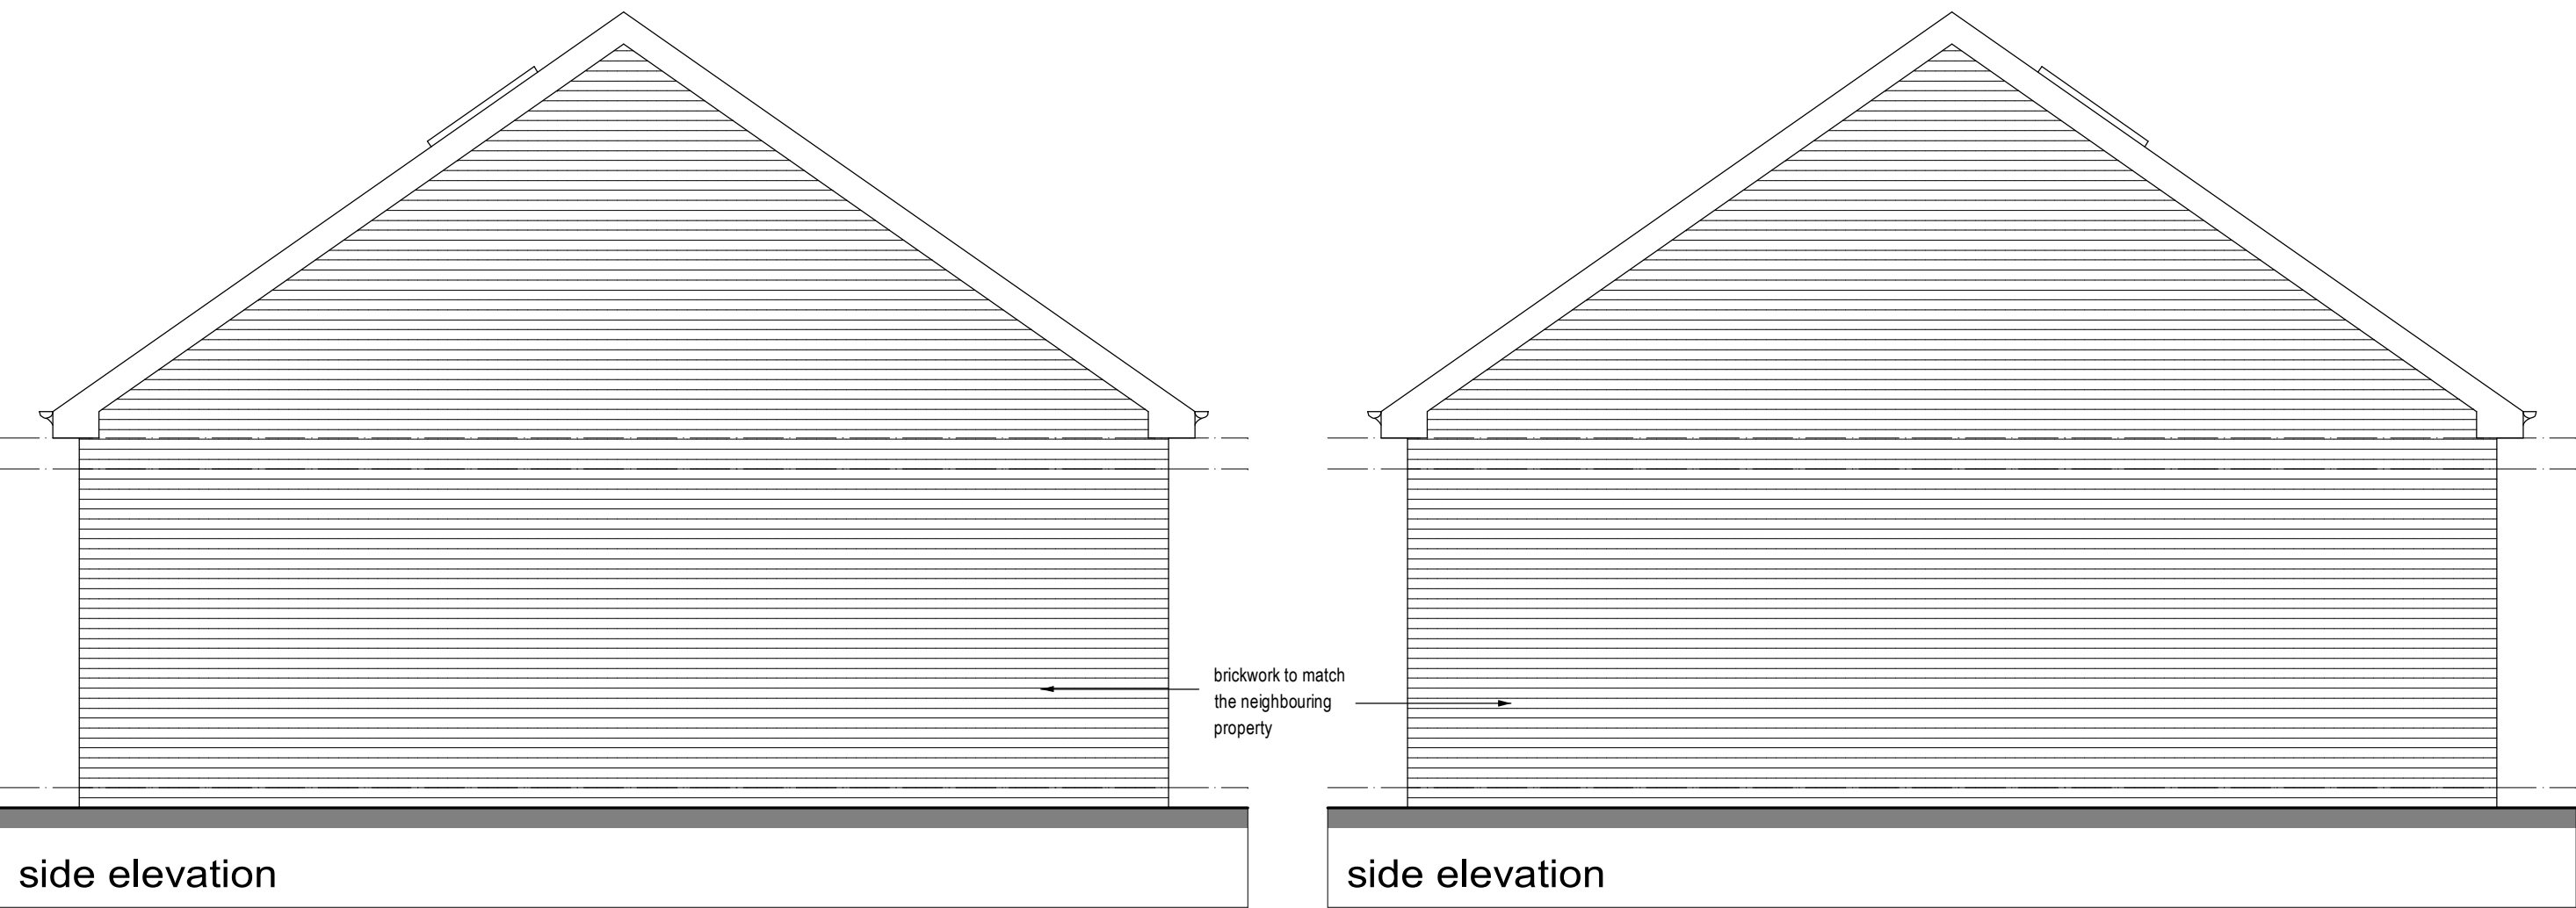


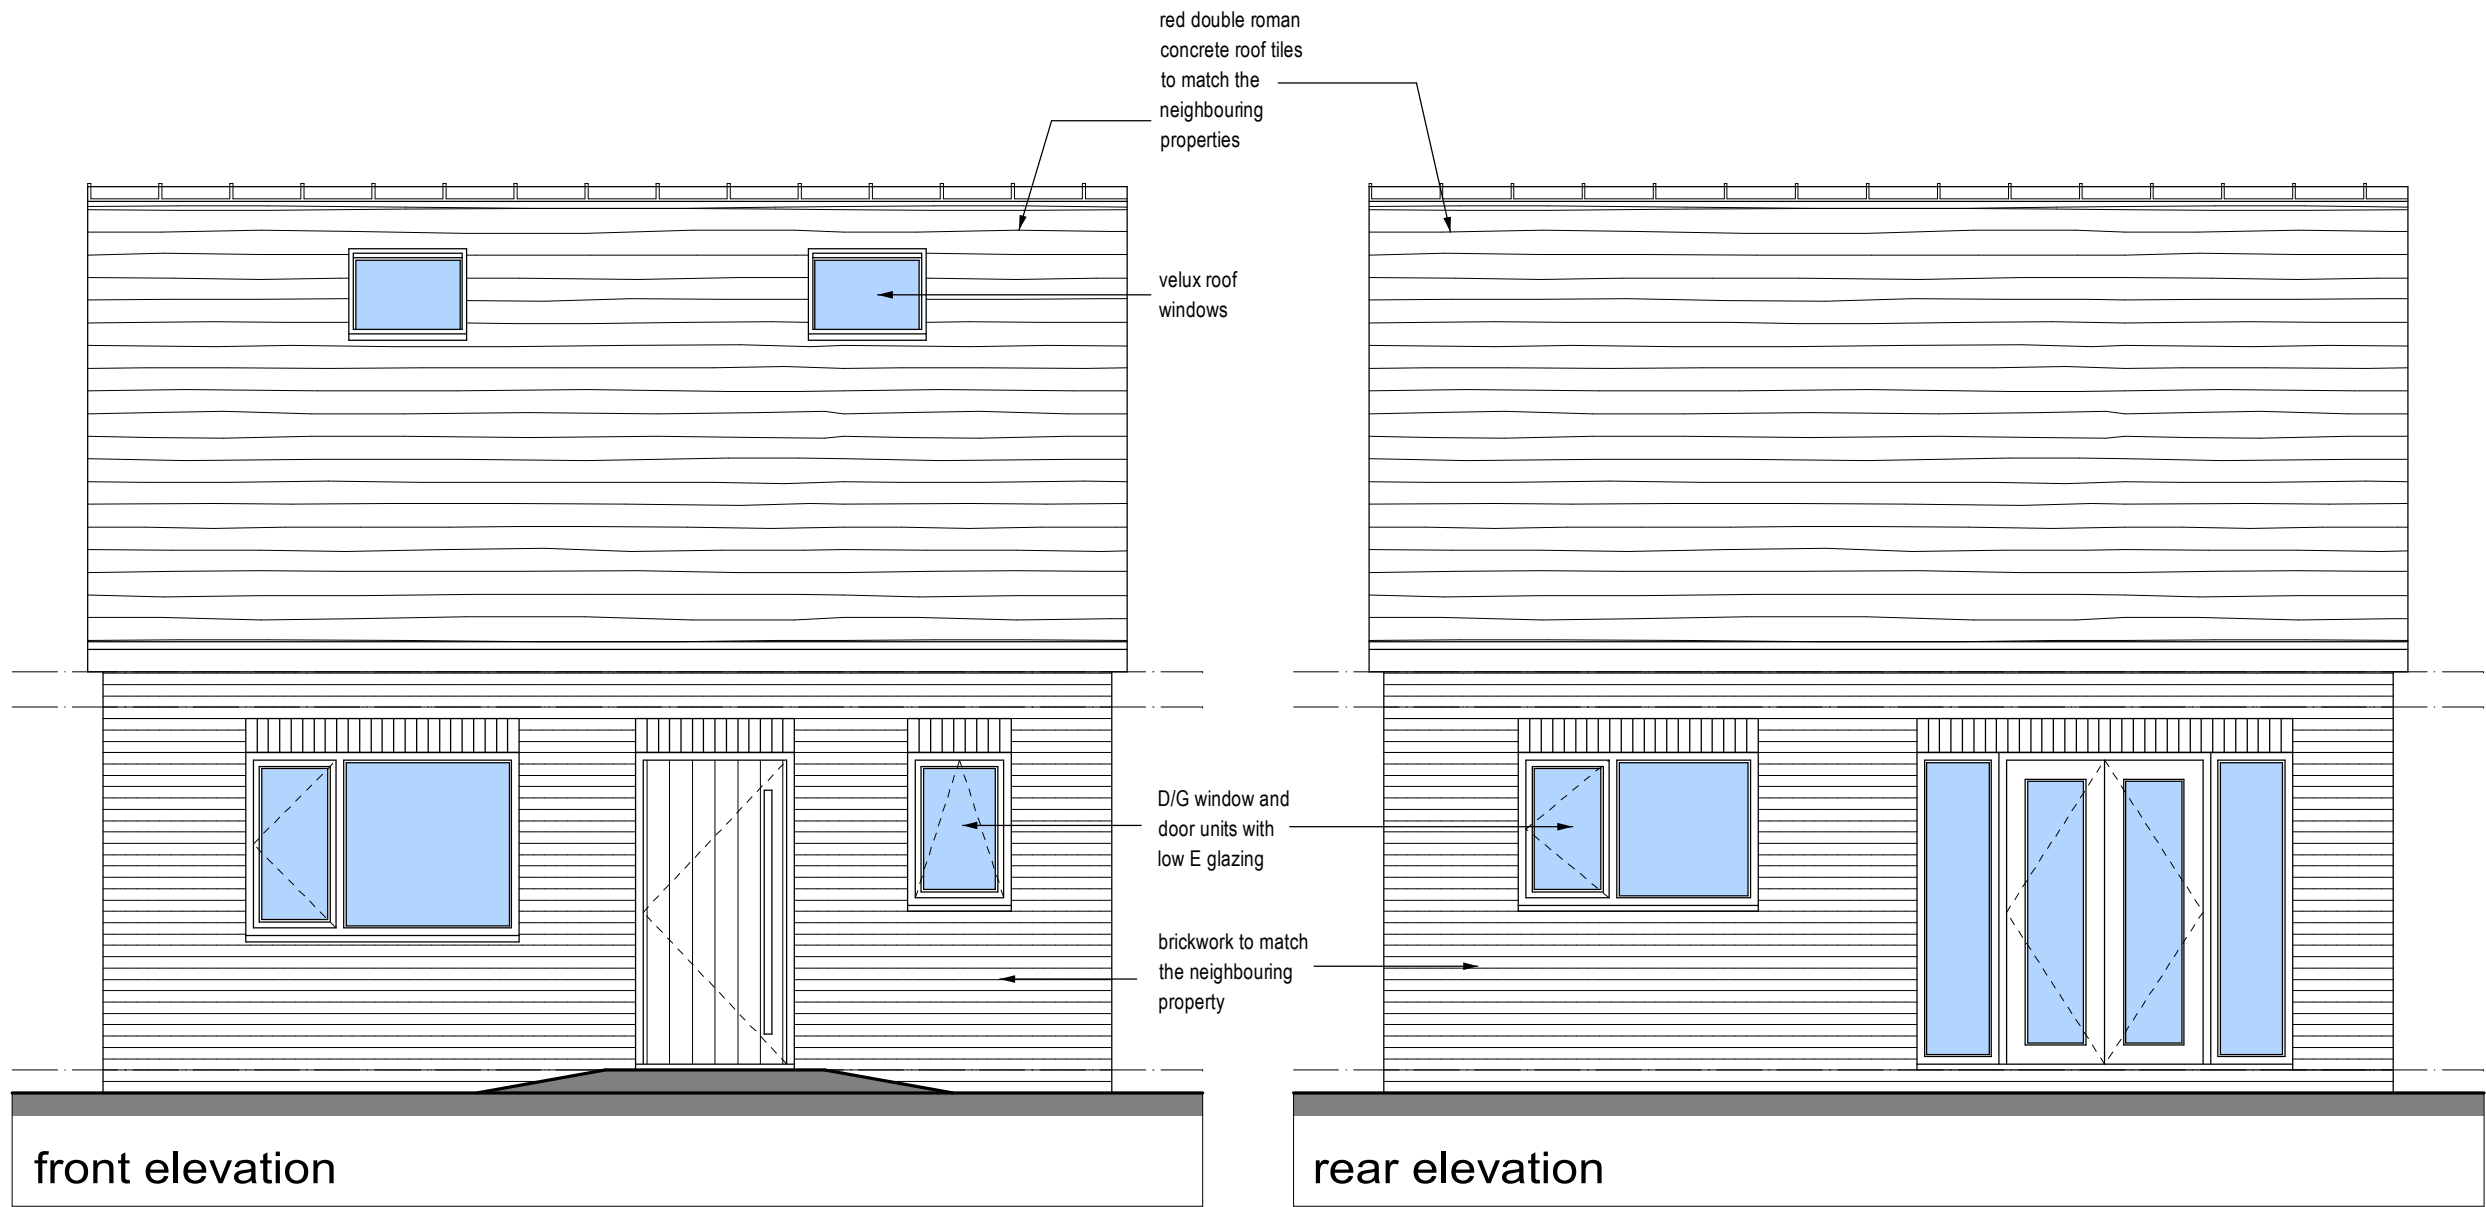

PLOT 2

This drawing has been prepared for the sole purpose of obtaining Planning Permission and Building Regulation Approval ONLY. All structural calculations are to be checked by structural engineer prior to construction.

All dimensions & details are to be checked on site prior to construction, any discrepancies reported to ExtensionsNW prior to any work undertaken. Any work undertaken prior to full planning & building regulation approval is at the builders own risk. ExtensionsNW will not be held responsible for any problems arising.

This drawing is the copyright of ExtensionsNW and any reproduction in whole or part is strictly forbidden.
Plotted on 22/12/2024
ExtensionsNW reserve the right to modify and make necessary alterations dependent on site conditions.

D	
C	
B	
A	
DATE	

SCALE 1:50	DATE July 2023
DRAWN JDJ	PP B.R

CUSTOMER
Mr P Henstock

PROJECT
2No. Detached dwellings

LOCATION land adjacent to 70 Kirkway,
Middleton, Manchester. M24 1EL

LOCAL AUTHORITY

Extensions
NW

3 Cribden Street, Ravenhill, Burslem, BB4 6EZ
Mob: 07968438495
Web: www.extensionsnw.co.uk E-mail: joe@extensionsnw.co.uk

JOB No.	REV.
3297 - 04	