
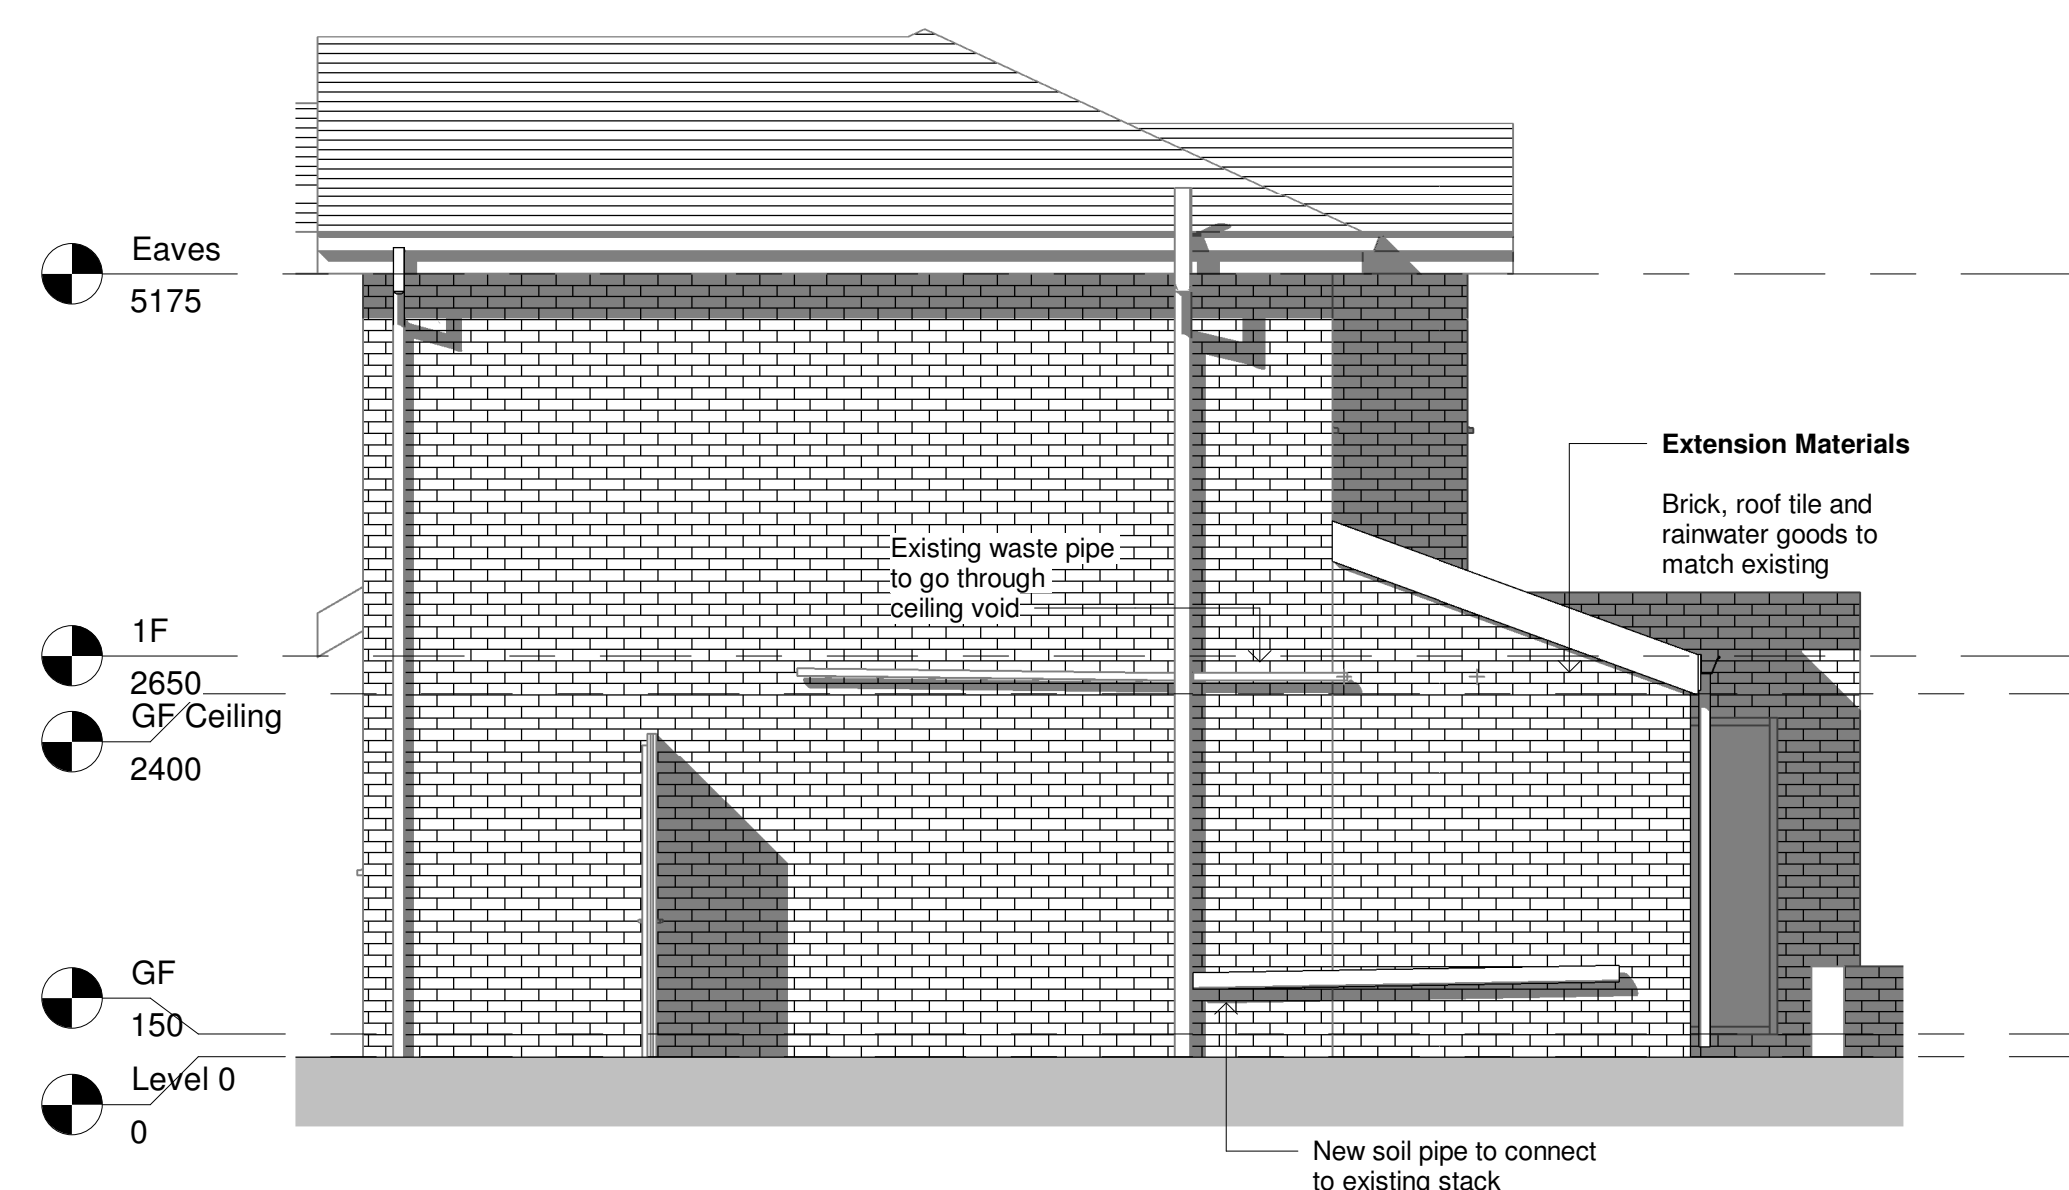
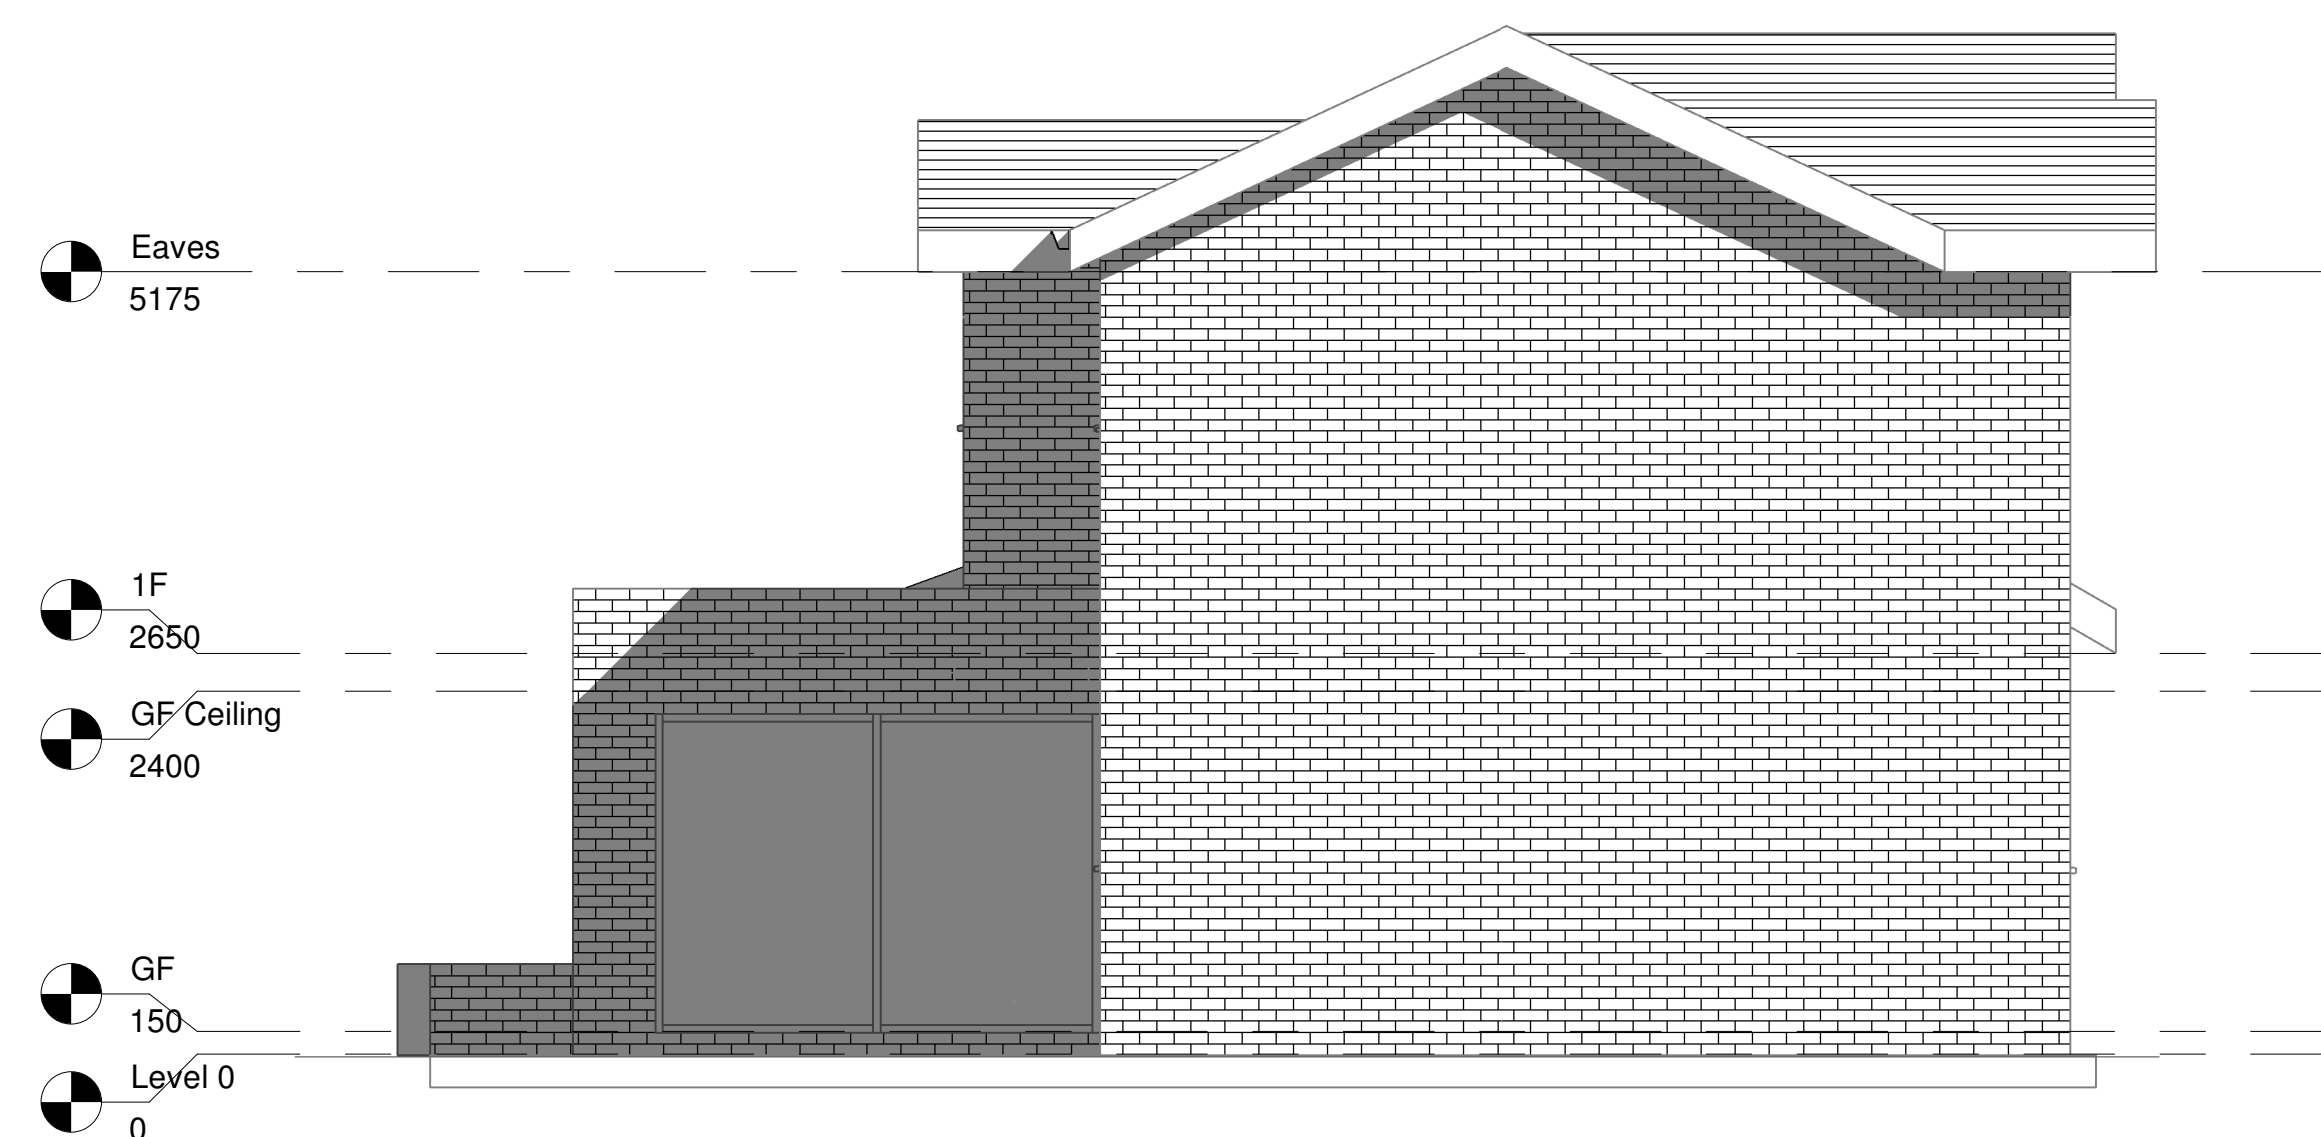


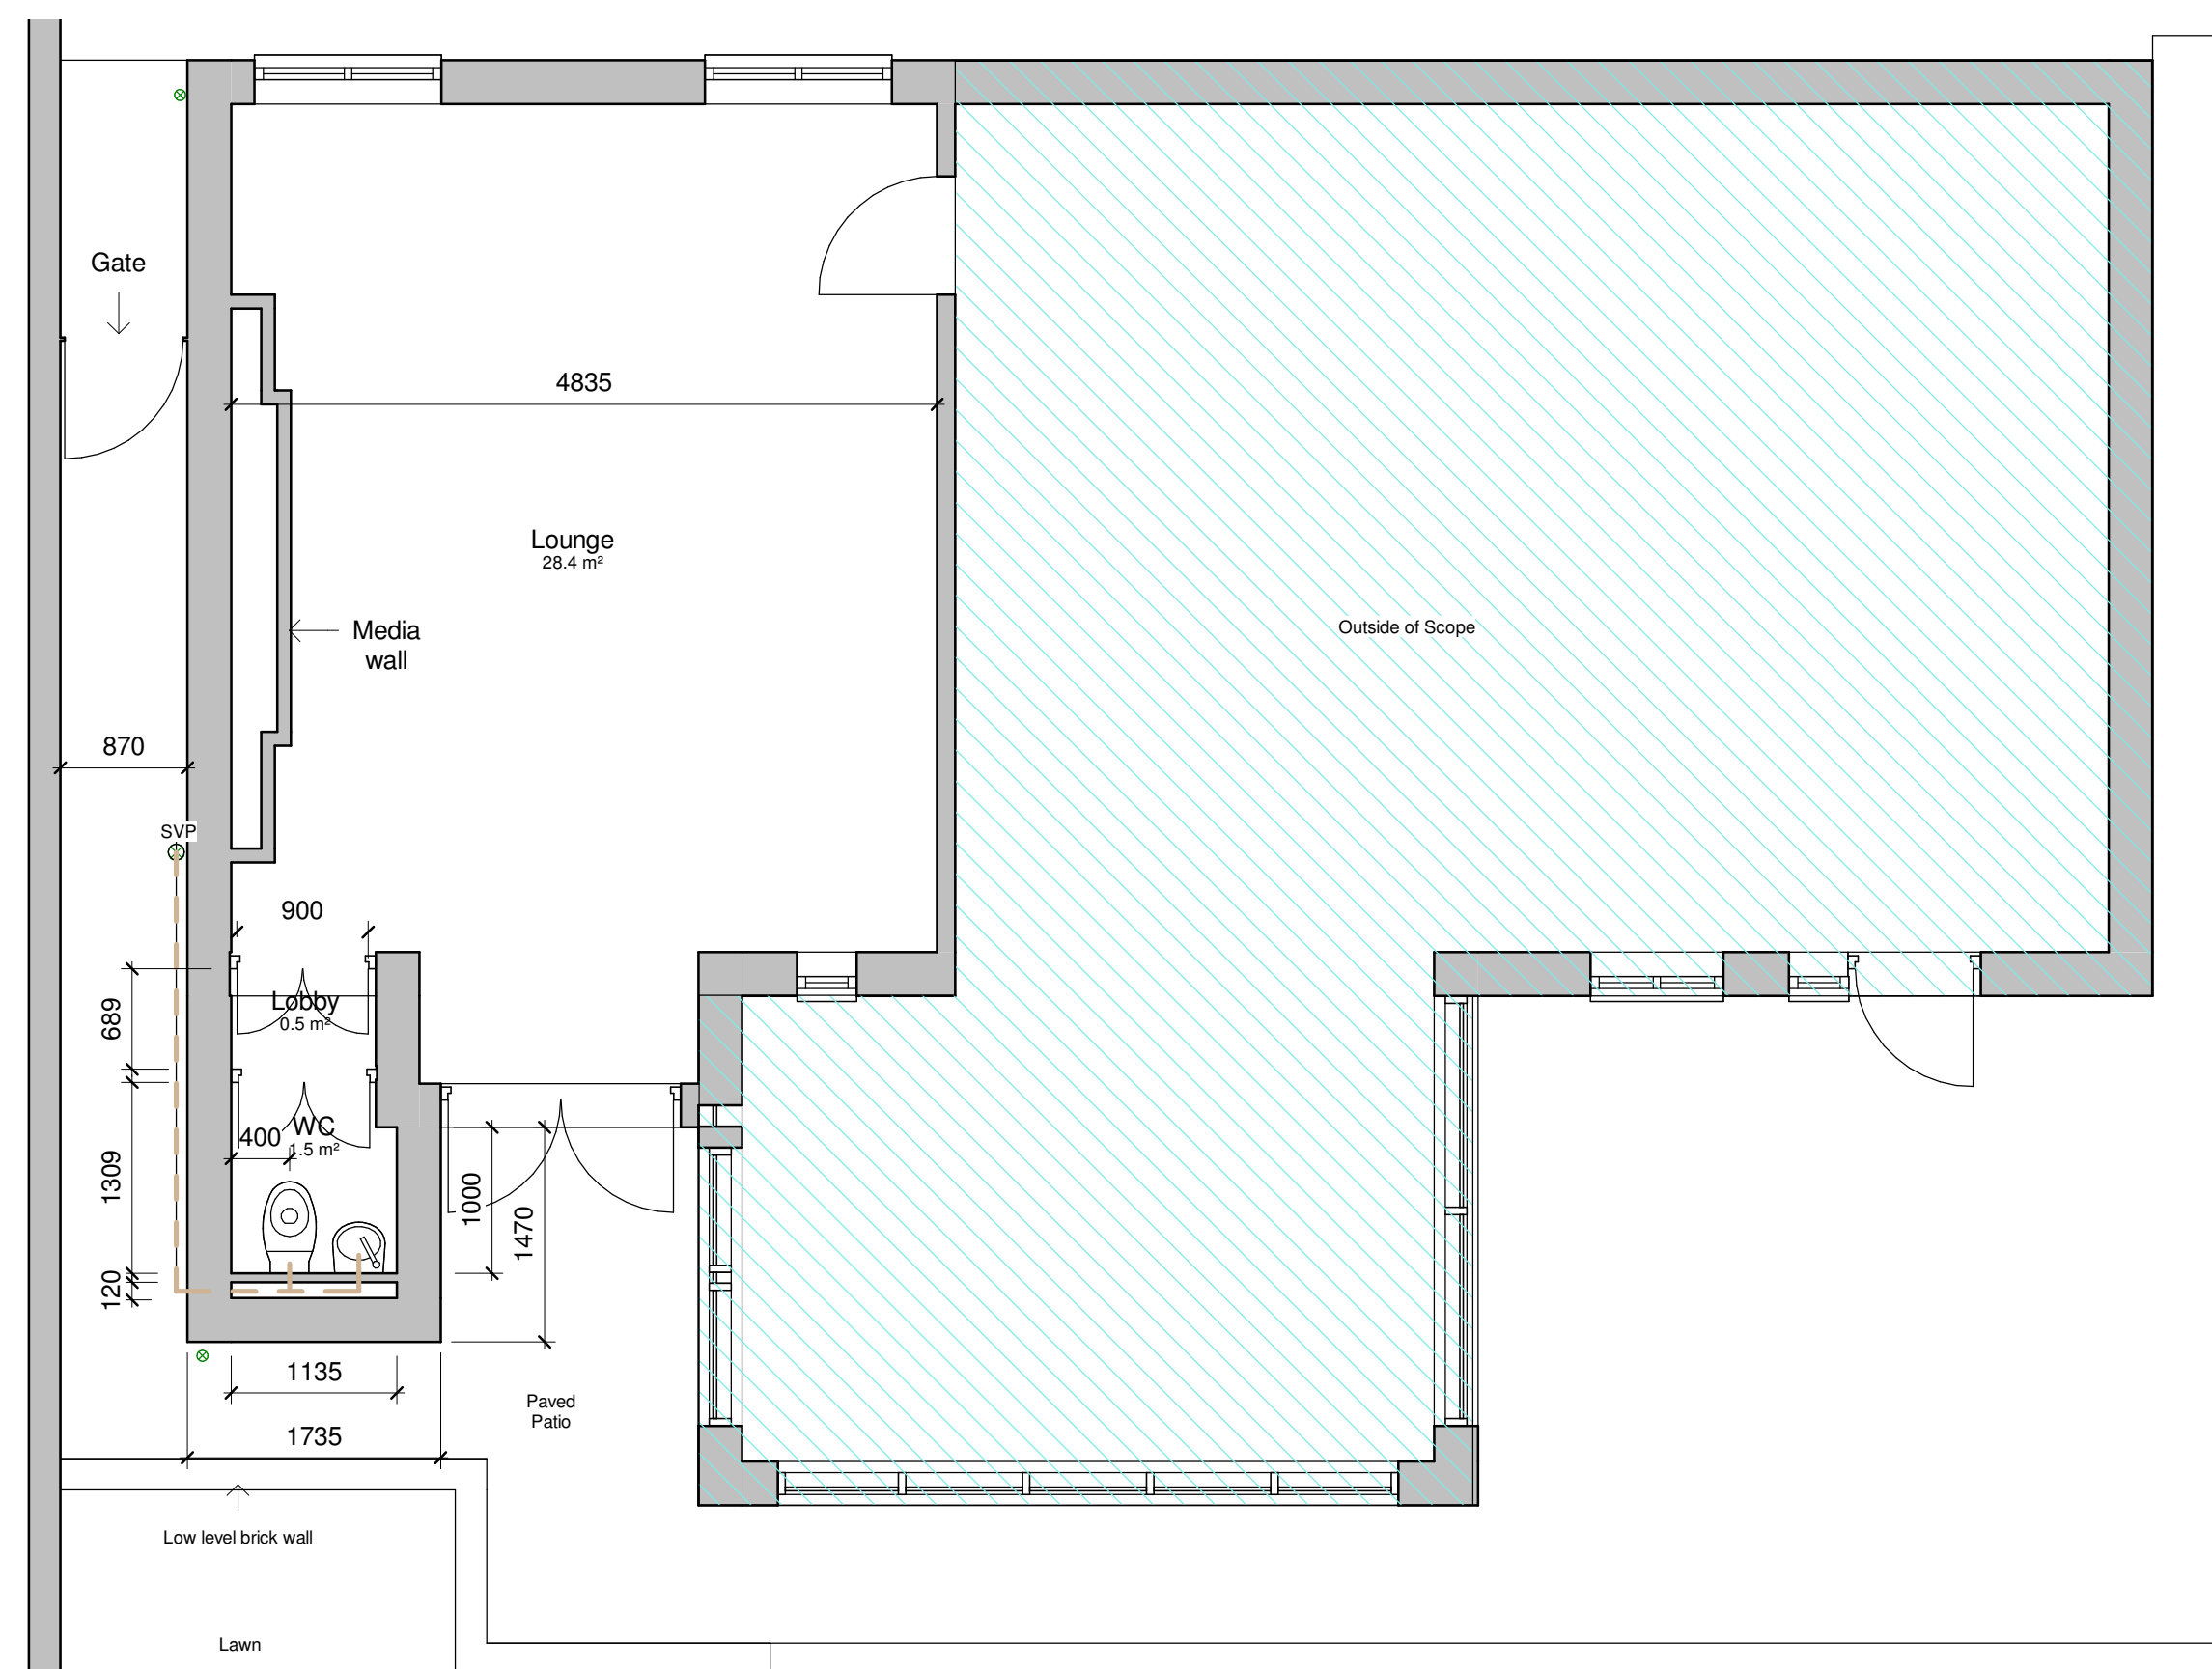

Drawings for Planning and Permitted development application use only.

[illegible]

design with
DOM

PROJECT	
---------	--

Broadlea Grove

	TITLE
--	-------

Proposed Plans and Elevations

CLIENT	
--------	--

Mo Tayab

DRAWN BY
DG

D

CHECKED BY	
DG	

D

DATE	05/27/23
------	----------

05/27/2017

SCALE (@ A1)
1:50

1 : 50

PROJECT NUMBER	20238
----------------	-------

20238

DRAWING NUMBER

BLG_DWD_00_DR_A_3001

REV

11

