



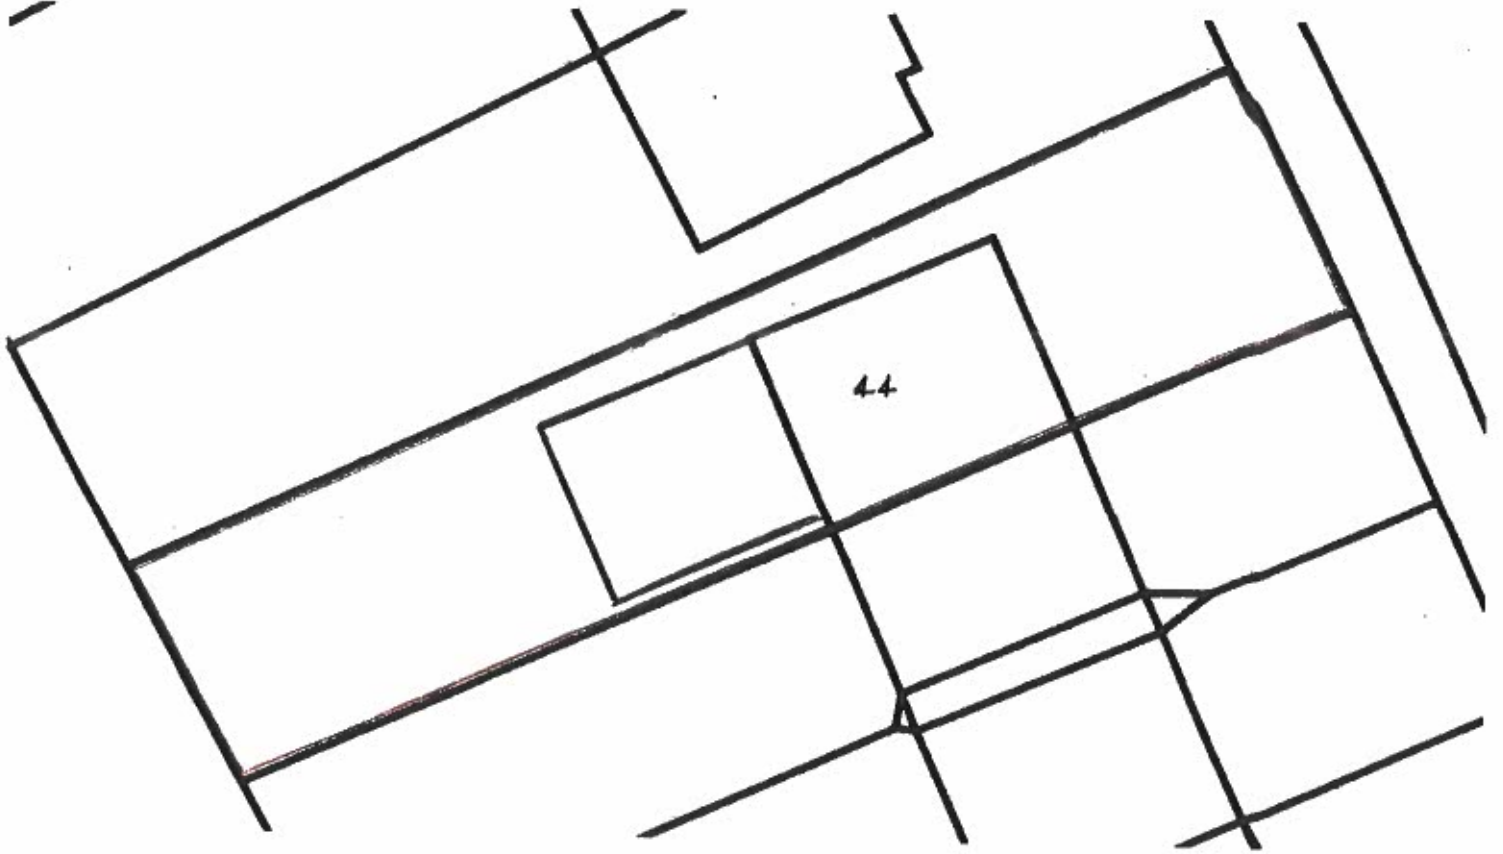

EXISTING SITE PLAN SCALE 1/200

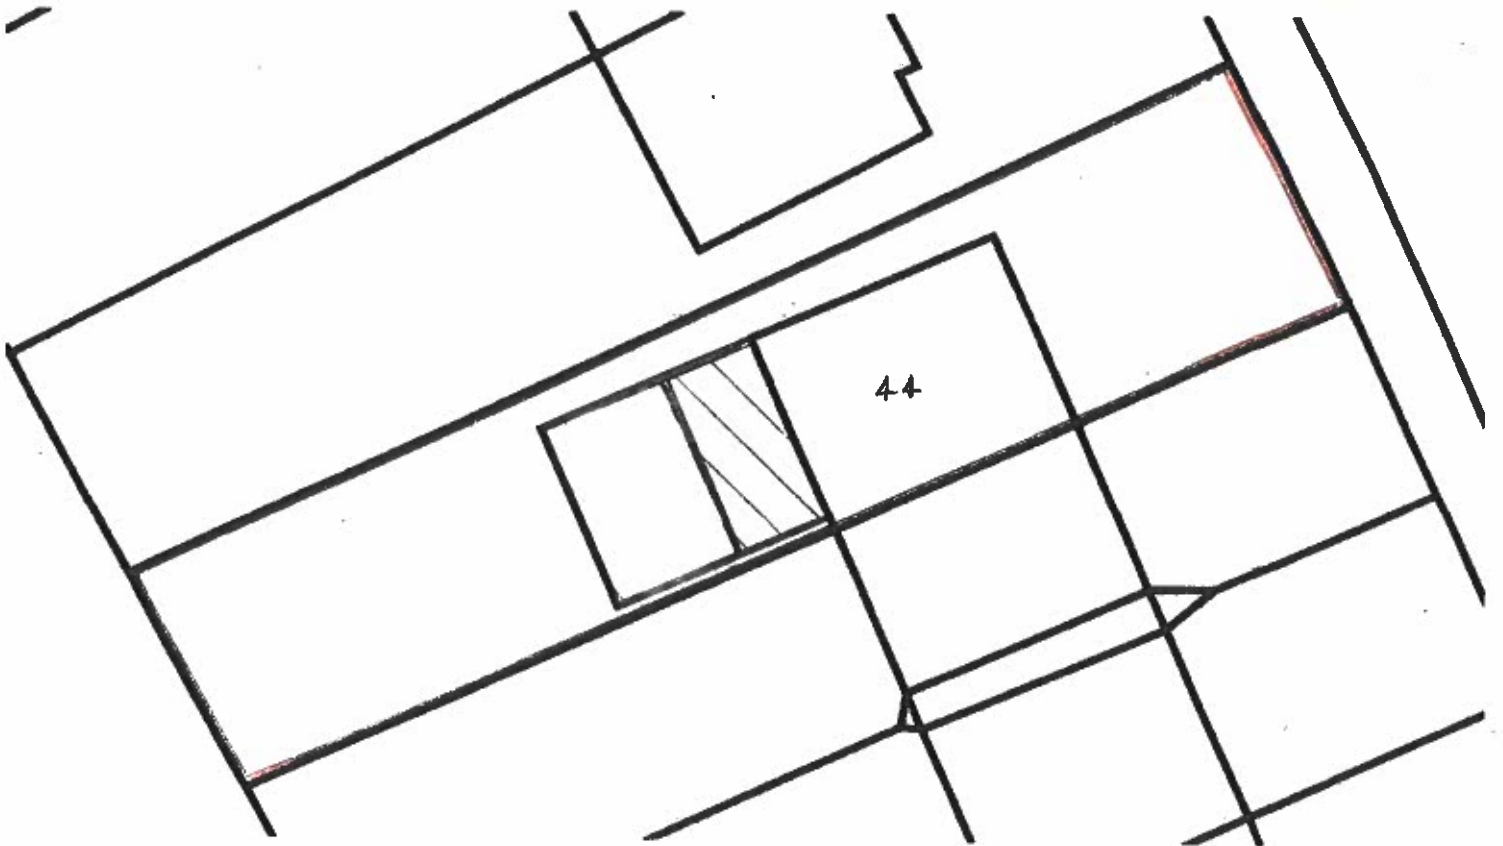

PROPOSED SITE PLAN SCALE 1/200

