

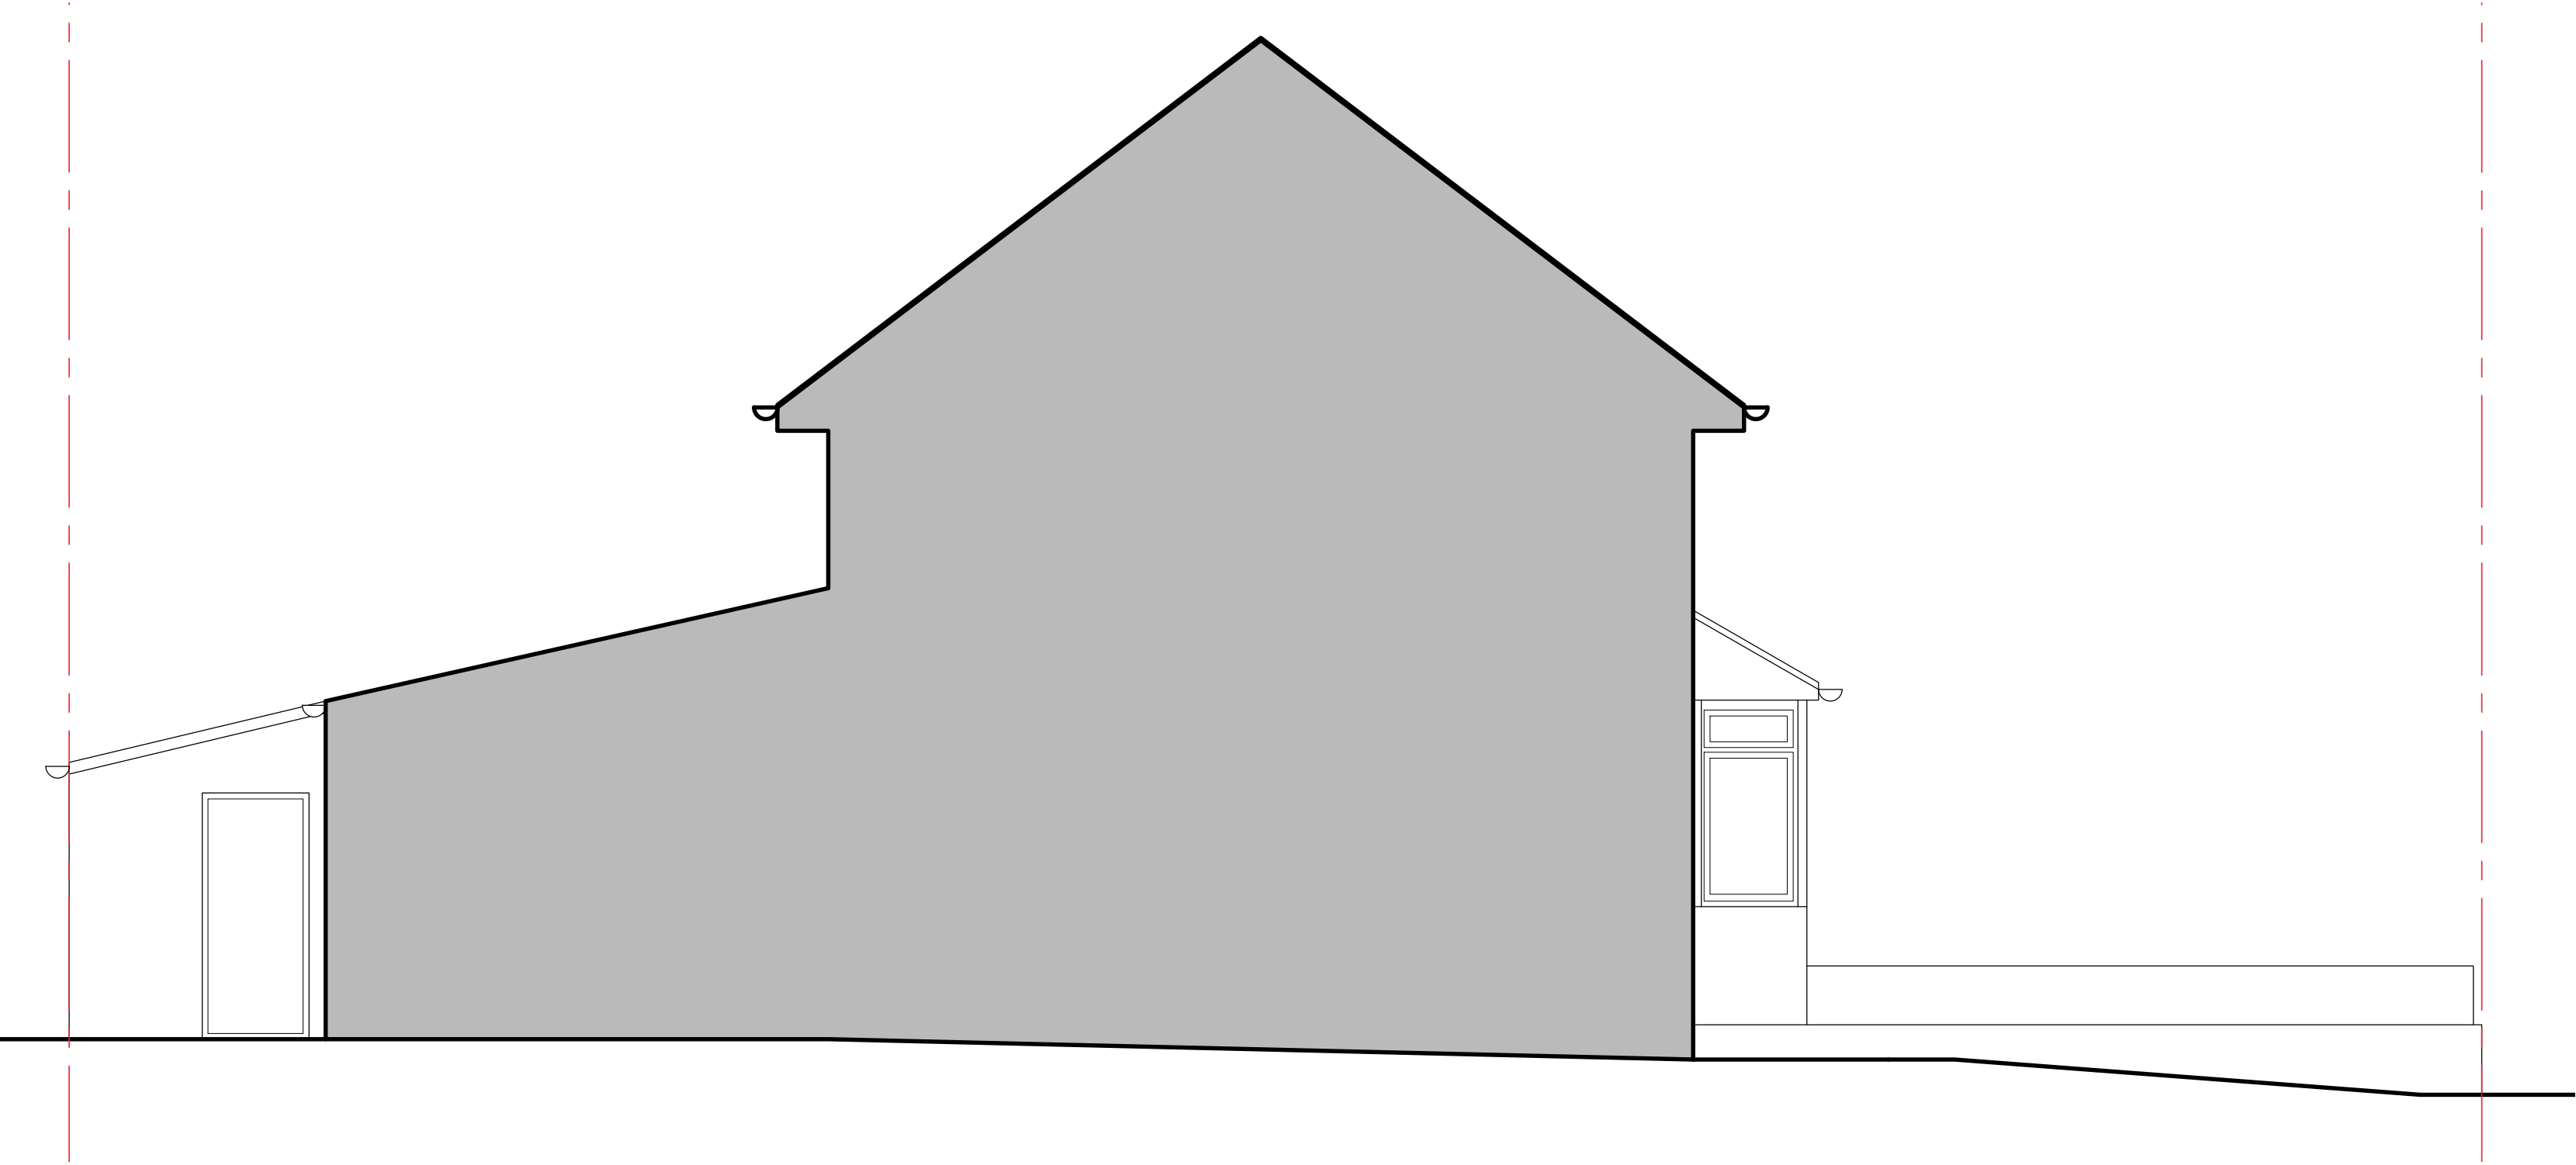


KEY:

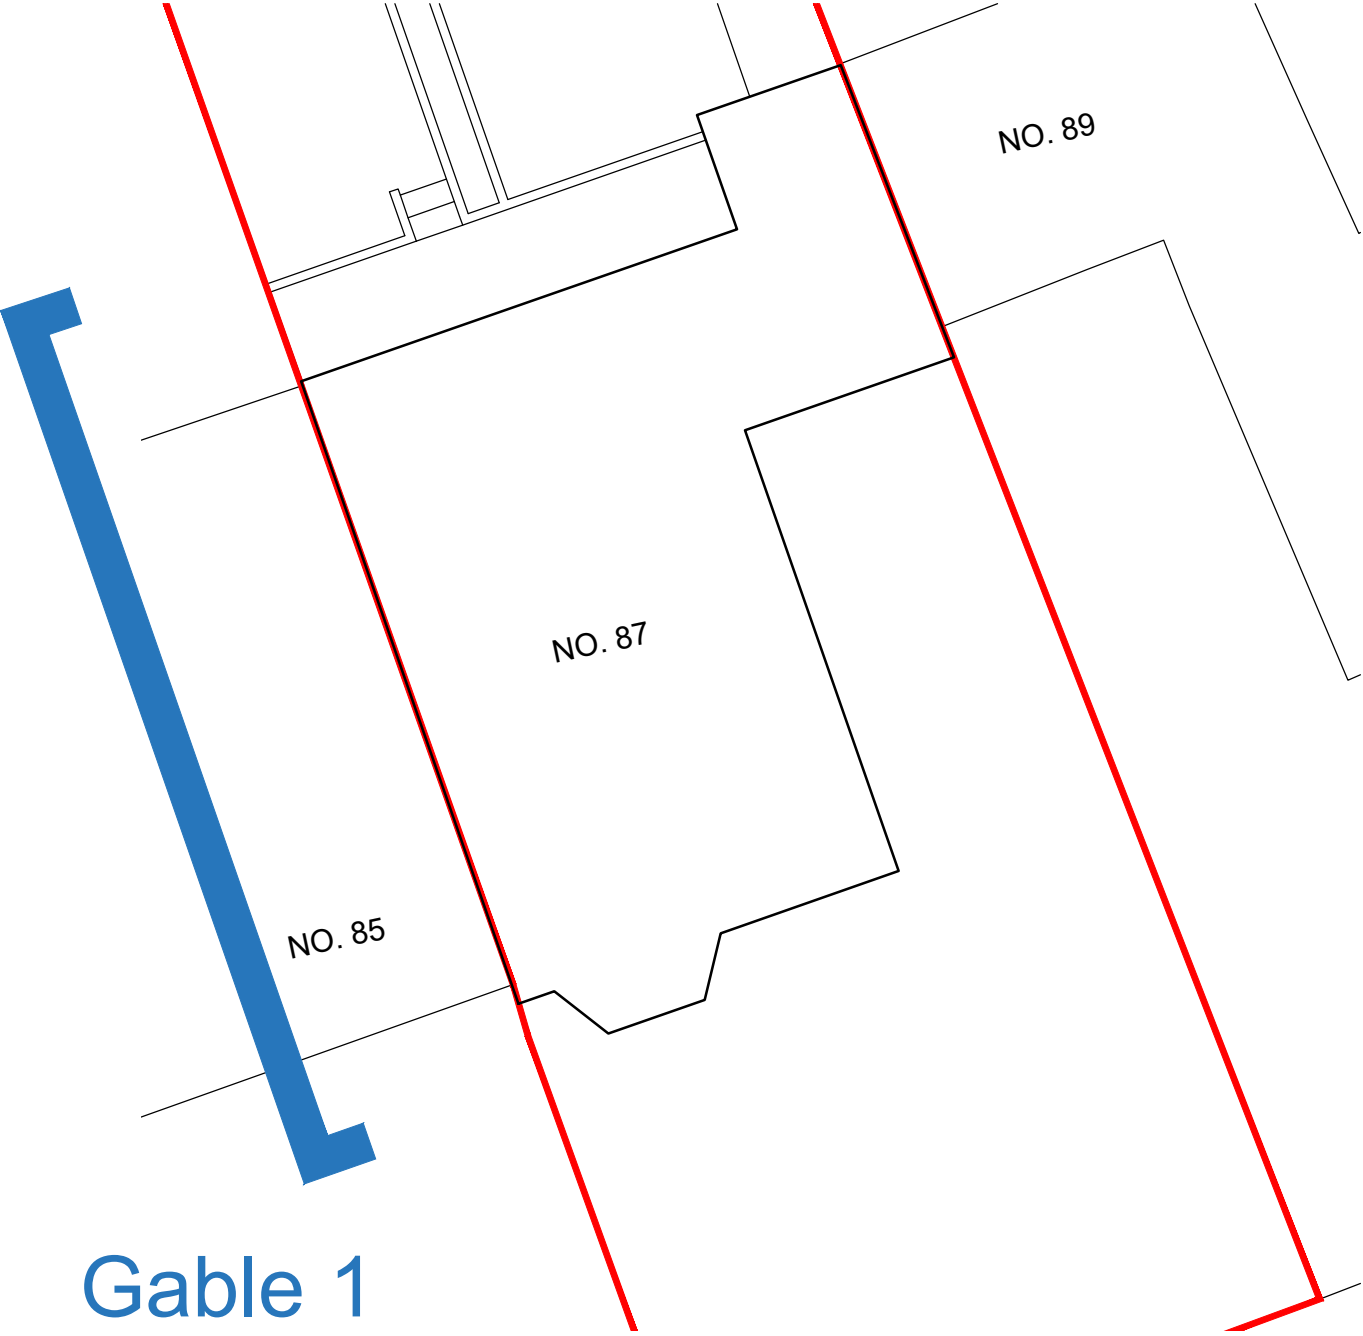

Existing Gable 1 Elevation
scale 1:50

KEY:

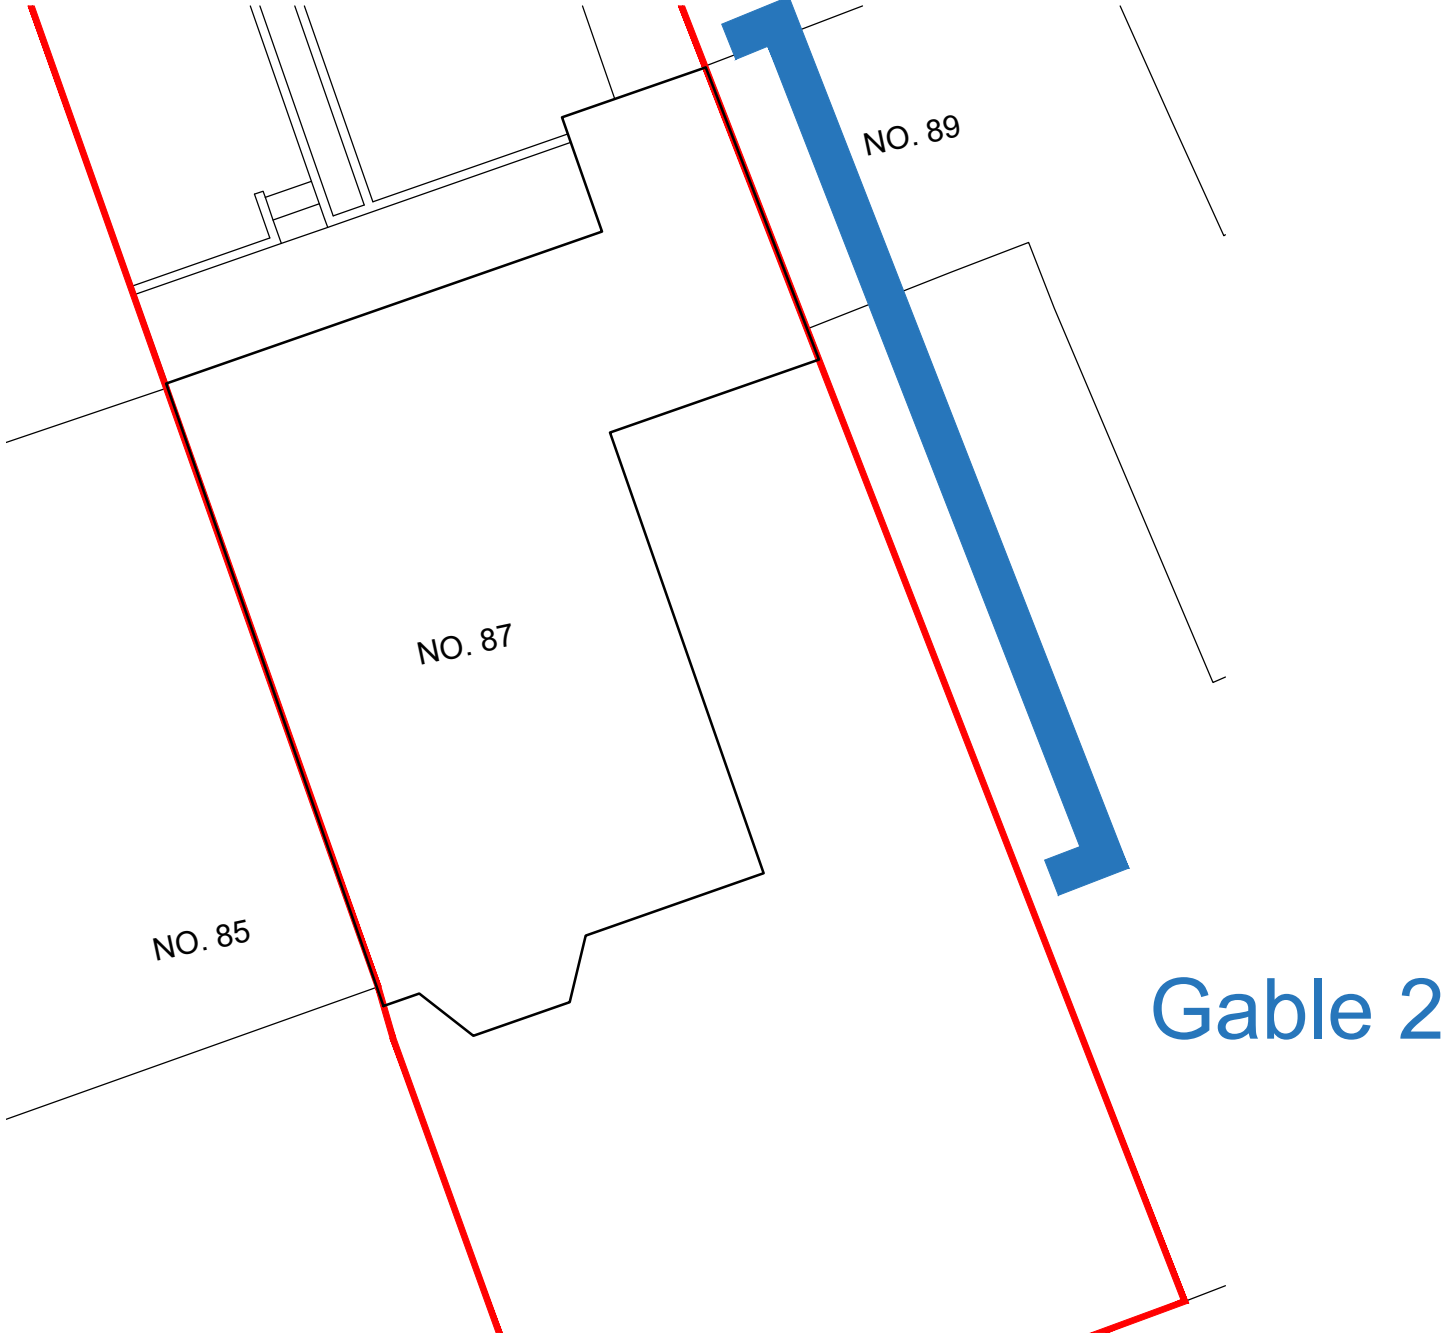

Existing Gable 2 Elevation
scale 1:50