

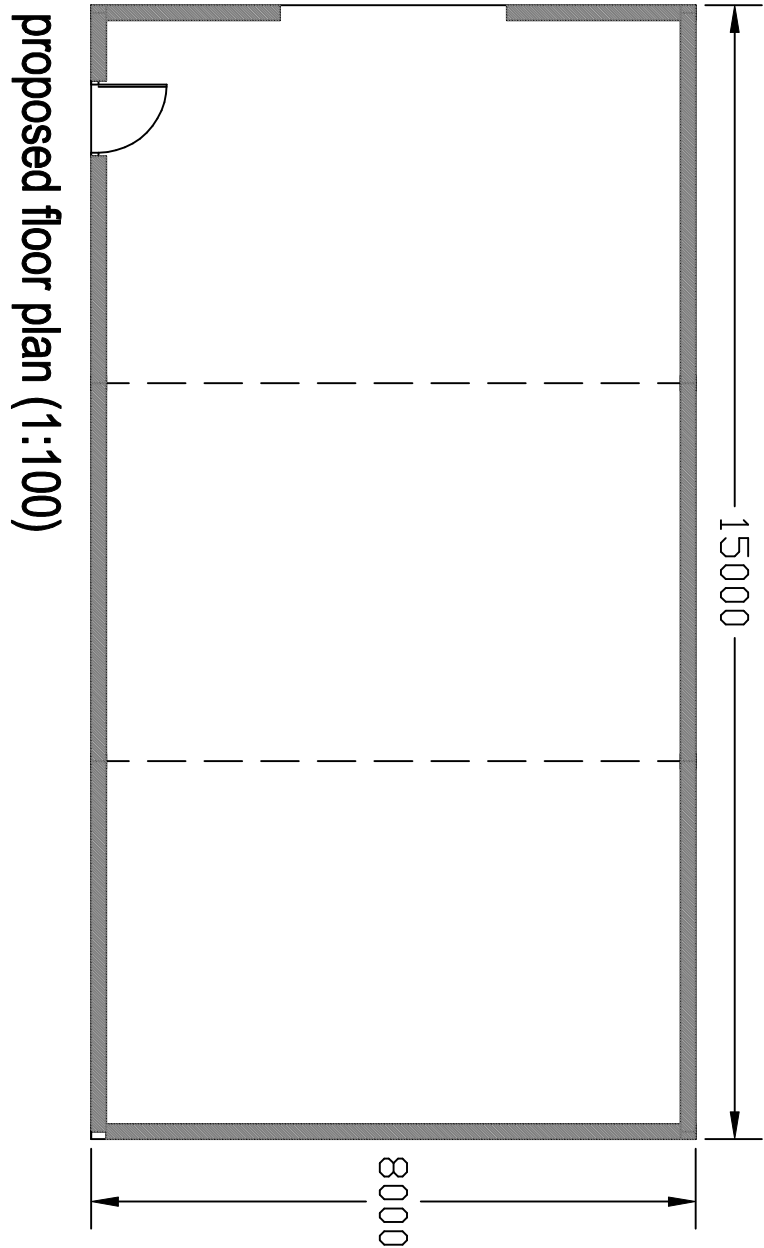
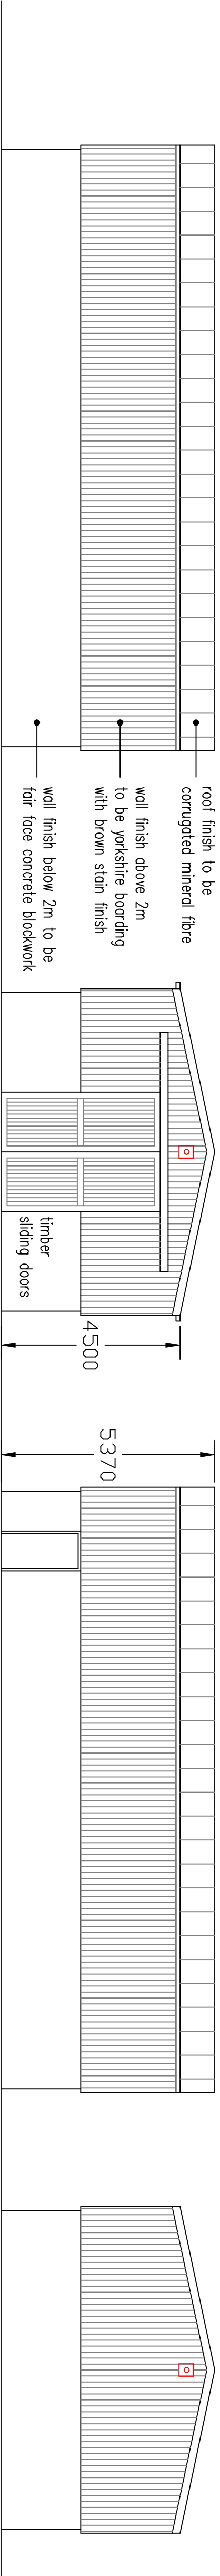
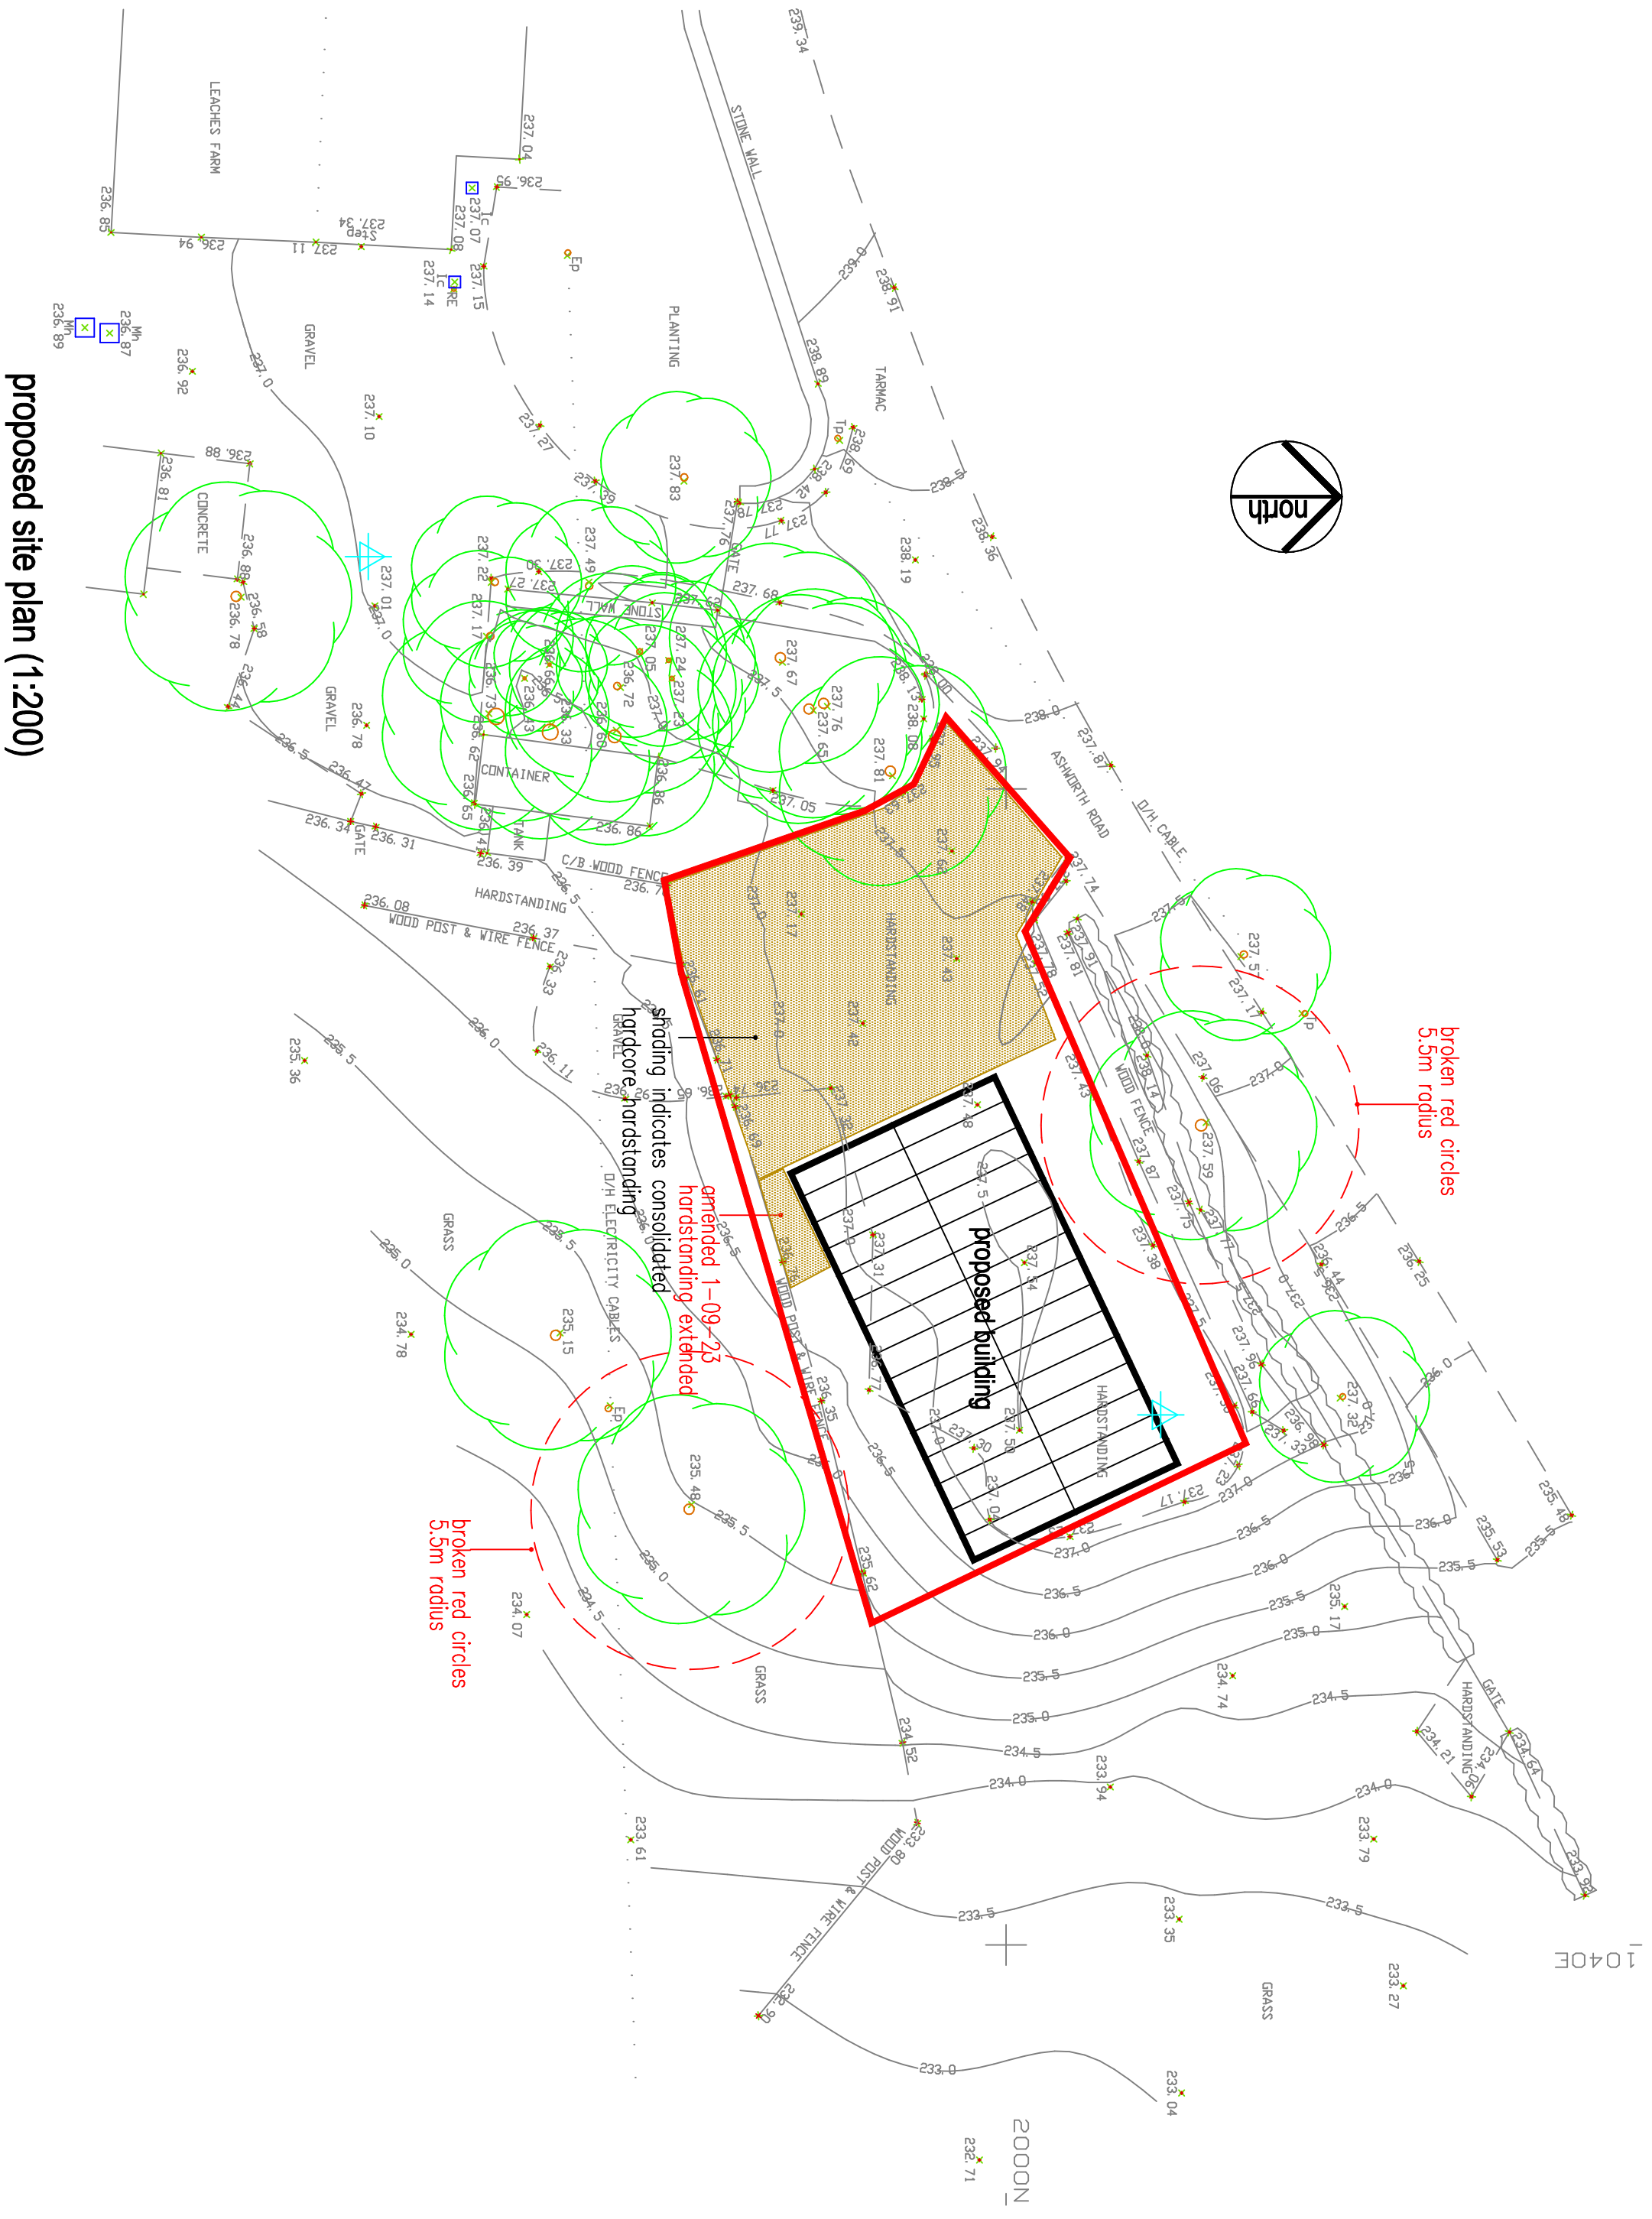


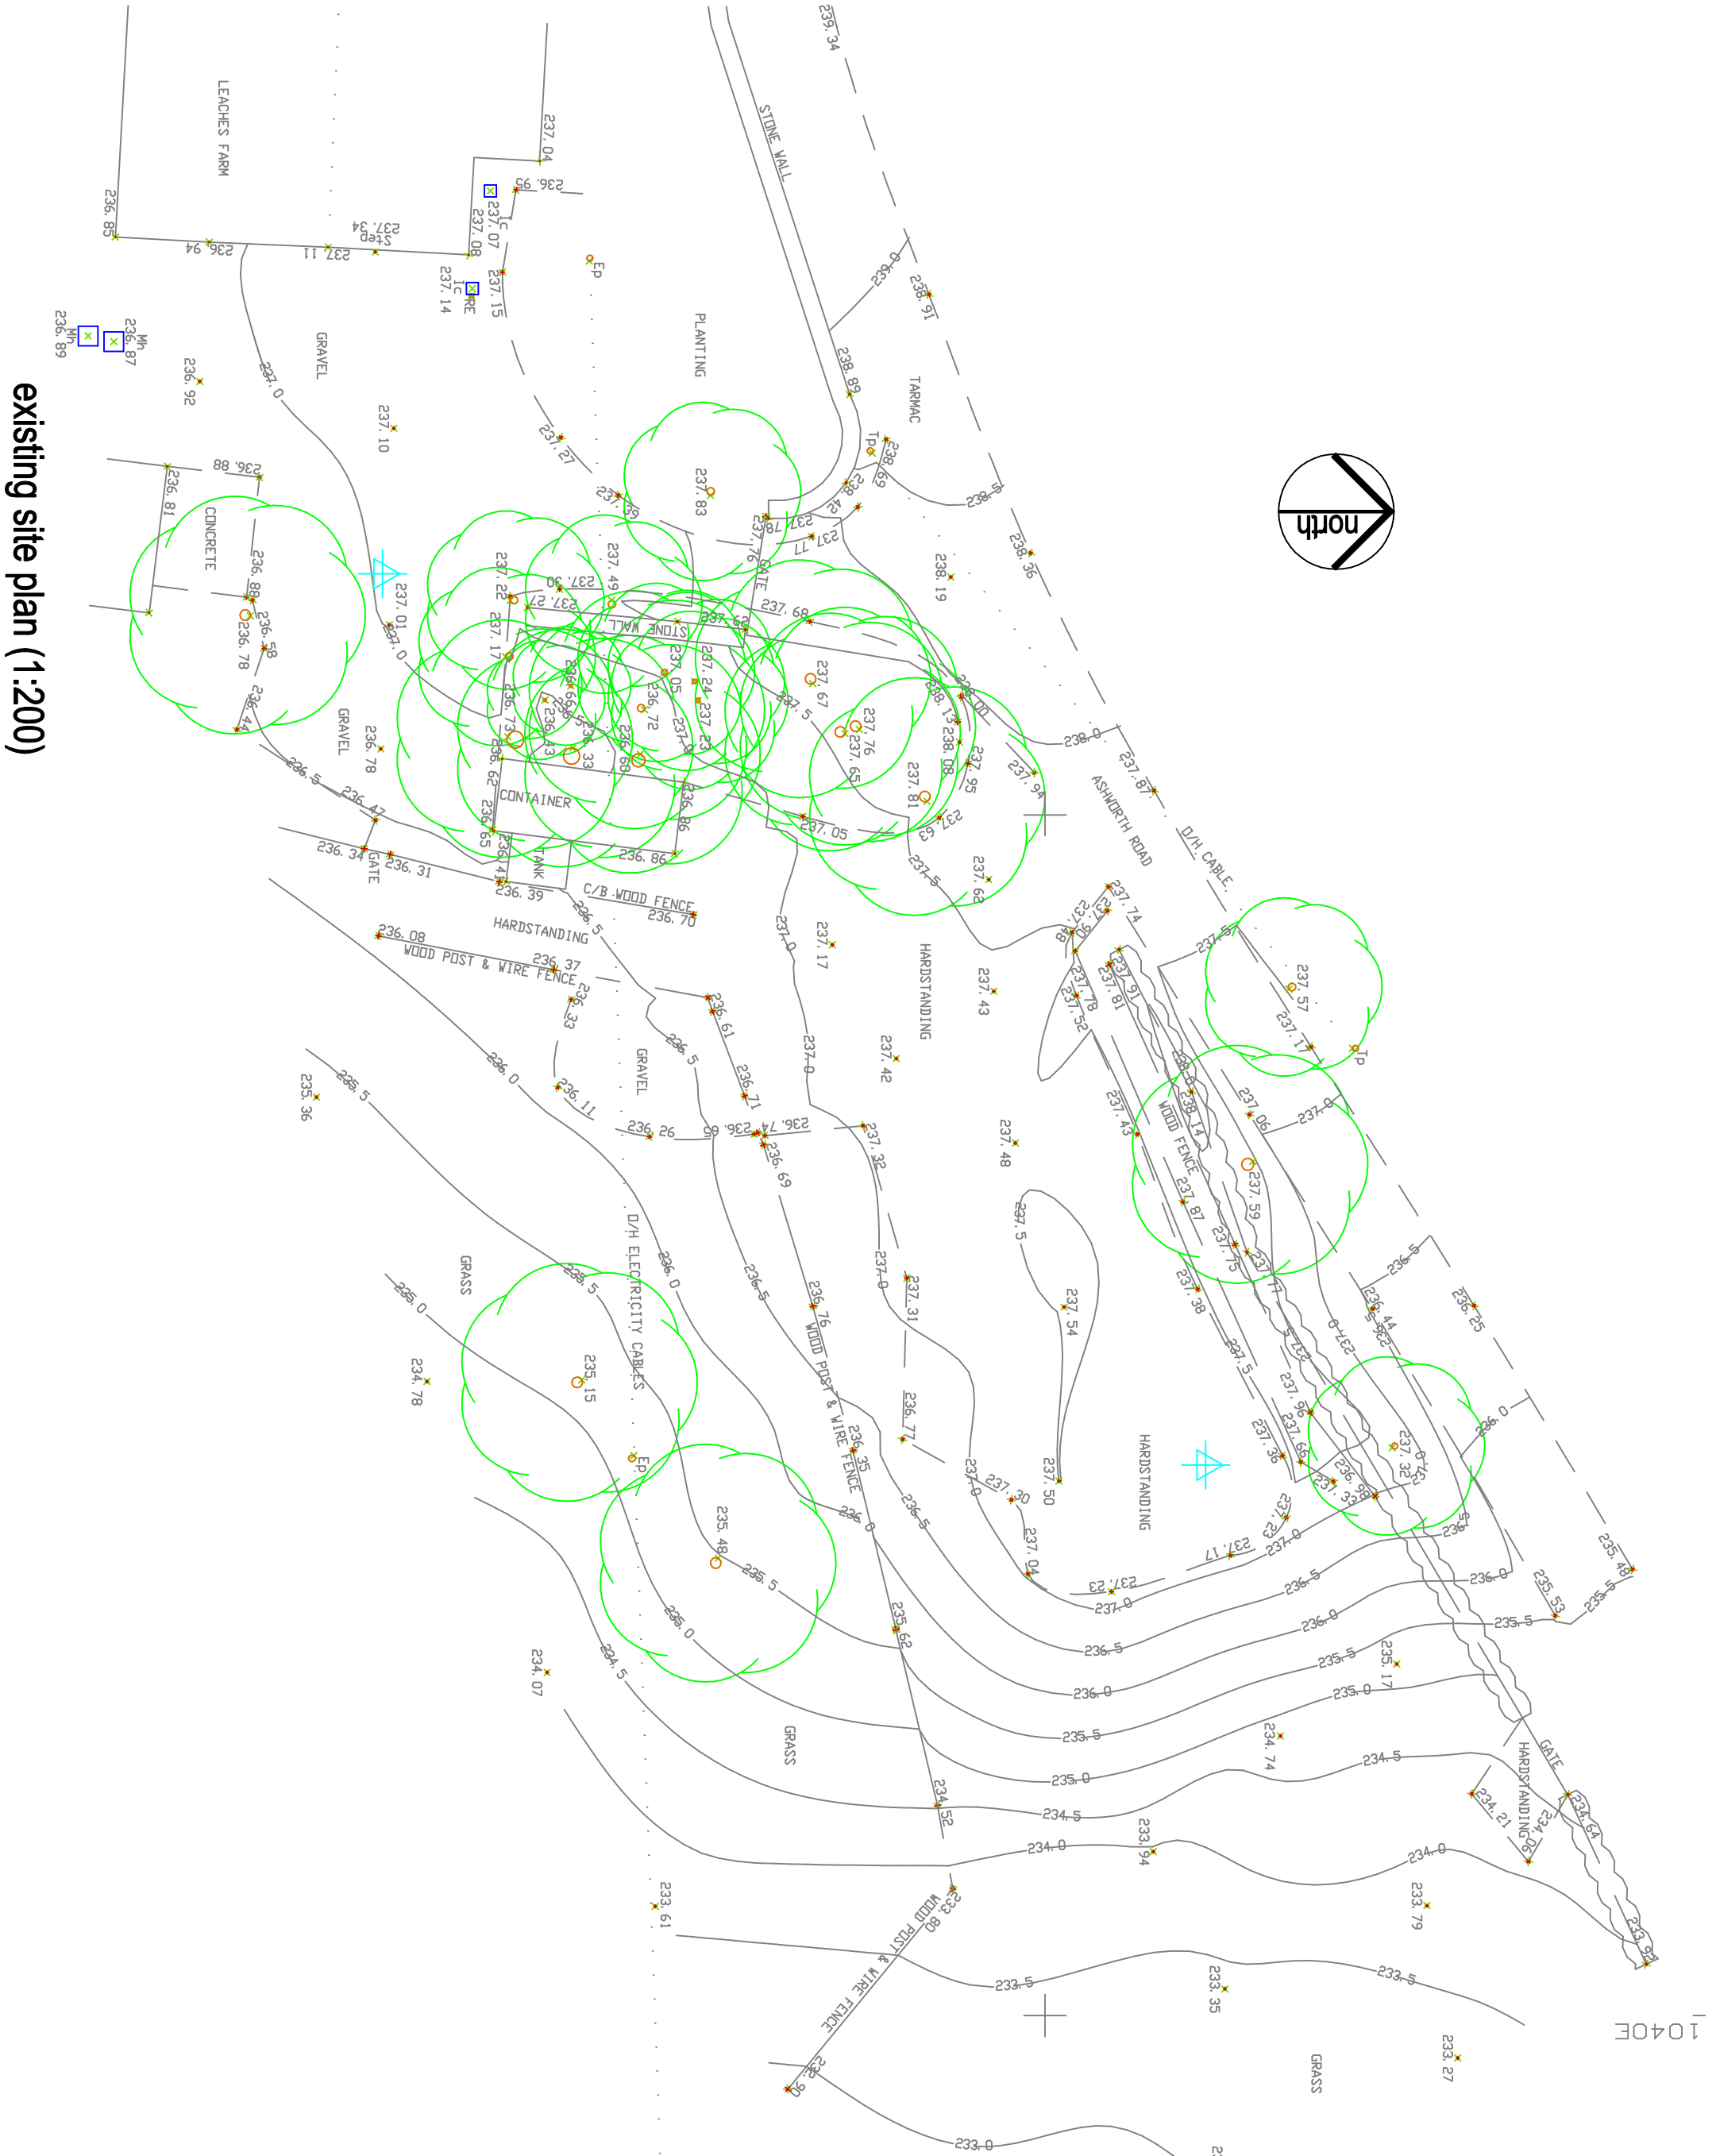

proposed agricultural storage building at
Leaches Farm
Ashworth Road
Rochdale

scale 1:100 1:200 @ A1

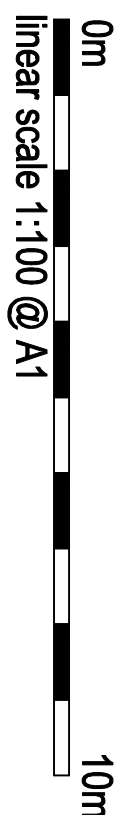

drawing number LF-10-08-23-A-B-C