



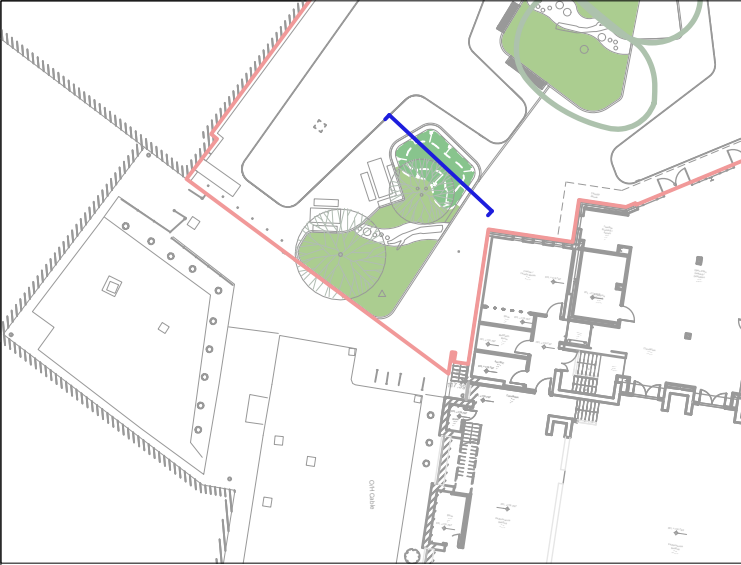

LOCATION PLAN Scale: 1:500

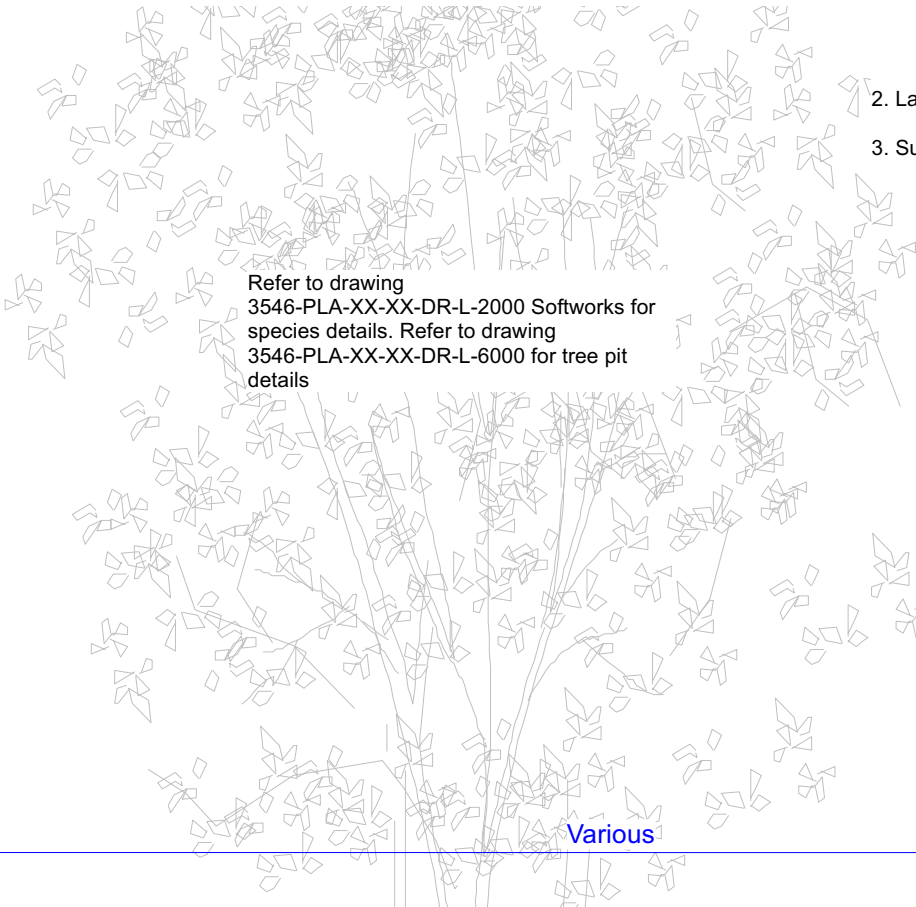

Refer to drawing  
3546-PLA-XX-XX-DR-L-2000 Softworks for  
species details. Refer to drawing  
3546-PLA-XX-XX-DR-L-6000 for tree pit  
details

NOTES:

- Drawing to be read in conjunction with following  
NBS Specification Clauses:  
- Q28: Topsoiling,  
- Q31: External planting,  
- Q35: Landscape maintenance
- Landscape Archtiect to be invited to inspect works
- Subject to percolation test  
(refer to spec clause Q31/404


LEGEND

- E3 Upstand (hit & miss) Metal Edging  
- Refer to specification clause Q10/ 254 for details.  
- Liad with 100mm upstand above adjacent paving level  
and with 25mm fold top.
- Rain garden soil  
- Minimum 400mm depth  
10% Imported topsoil to BS 3882 (sandy loam)  
70% Sandstone aggregate: 5-20mm size  
20% Parts composted materials
- Terram permeable geotextile or equal and approved.
- Grit layer: 50mm. No fines.
- Drainage layer: 150mm clean crushed stone. No fines.
- Impermeable liner: To be confirmed by engineers,  
depending on the possibility of natural infiltration.
- Water collector pipe: To engineers details.
- Overflow gully: To engineers details.
- E5 Edging stripes  
Refer to specification clause Q10 255/112 for details.
- S5 Interlocking angular gravel  
- Refer to specification clause Q23/ 160 for details.  
- To sit 30mm below the water inlet threshold on metaal  
edging.

C This drawing is copyright protected and may not be reproduced in whole or part without written authority from the owner.

NOTES:

- Do not scale from this drawing.
- Always work to noted dimensions.
- All dimensions are in millimetres unless otherwise stated.
- All setting out, levels and dimensions to be agreed on site.
- The dimensions of all materials must be checked on site before being laid out.
- This drawing must be read with the relevant specification clauses and detail drawings.
- Order of construction and setting out to be agreed on site.

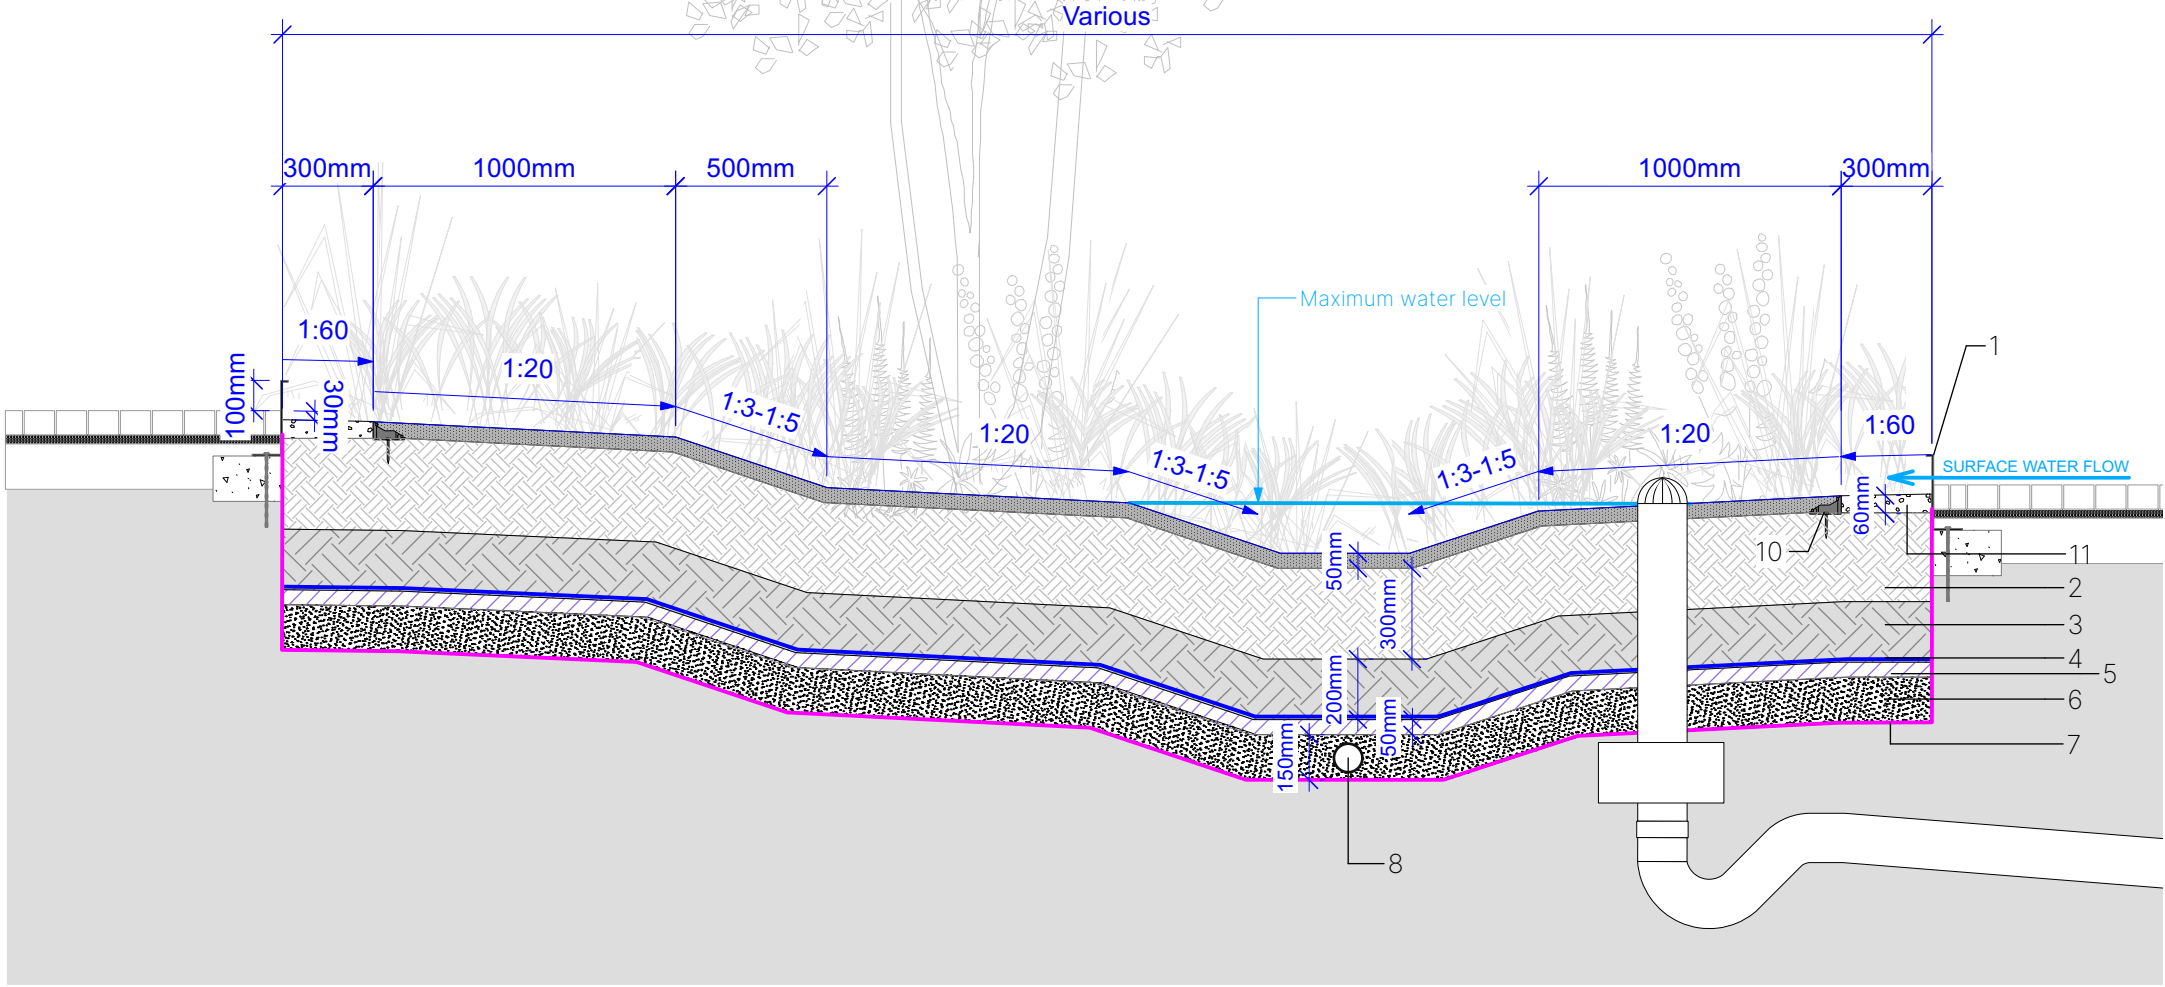

| P01      | 04/03/2025 | Stage 4 Issue | YH    | SPL     |
|----------|------------|---------------|-------|---------|
| Revision | Date       | Description   | Drawn | Apprvd. |

PLANIT

Manchester | London | Liverpool | Leeds | Standish  
**Manchester**  
2 Back Grafton Street,  
Altrincham,  
Cheshire,  
WA14 1DY  
**W:** plantit-ie.com  
**E:** info@plantit-ie.com  
**T:** 0161 928 9281

**Client** Rochdale Borough Council

**Project** Heywood Civic Square

**Drg Title** Typical Rain Garden Details

**Created on** 03/01/25  
**Created by** MB  
**Approved by** YH

**Scale** 1:25  
**Size** A3  
**Workstage** RIBA 4

**Drg No.** 3546-PLA-XX-XX-DR-L-6003  
**Suitability** S3  
**Revision** P01