




EXISTING BLOCK PLAN

Scale 1:200 @ A3

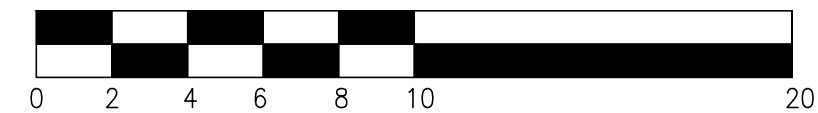

SCALE BAR 1:200



PROPOSED BLOCK PLAN

NO CHANGES TO EXISTING BLOCK PLAN

Scale 1:200 @ A3

PLANNING APPLICATION / CHANGE OF USE

REV	DATE	BY	DETAILS OF REVISION
ARCHITECT / CLIENT			
MR S. CLANCY			
PROJECT			PROJECT NO.
107 & 109 FEATHERSTALL ROAD			HC-23531
LITTLEBOROUGH			DRAWING NO.
OLDHAM, OL15 8JZ			(60)-02
TITLE			REVISION
EXISTING AND PROPOSED			—
BLOCK PLANS			DRAWN BY
			CR
			DATE
			29.02.24
			SCALE
			SHOWN@A3
HEALEY CONSULTING			
Brunel House			
63 Dale Street			
Milnrow			
Rochdale			
OL16 3NJ			
Tel: 01706 343961			
Fax: 01706 343981			
email: office@healeyconsulting.co.uk			
copyright: Healey Consulting			
			
structural engineering consultants			

DO NOT SCALE FROM THIS DRAWING. USE GIVEN DIMENSIONS ONLY. ALL DIMENSIONS ARE TO BE CHECKED ON SITE BY THE CONTRACTOR. ANY DIMENSIONAL DISCREPANCIES TO BE REPORTED BACK TO HEALEY CONSULTING PRIOR TO PROCEEDING WITH CONSTRUCTION