

DO NOT SCALE FROM THIS DRAWING. USE GIVEN DIMENSIONS ONLY.
ALL DIMENSIONS ARE TO BE CHECKED ON SITE BY THE CONTRACTOR.
ANY DIMENSIONAL DISCREPANCIES TO BE REPORTED BACK TO HEALEY CONSULTING PRIOR TO PROCEEDING WITH CONSTRUCTION


GENERAL NOTES

1. All dimensions are in millimeters unless noted otherwise.
2. All levels are in metres unless noted otherwise.
3. This drawing is to be read in conjunction with all other HC drawings issued for the project, HC specifications, Architects, M&E drawings and specifications.



PROPOSED ELEVATION – FRONT

Scale 1:50

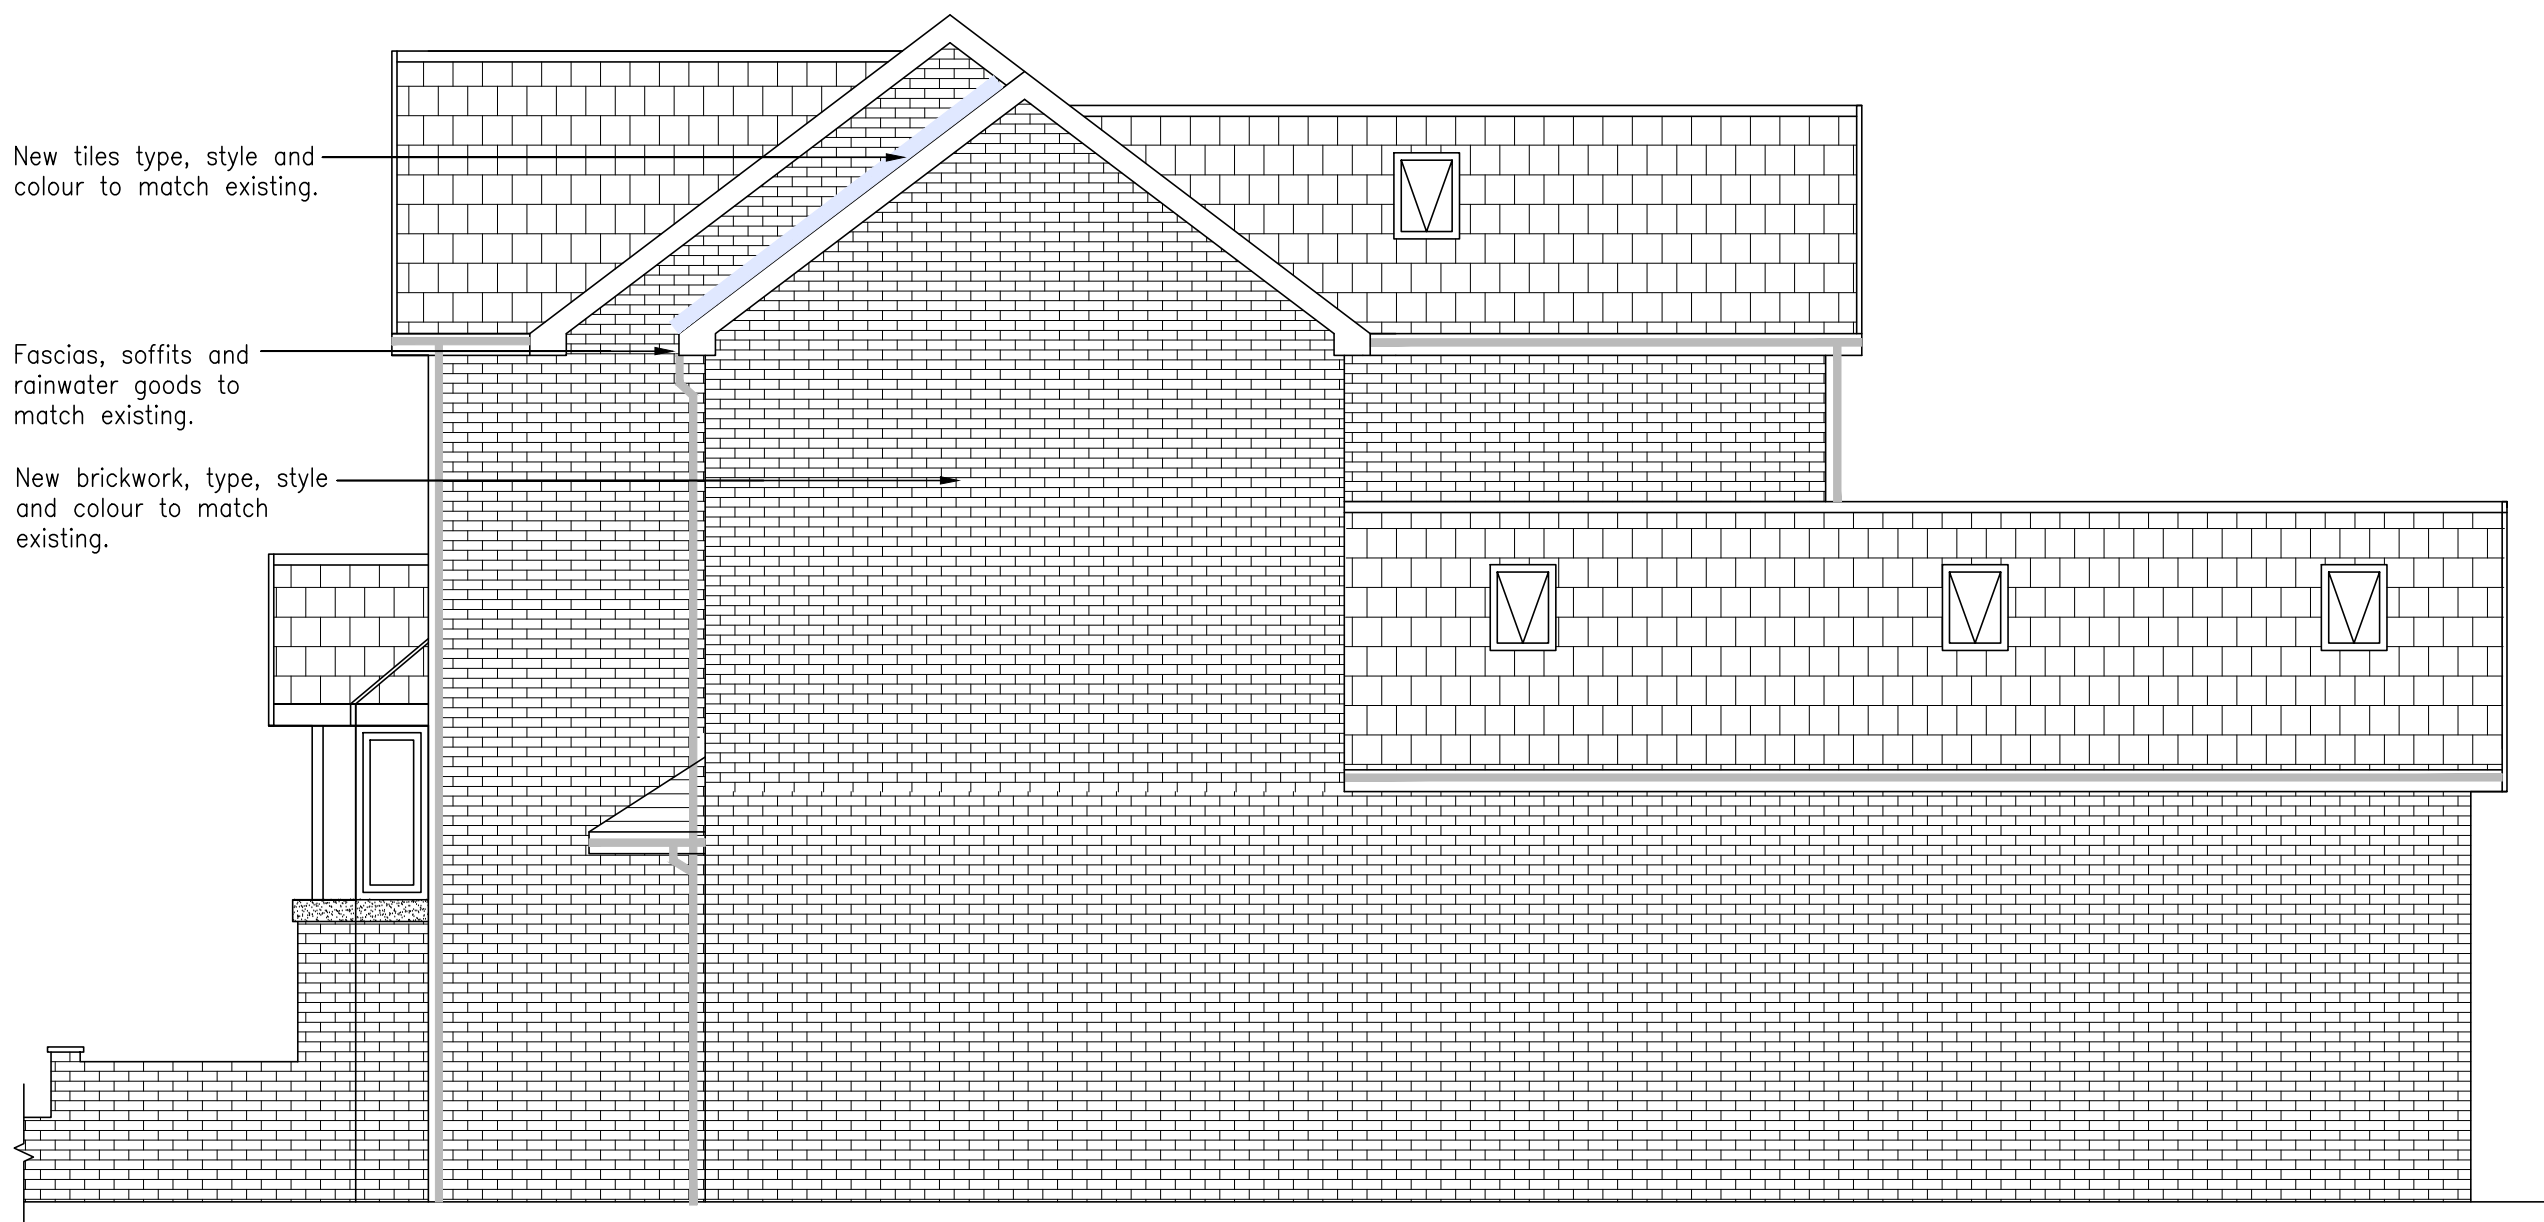

PROPOSED ELEVATION – SIDE

Scale 1:50



ELEVATION – REAR

Scale 1:50



PROPOSED ELEVATION – SIDE
NO CHANGE

Scale 1:50

REV	DATE	BY	DETAILS OF REVISION
ARCHITECT / CLIENT			
MR ASHWORTH			
PROJECT			
75 OAKSHAW DRIVE			
ROCHDALE			
OL12 7PF			
TITLE			DRAWN BY
PROPOSED ELEVATIONS			CR
			DATE
			04.12.23
			SCALE
			SHOWN@A1
DRAWING NO.			REVISION
HC-23539-(20)-04			—
HEALEY CONSULTING			
Brunel House			
63 Dale Street			
Milnrow			
Rochdale			
OL16 3NJ			
Tel: 01706 343961			
Fax: 01706 343981			
email: office@healeyconsulting.co.uk			
copyright: Healey Consulting			

