
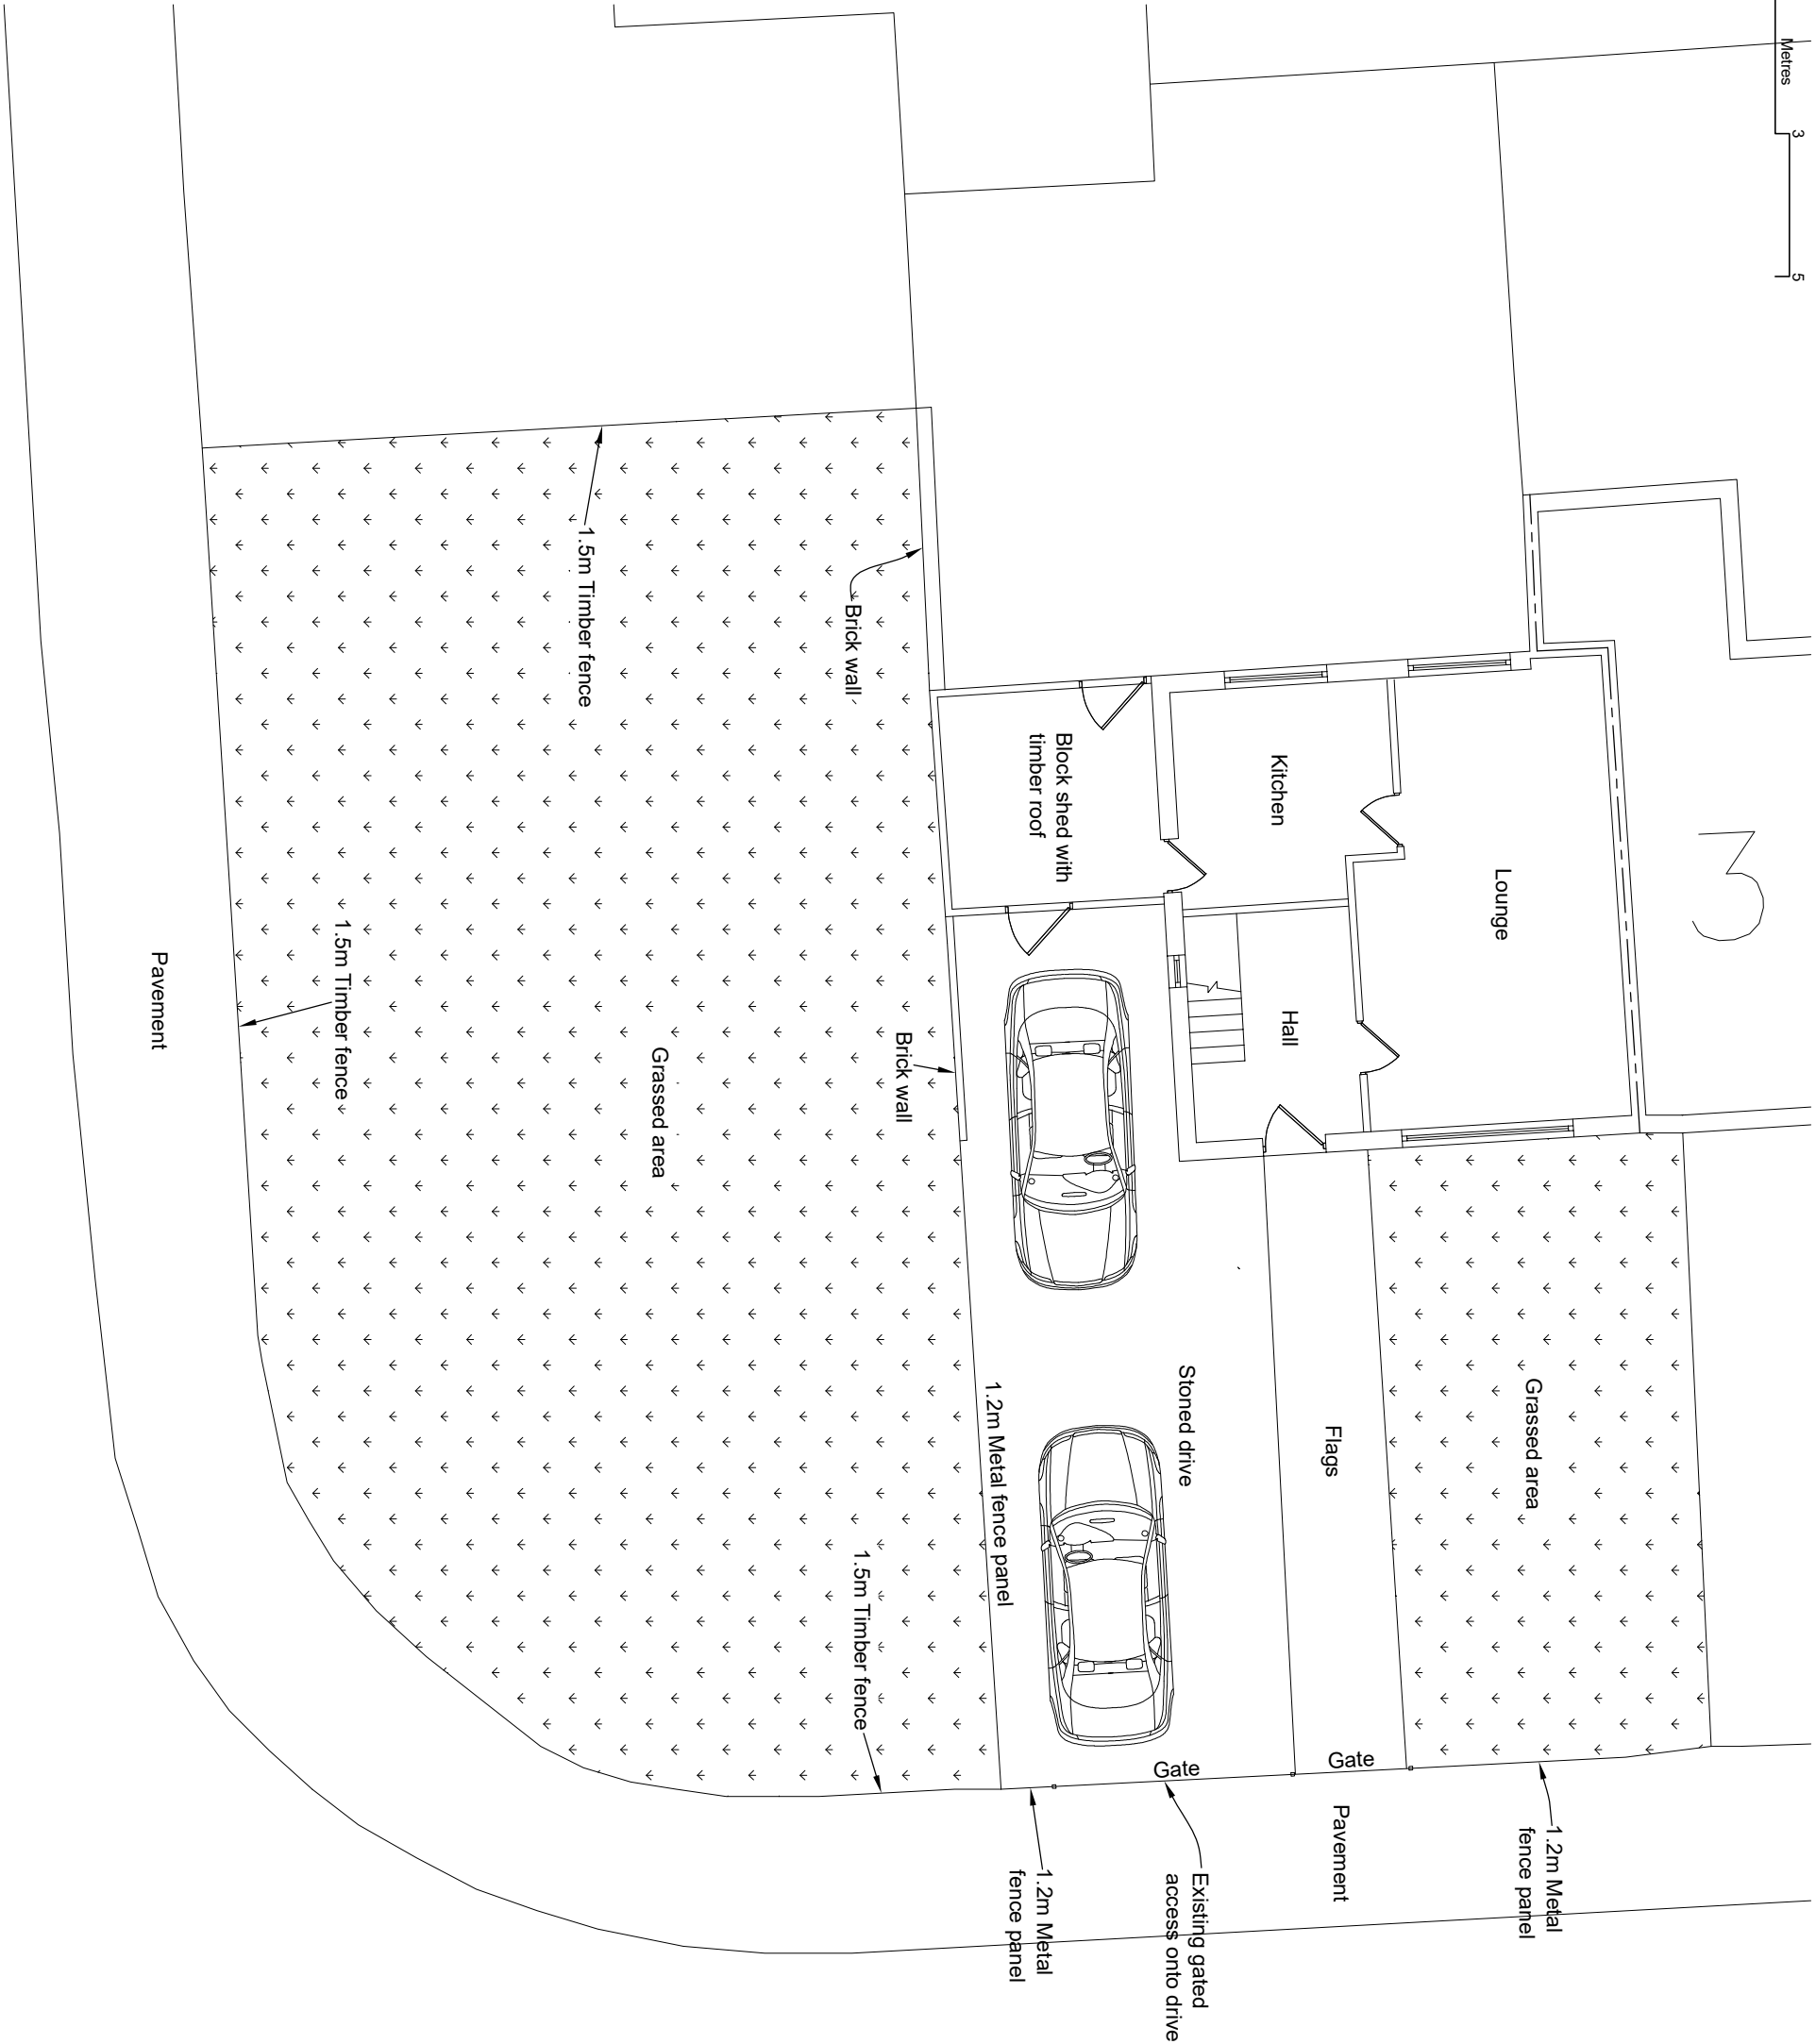


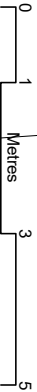

Copyright © TRex Design Services
The drawing should not be scaled. Work to figured dimensions only.
All dimensions to be checked on site.
No building work is to be started until all relevant approvals are in place.

PLANNING APPROVAL

Aug 23 - Revised for re-submission

1 Gainsborough Drive
Kirkholt
OL11 2QT

Single Storey Attached Garage

Existing Ground Floor Plan

Scale @ A3: Noted

Date: January 2023

Dwg n°. 001 Revision: B

Existing Ground Floor Plan 1:100