



 

Exisiting site plan

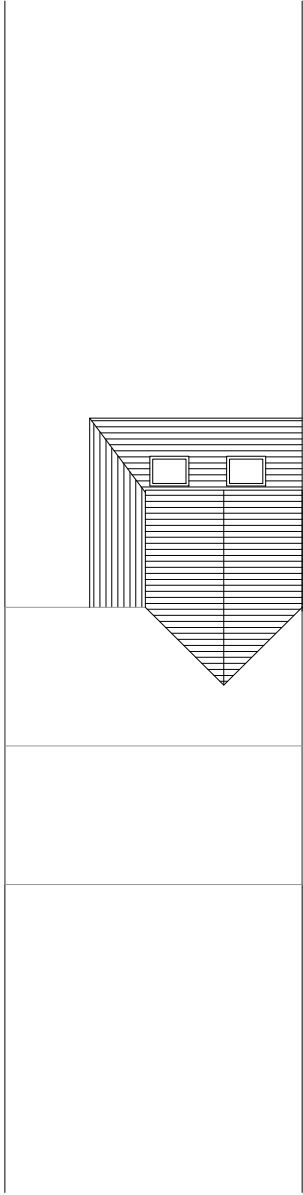

Proposed site plan



ARCHITECTURE

www.m1architecture.co.uk
T:0161 327 2011
M:07506237914

House Extension
12 New Barn BN43 6HN


2327

01.


Site Plan 1:200@A3
Proposed&Exsiting




Front Elevation

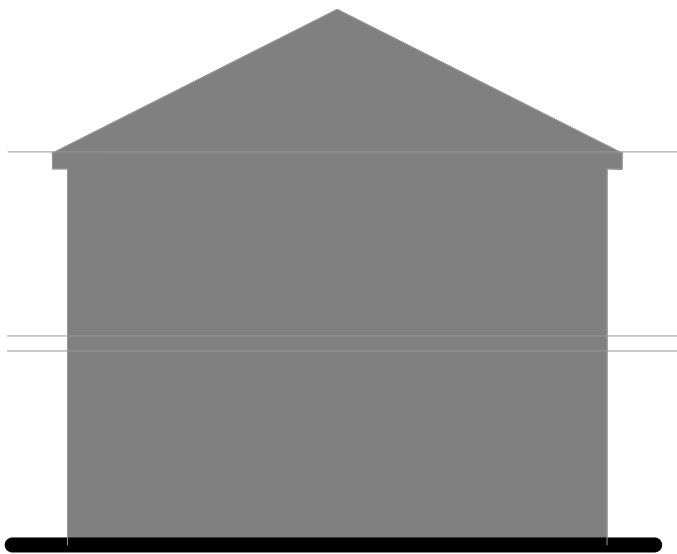


Side Elevation

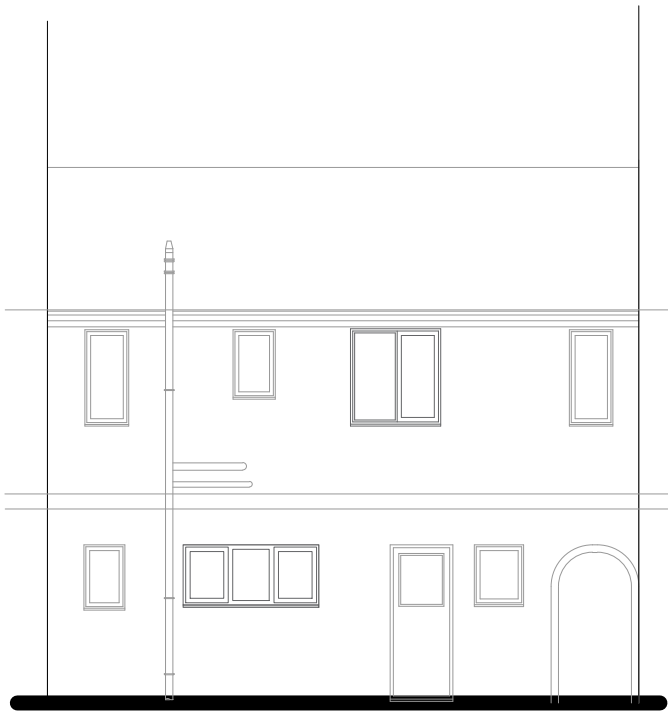


Rear Elevation

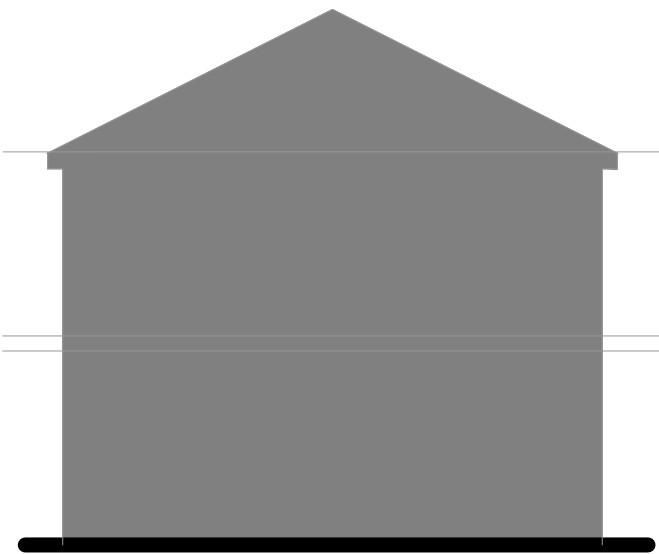


Sectional Side Elevation

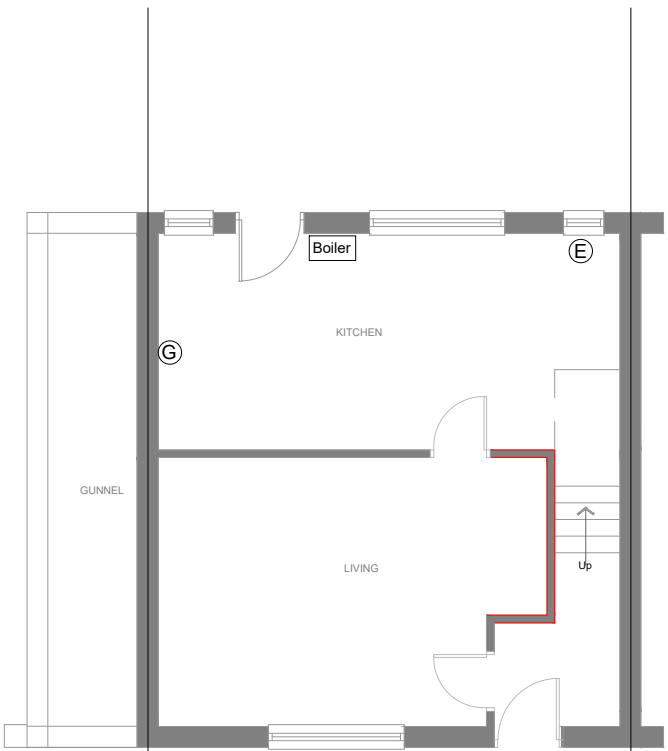

Ground floor

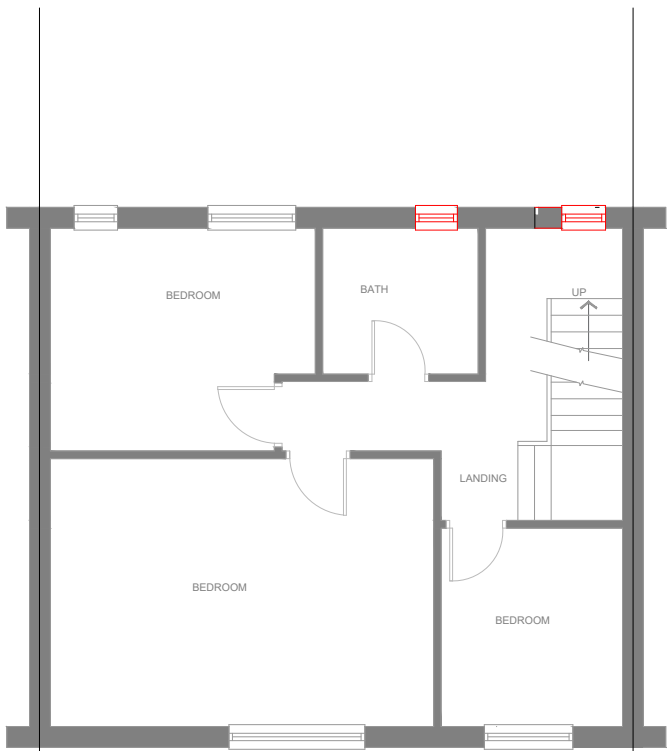

First floor

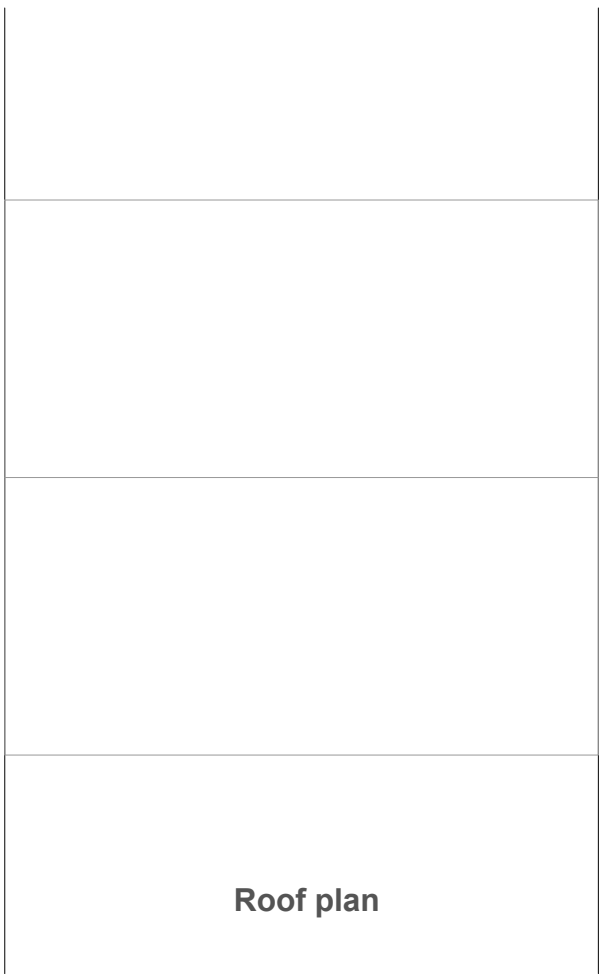

Roof plan



ARCHITECTURE

www.m1architecture.co.uk
T:0161 327 2011
M:07506237914

House Extension

12 New Barn BN43 6HN

2327


02.

Floor Plans & Elevations


1:100@A3

Existing


New Supporting beams to structural engineers design and calculations.

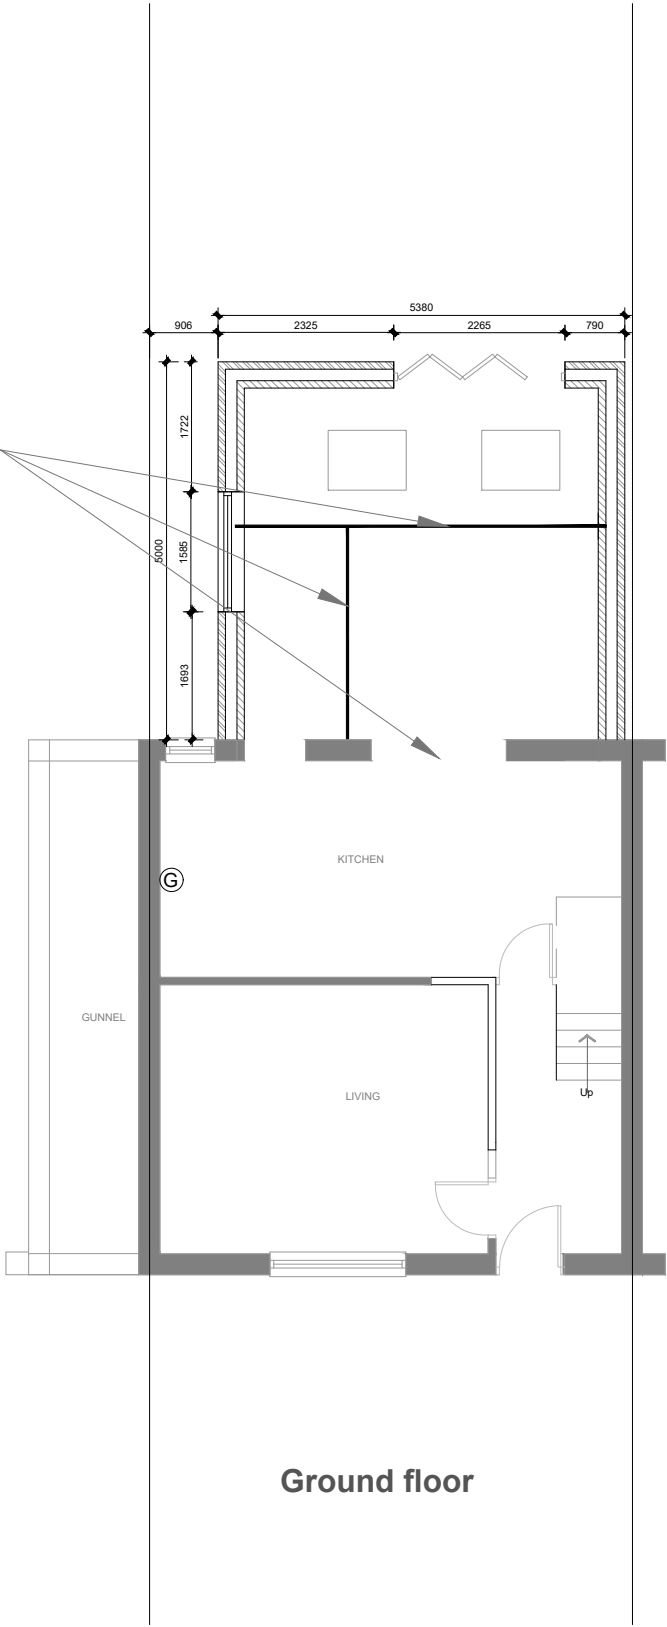

Ground floor

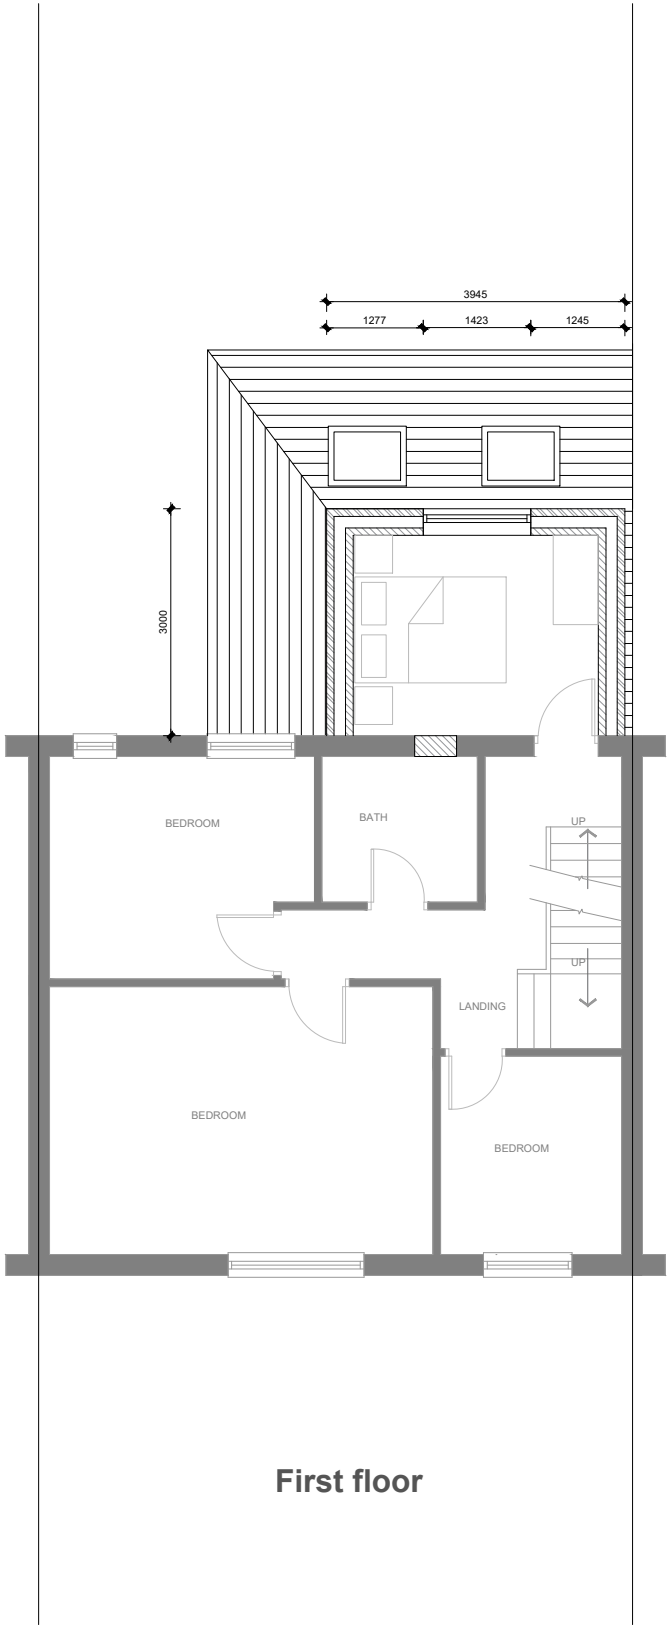

First floor

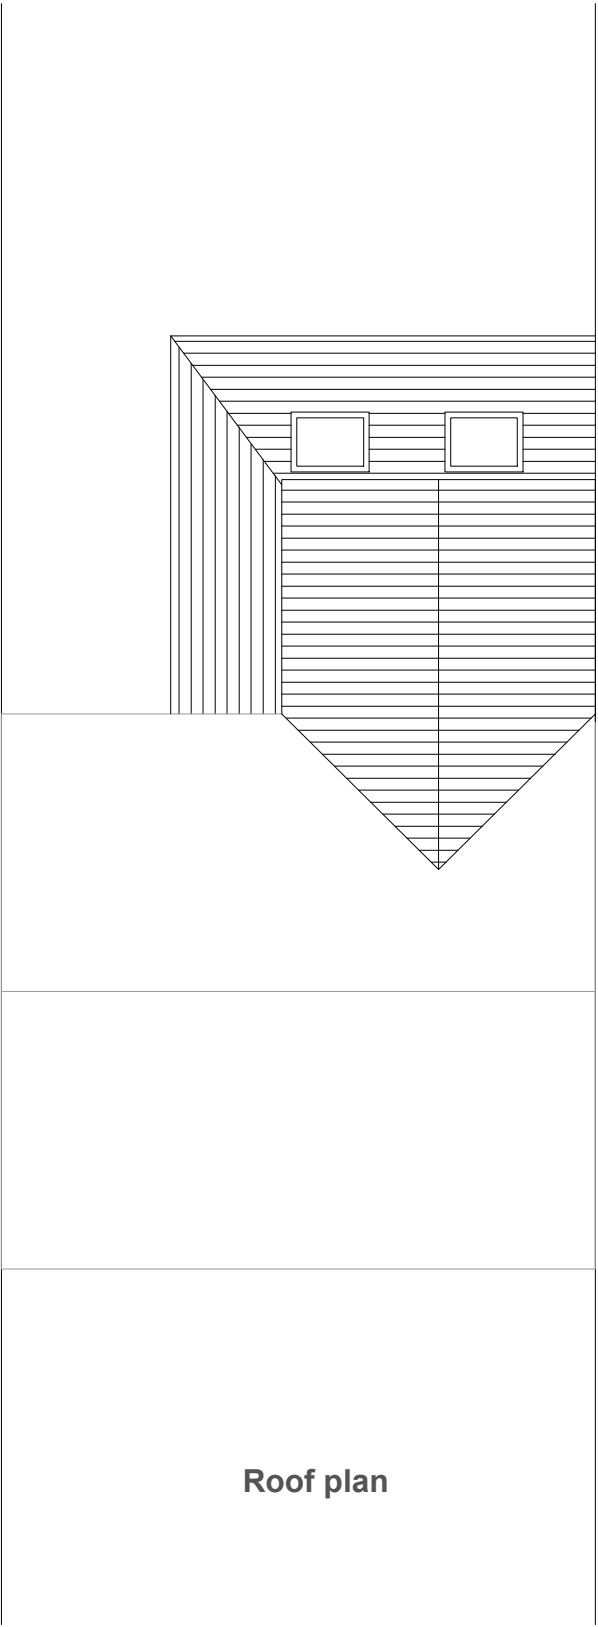

Roof plan



ARCHITECTURE


www.m1architecture.co.uk
T:0161 327 2011
M:07506237914

House Extension
12 New Barn BN43 6HN



2327

03.

Floor Plans 1:100@A3
Proposed

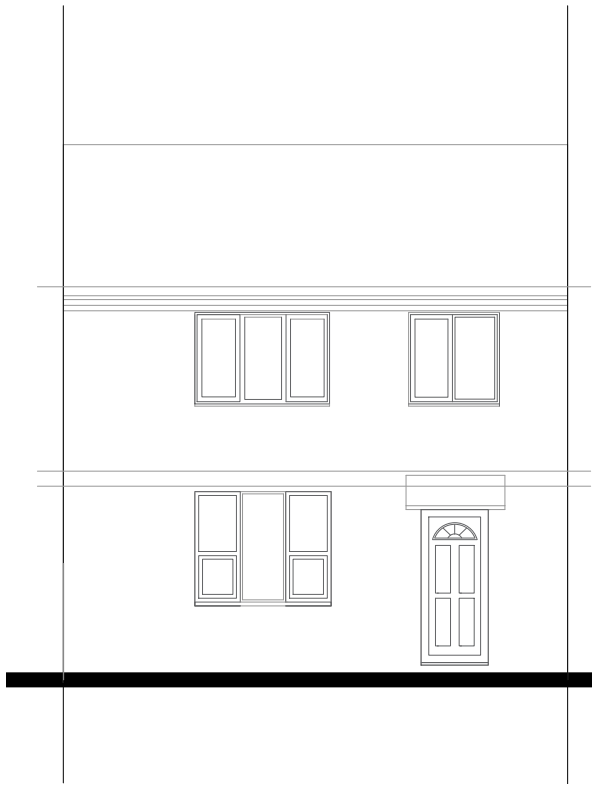

- Roof tiles to match existing.
- proposed gutter to discharge into existing drainage system.
- New double glazed upvc window to client specification.
- Facing brickwork to match existing.
- Velux
- Facing brickwork to match existing.

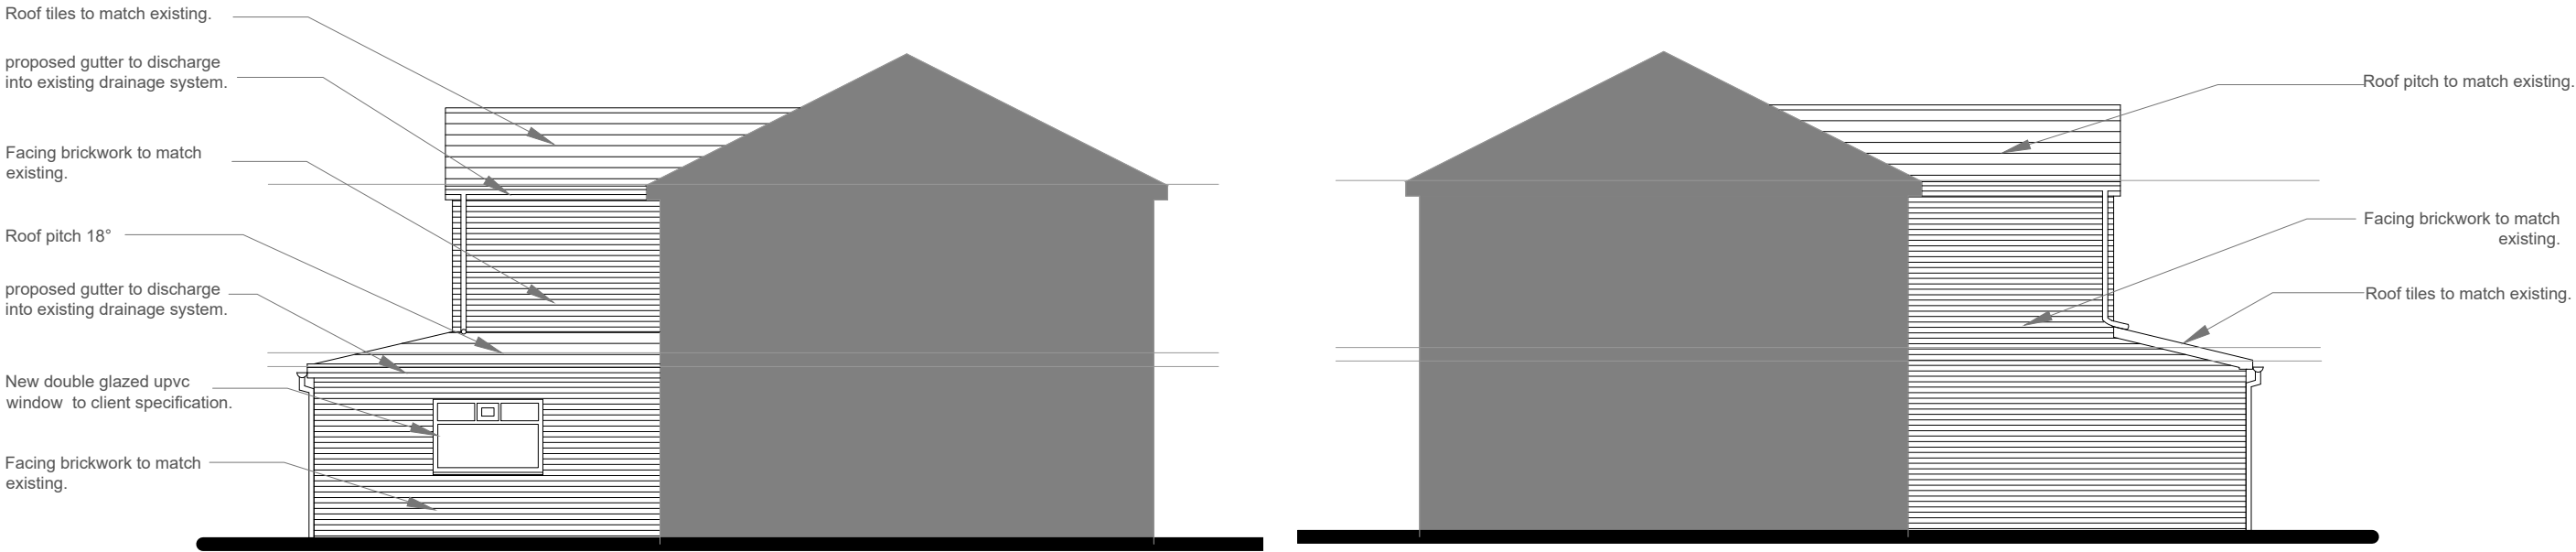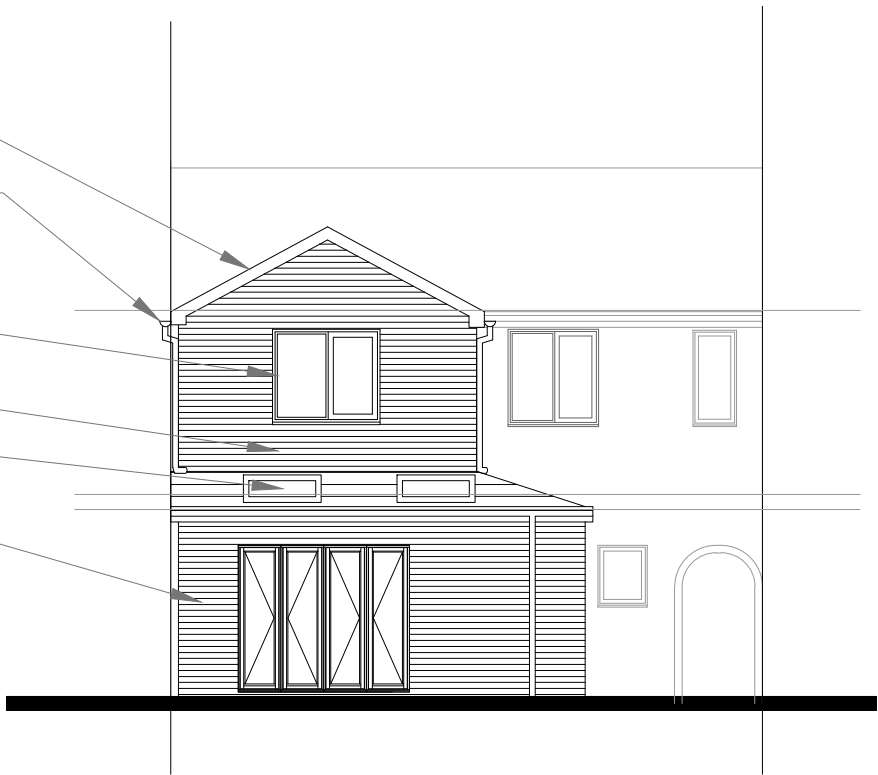

Elevations 1:100@A3
Proposed



ARCHITECTURE

www.m1architecture.co.uk
T:0161 327 2011
M:07506237914

House Extension
2327

12 New Barn BN43 6HN

04.