



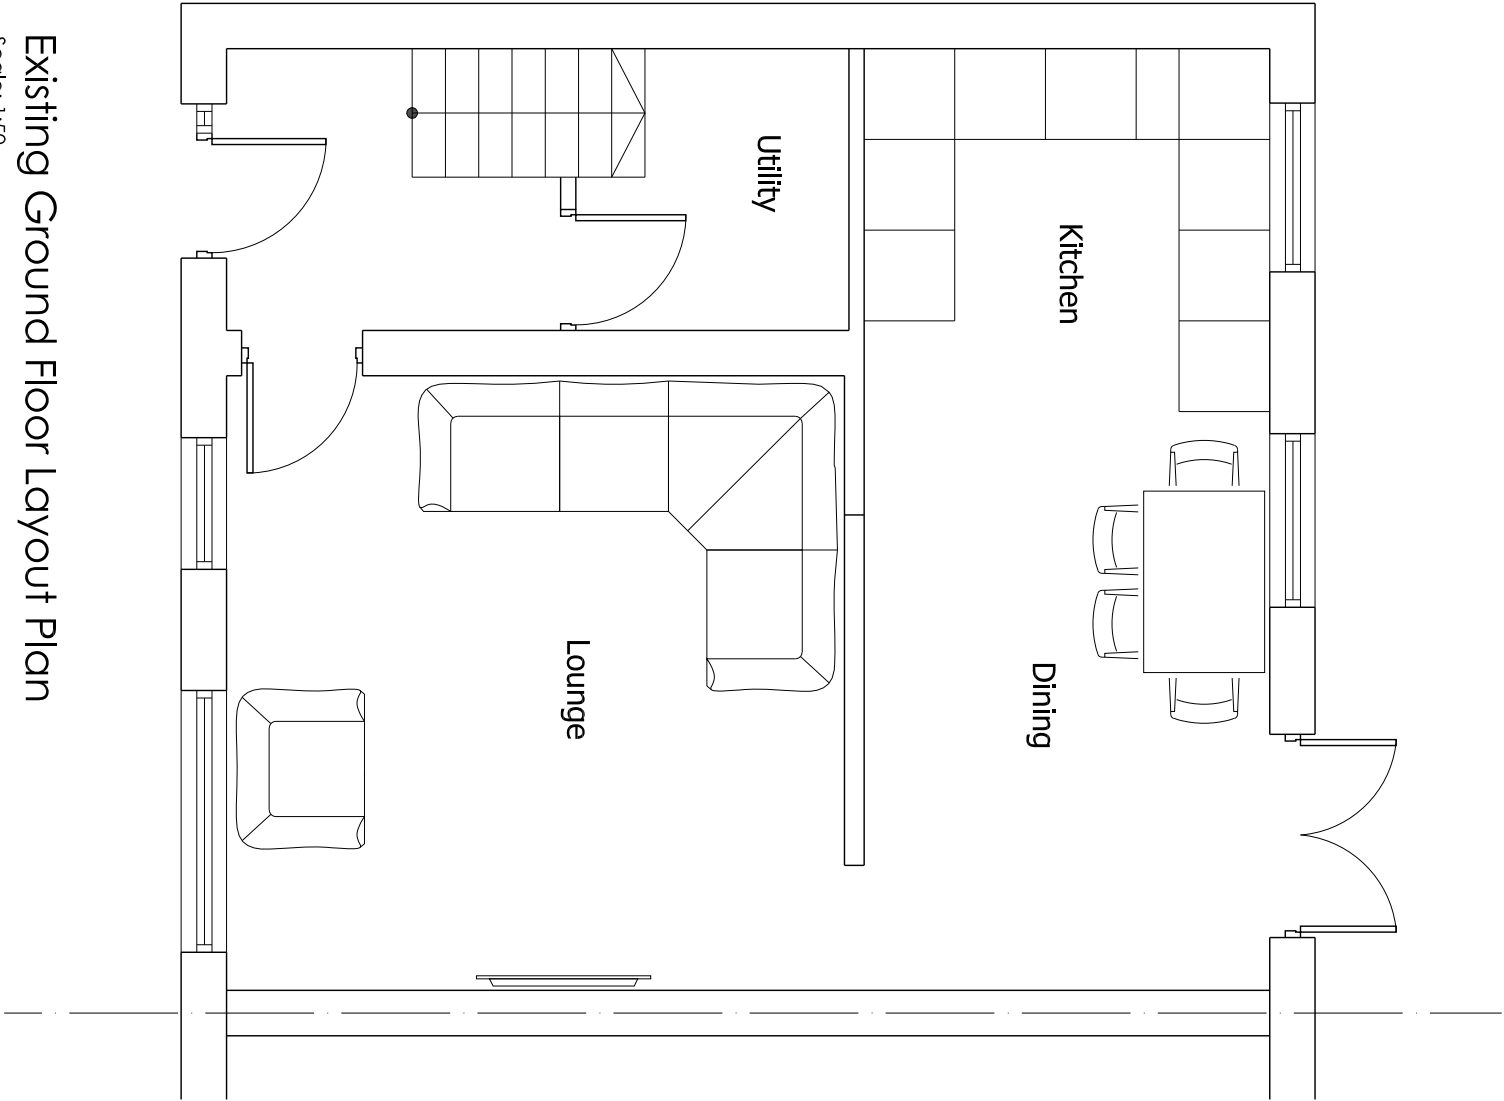

Existing Ground Floor Layout Plan

Scale: 1:50

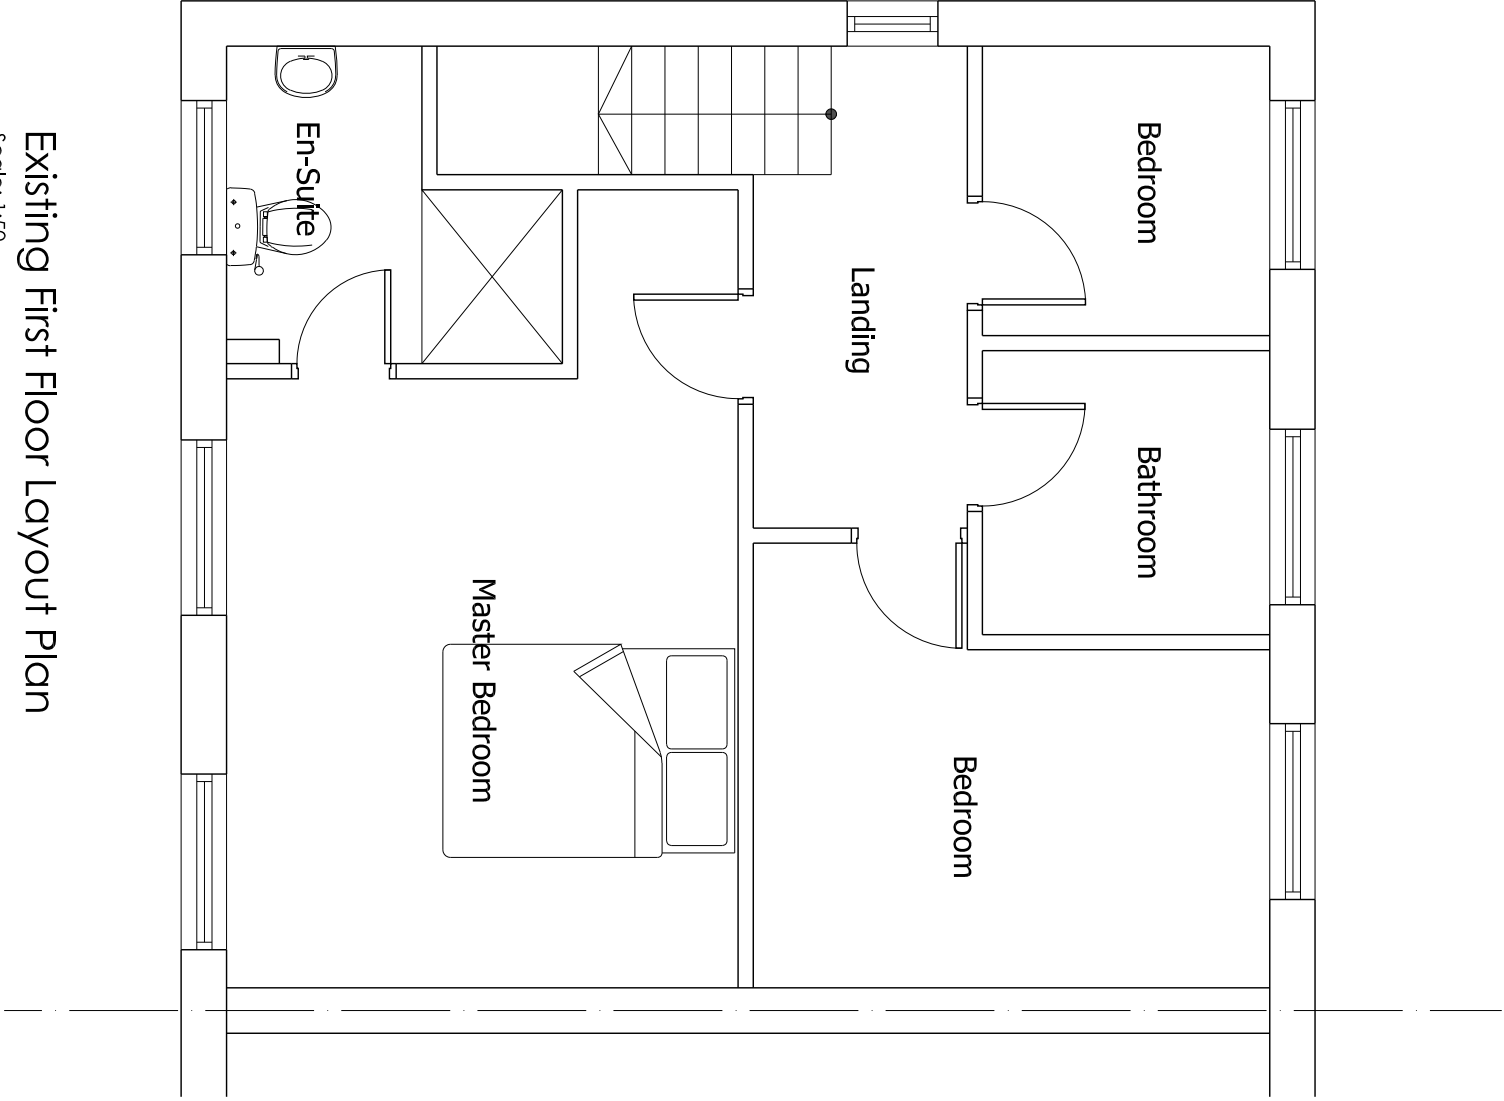

Existing First Floor Layout Plan

Scale: 1:50