
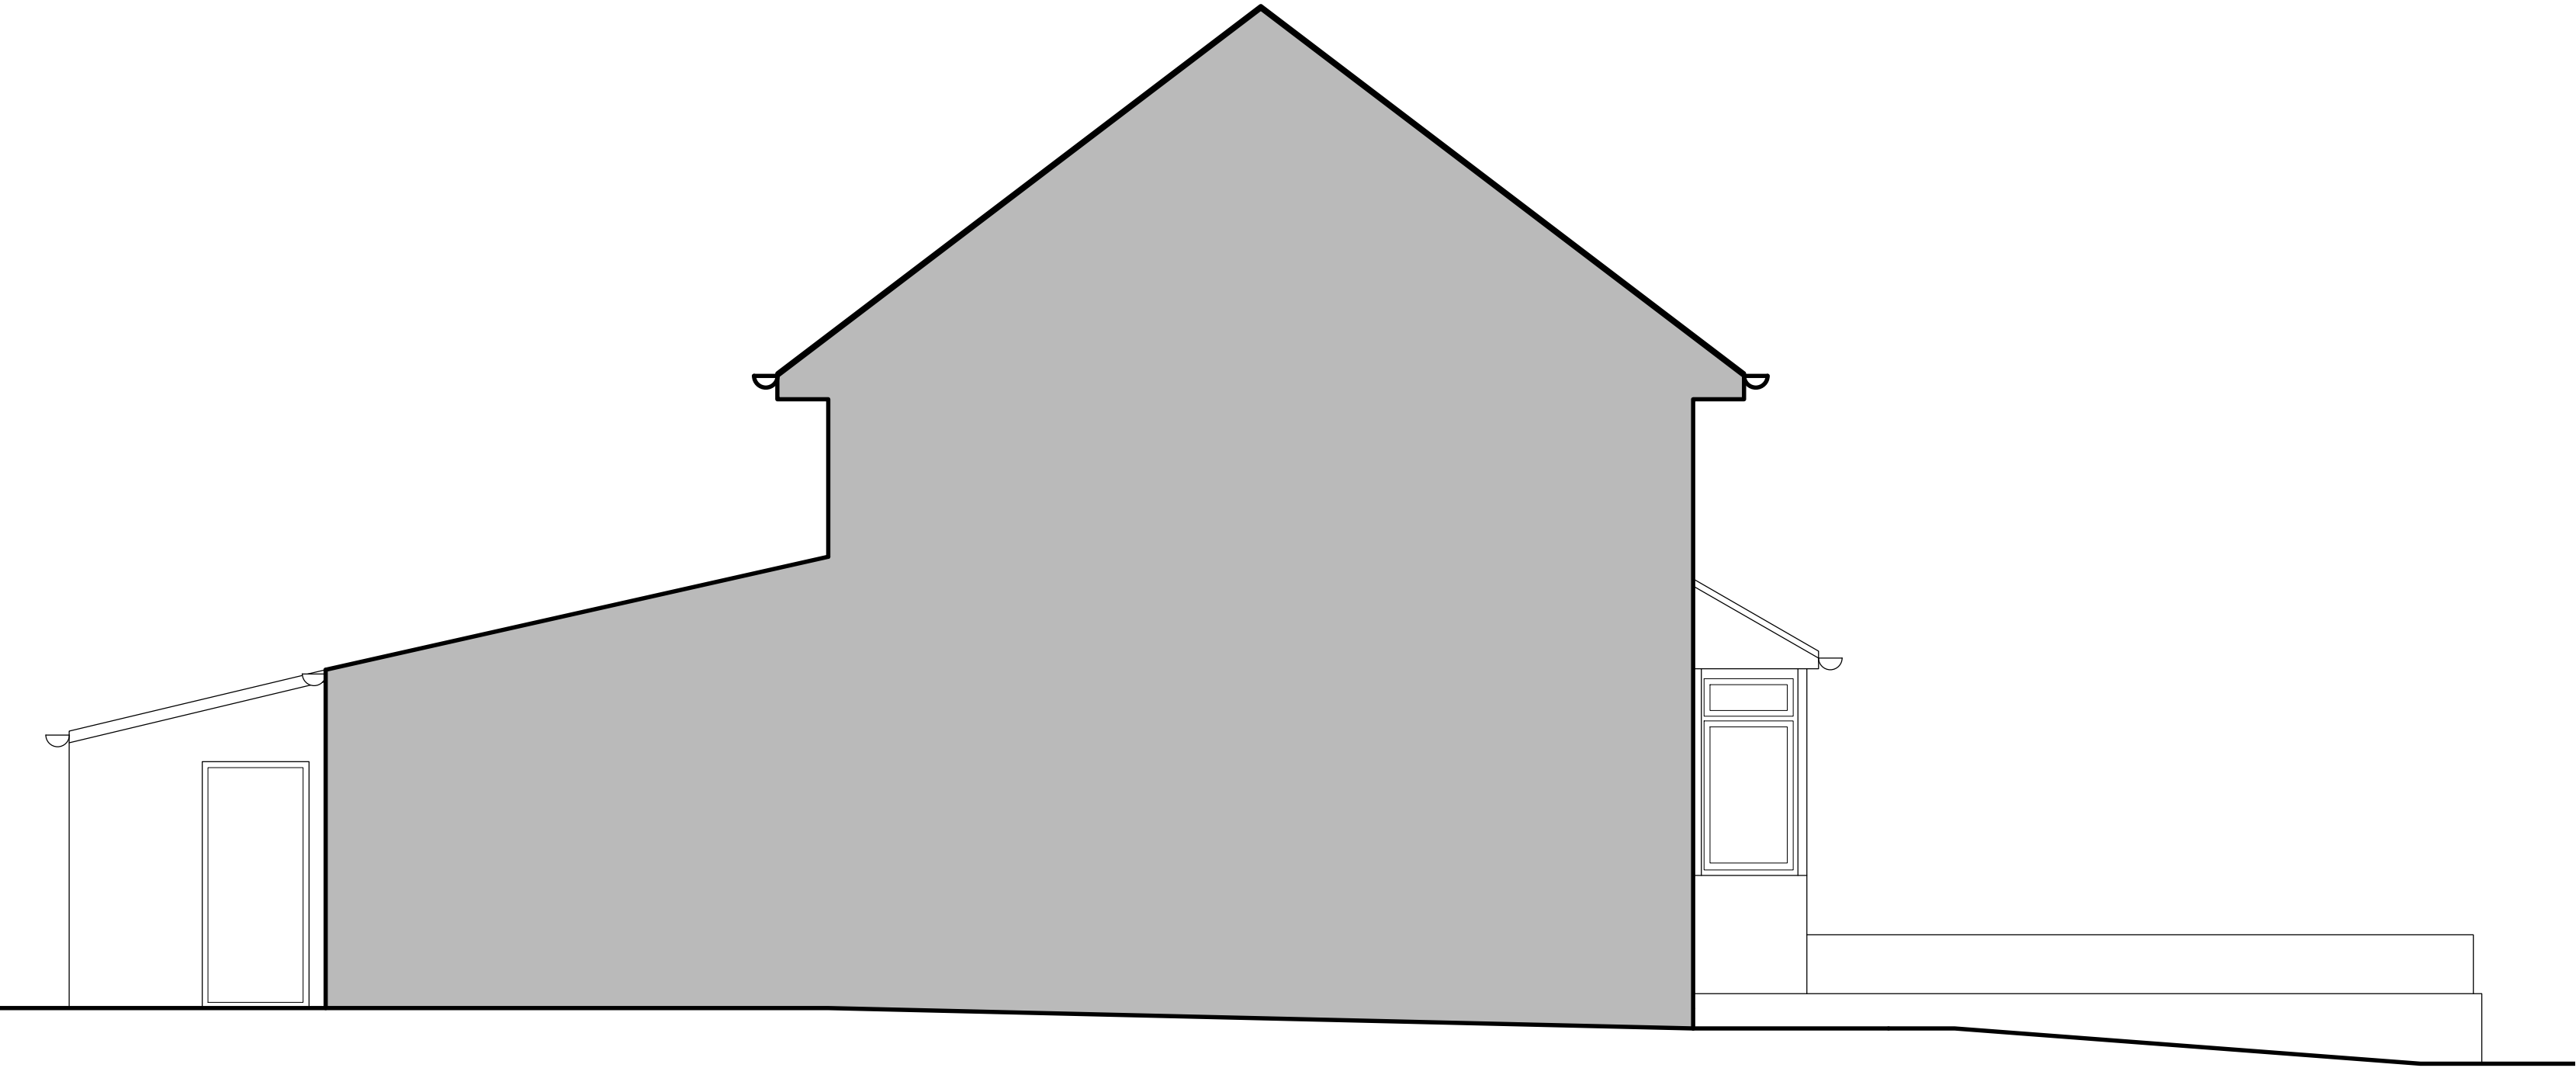



KEY:

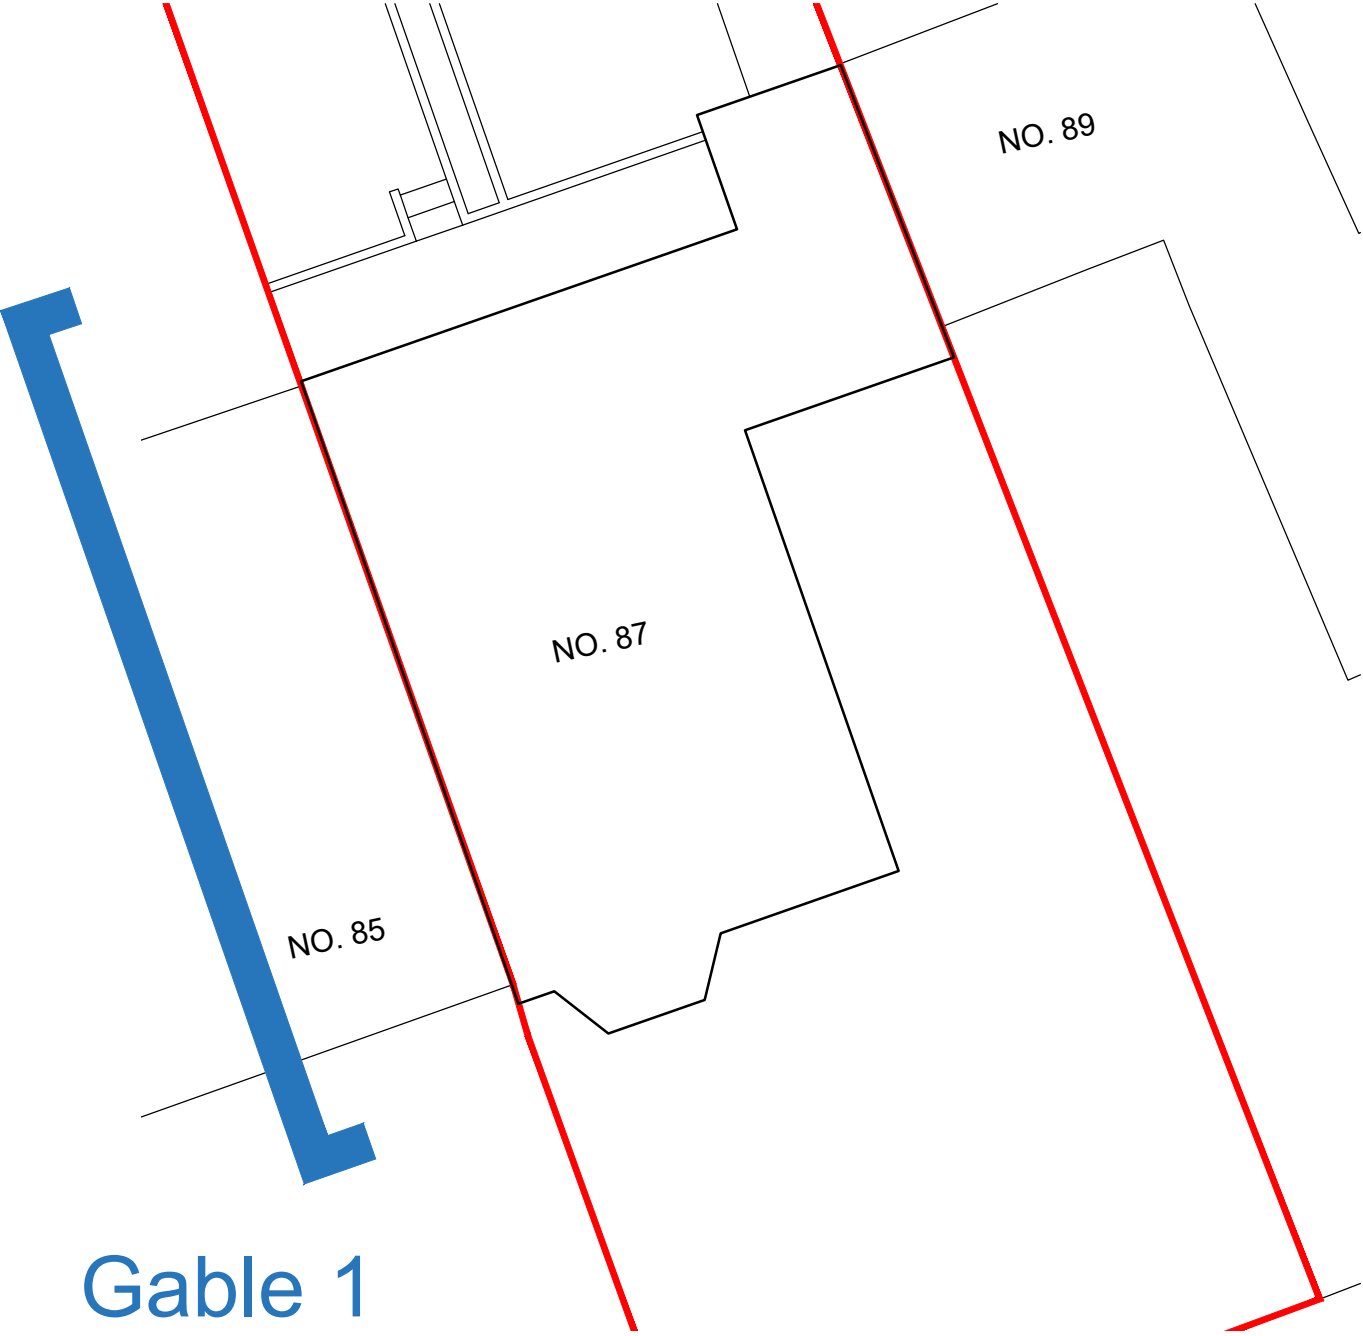

Existing Gable 1 Elevation

scale 1:50

KEY:

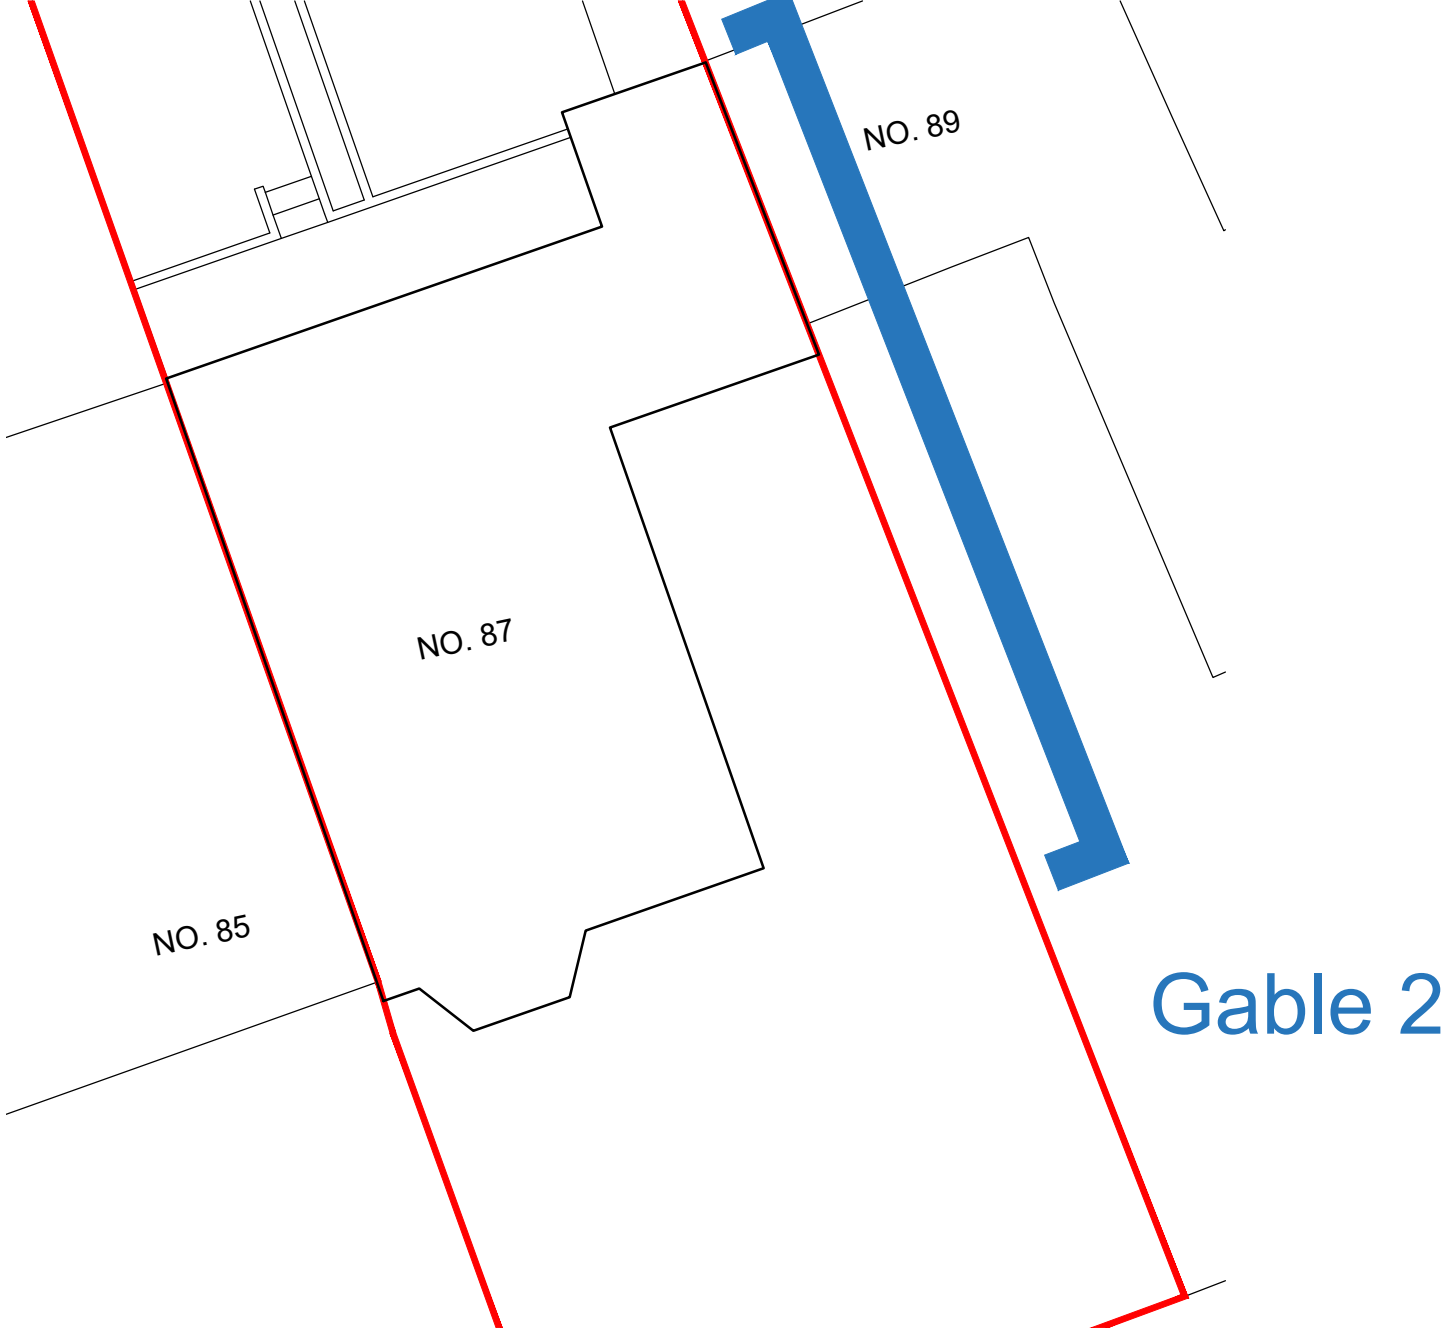

Existing Gable 2 Elevation

scale 1:50