
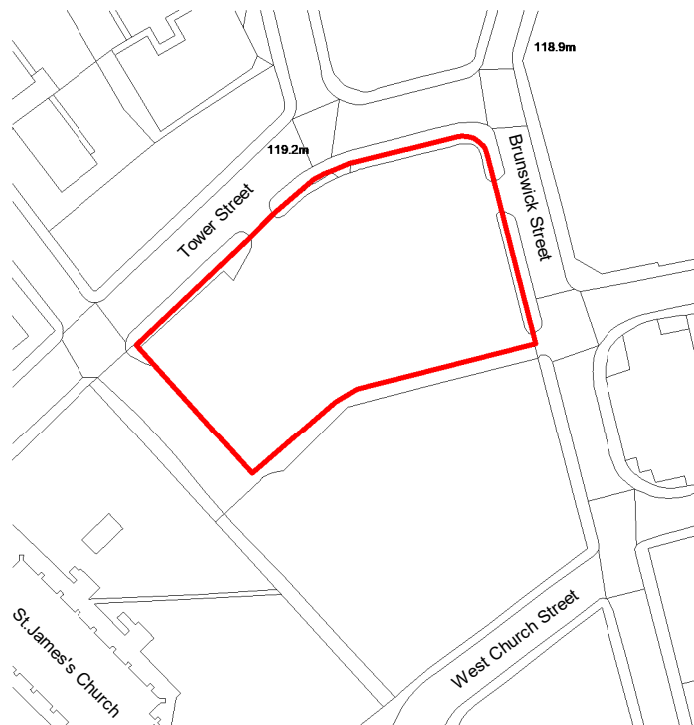


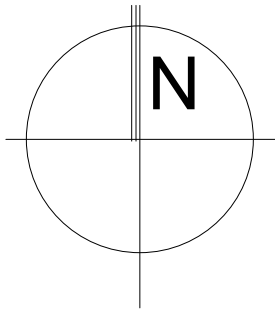

Location Plan

1 : 1250

REV.		DATE		DRN.		CHKD.				
CLIENT Klash Properties Ltd						PROJECT Former Heywood Pub, Tower Steet, Heywood		CREATIVE ARCHITECTURE A: 1 The Long Stables, Rochdale Rd, Denshaw, OL3 5UE T: 07788 200 255 E: adam@creativearchitectureltld.co.uk W: www.creativearchitectureltld.co.uk		
DRAWING Location Plan						JOB No 23-033	DRAWING No 1001			
SCALE 1 : 1250		SHEET SIZE @ A4		DRAWN AH		CHECKED CA			DATE 04.09.23	STATUS Planning
○ CREATIVE ARCHITECTURE LIMITED ■ THIS DRAWING IS THE SUBJECT OF COPYRIGHT WHICH VESTS IN CREATIVE ARCHITECTURE LIMITED. IT IS AN INFRINGEMENT OF COPYRIGHT TO REPRODUCE THIS DRAWING, BY WHATEVER MEANS, INCLUDING ELECTRONIC, WITHOUT THE EXPRESS WRITTEN CONSENT OF CREATIVE ARCHITECTURE LIMITED WHICH RESERVES ALL ITS RIGHTS CREATIVE ARCHITECTURE LIMITED ASSERTS ITS RIGHTS TO BE IDENTIFIED AS THE AUTHOR OF THIS DESIGN ■ DRAWING NOT TO BE SCALED. ■ REPORT ERRORS & OMISSIONS TO ARCHITECT. ■ CHECK ALL DIMENSIONS ON SITE ■ DRAWING TO BE READ IN CONJUNCTION WITH THE HEALTH AND SAFETY PLAN AND ALL RELEVANT RISK ASSESSMENTS										