


Tensar Erosion Control Mat.

Tensar Geogrid to be cut 50mm from drainage channels

Tensar Grid to wrap chamber

Drainage Chamber

Tensar Uniaxal Grid

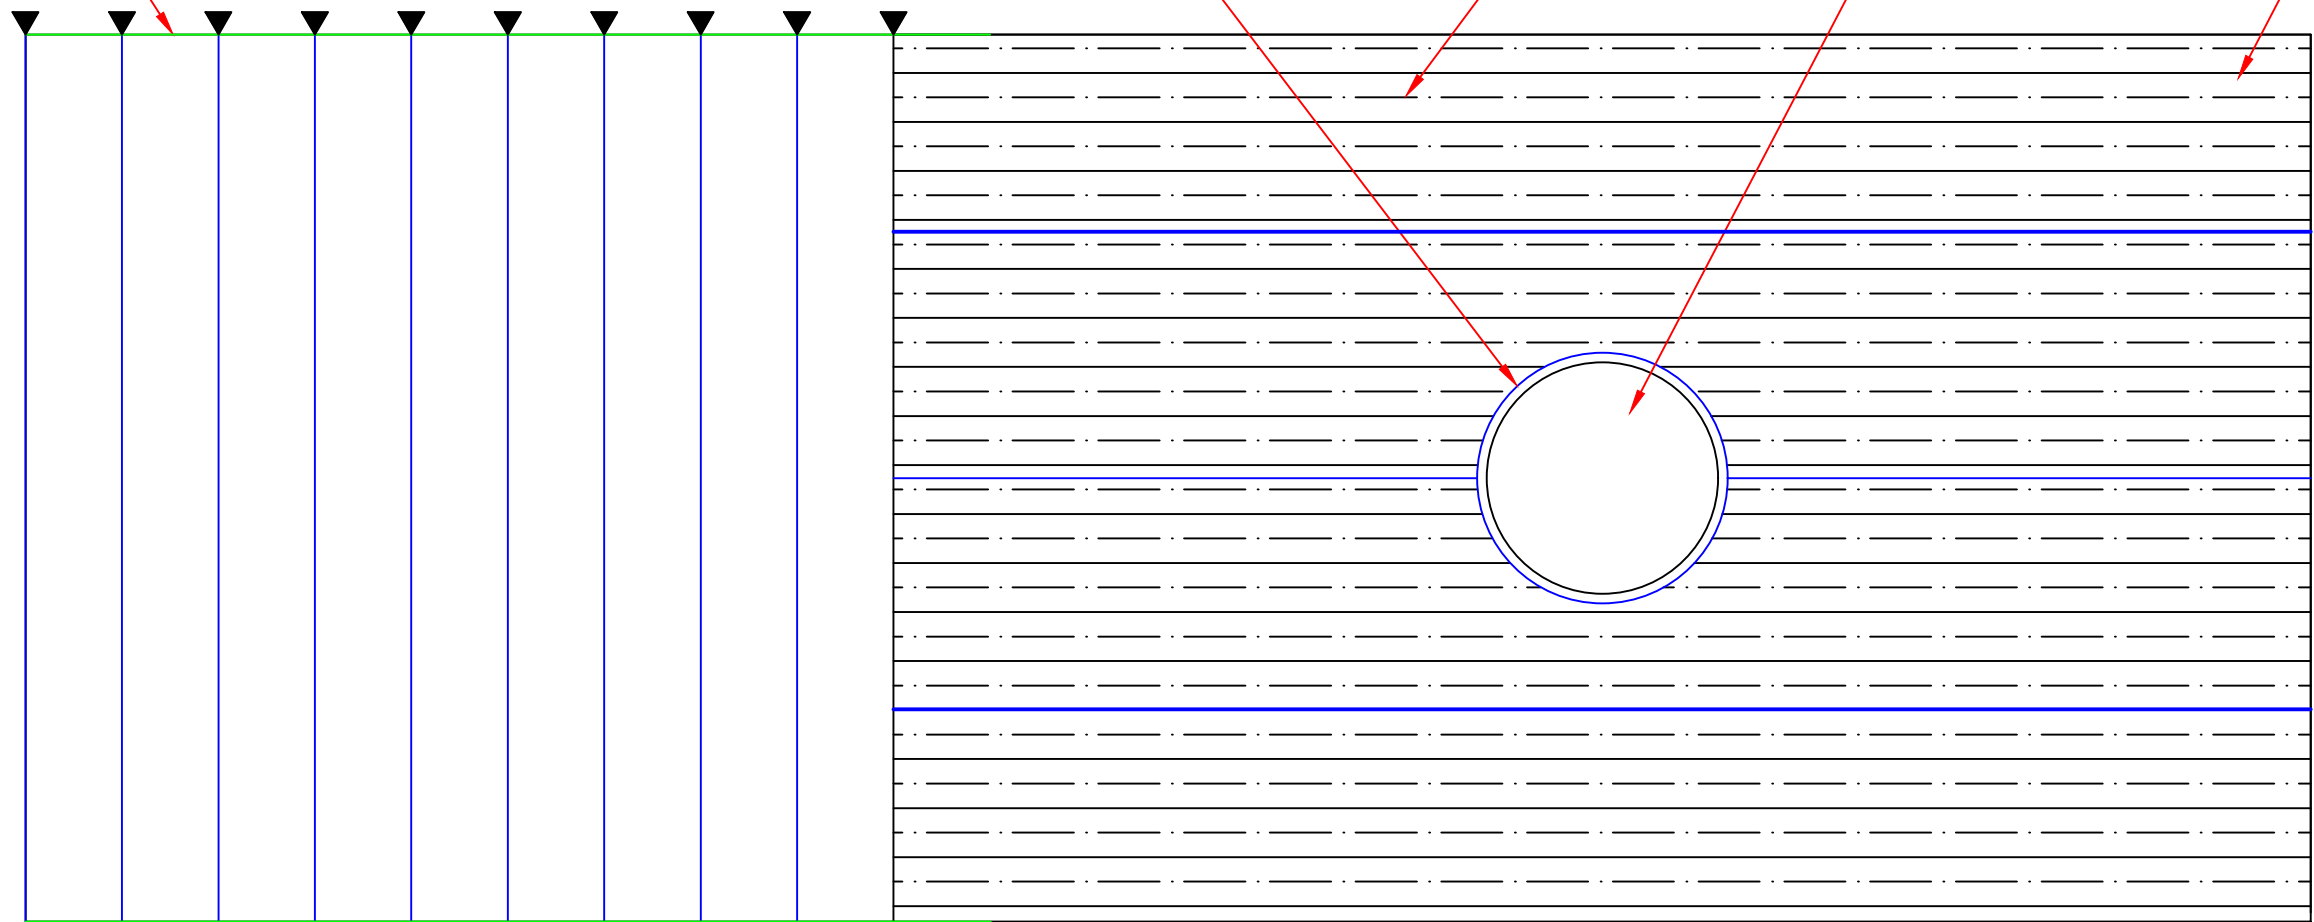

GROUNDTECH
CONSULTING



CLIENT

COUNTRYSIDE PROPERTIES

PROJECT TITLE

HOLLINGWORTH GATE, LITTLEBOROUGH

PLAN TITLE

MANHOLE LOCALISED DETAIL - PLAN VIEW

DATE

JUNE 2023

SCALE

NTS

PLAN NUMBER

GRO-23131-P07

Rev.	Details	Date

Status

Preliminary

Draft

Issued

For Comment

Approved



Notes

Drainage installation should be programmed/sequenced with Tensar reinforced earth construction as levels raised

