



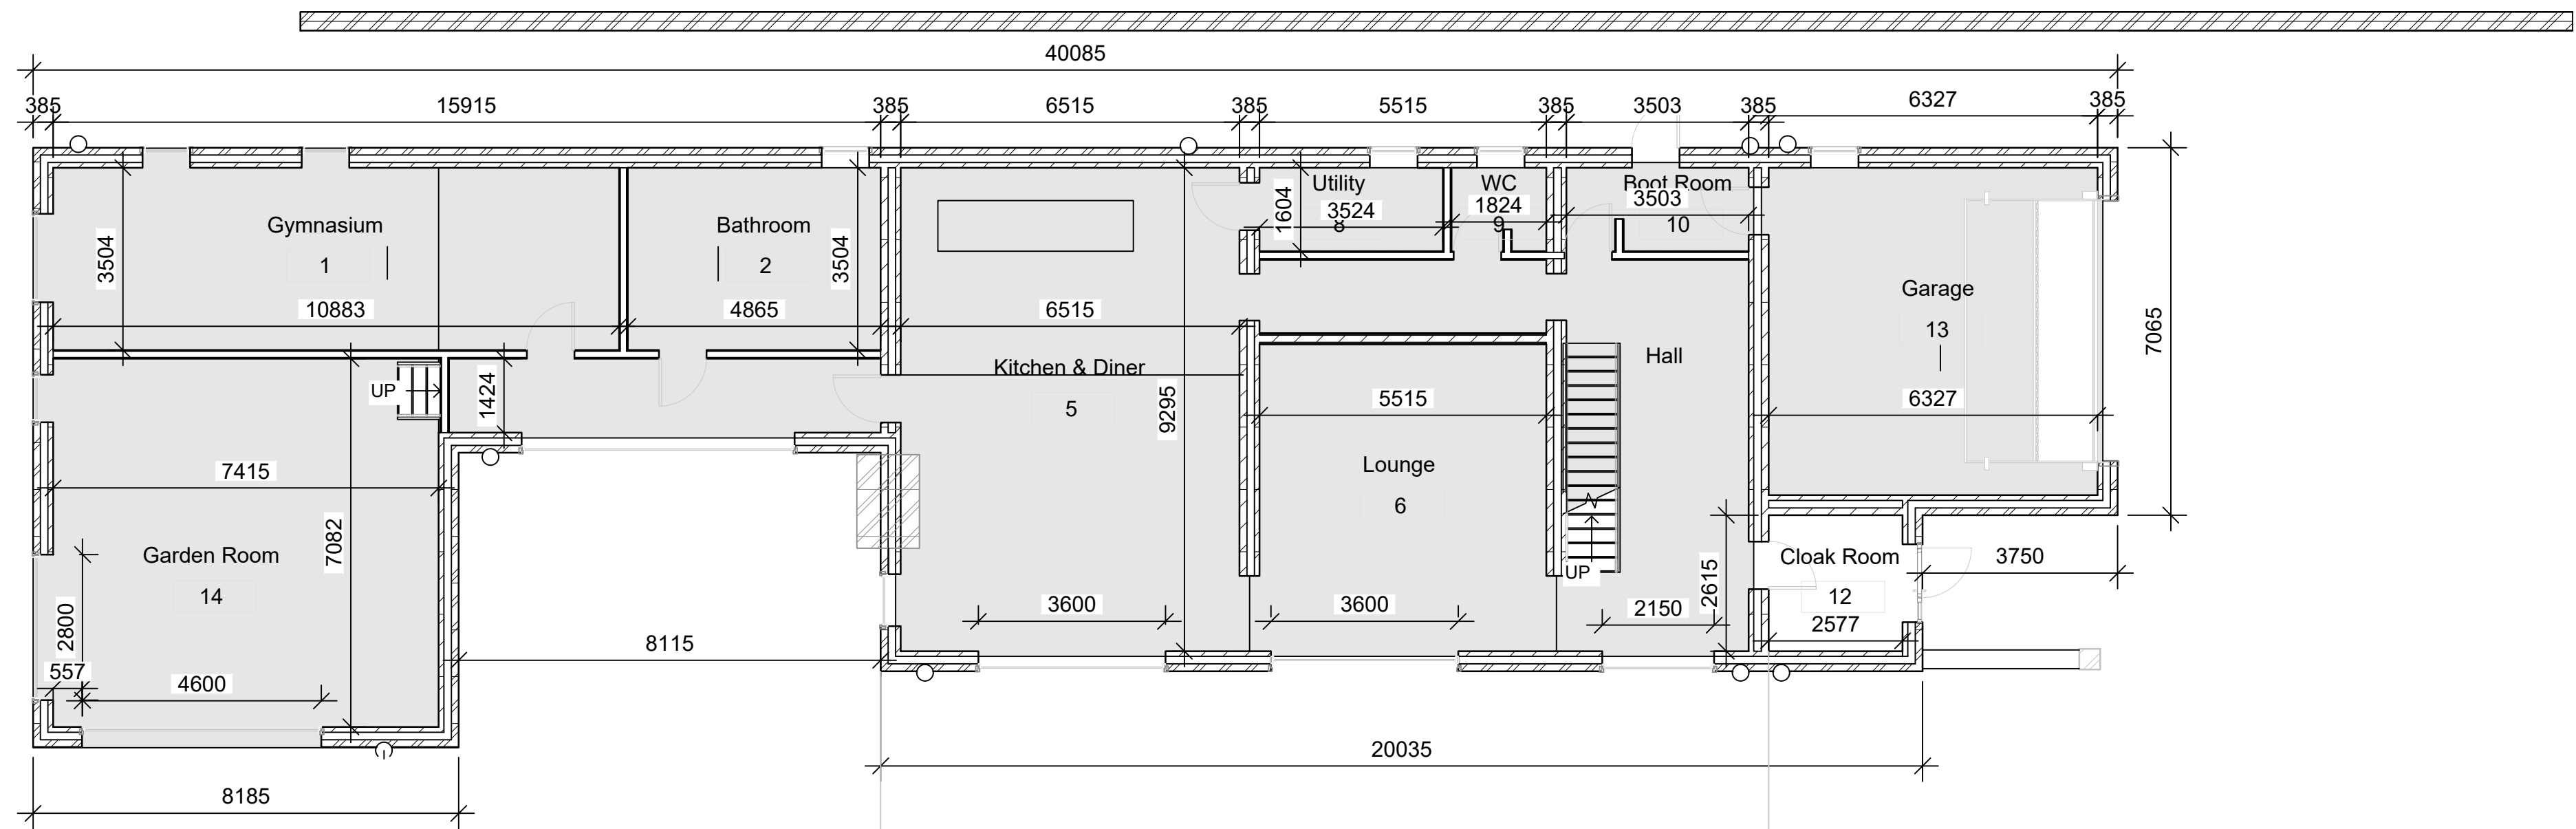

Ground Floor - GA
1:100

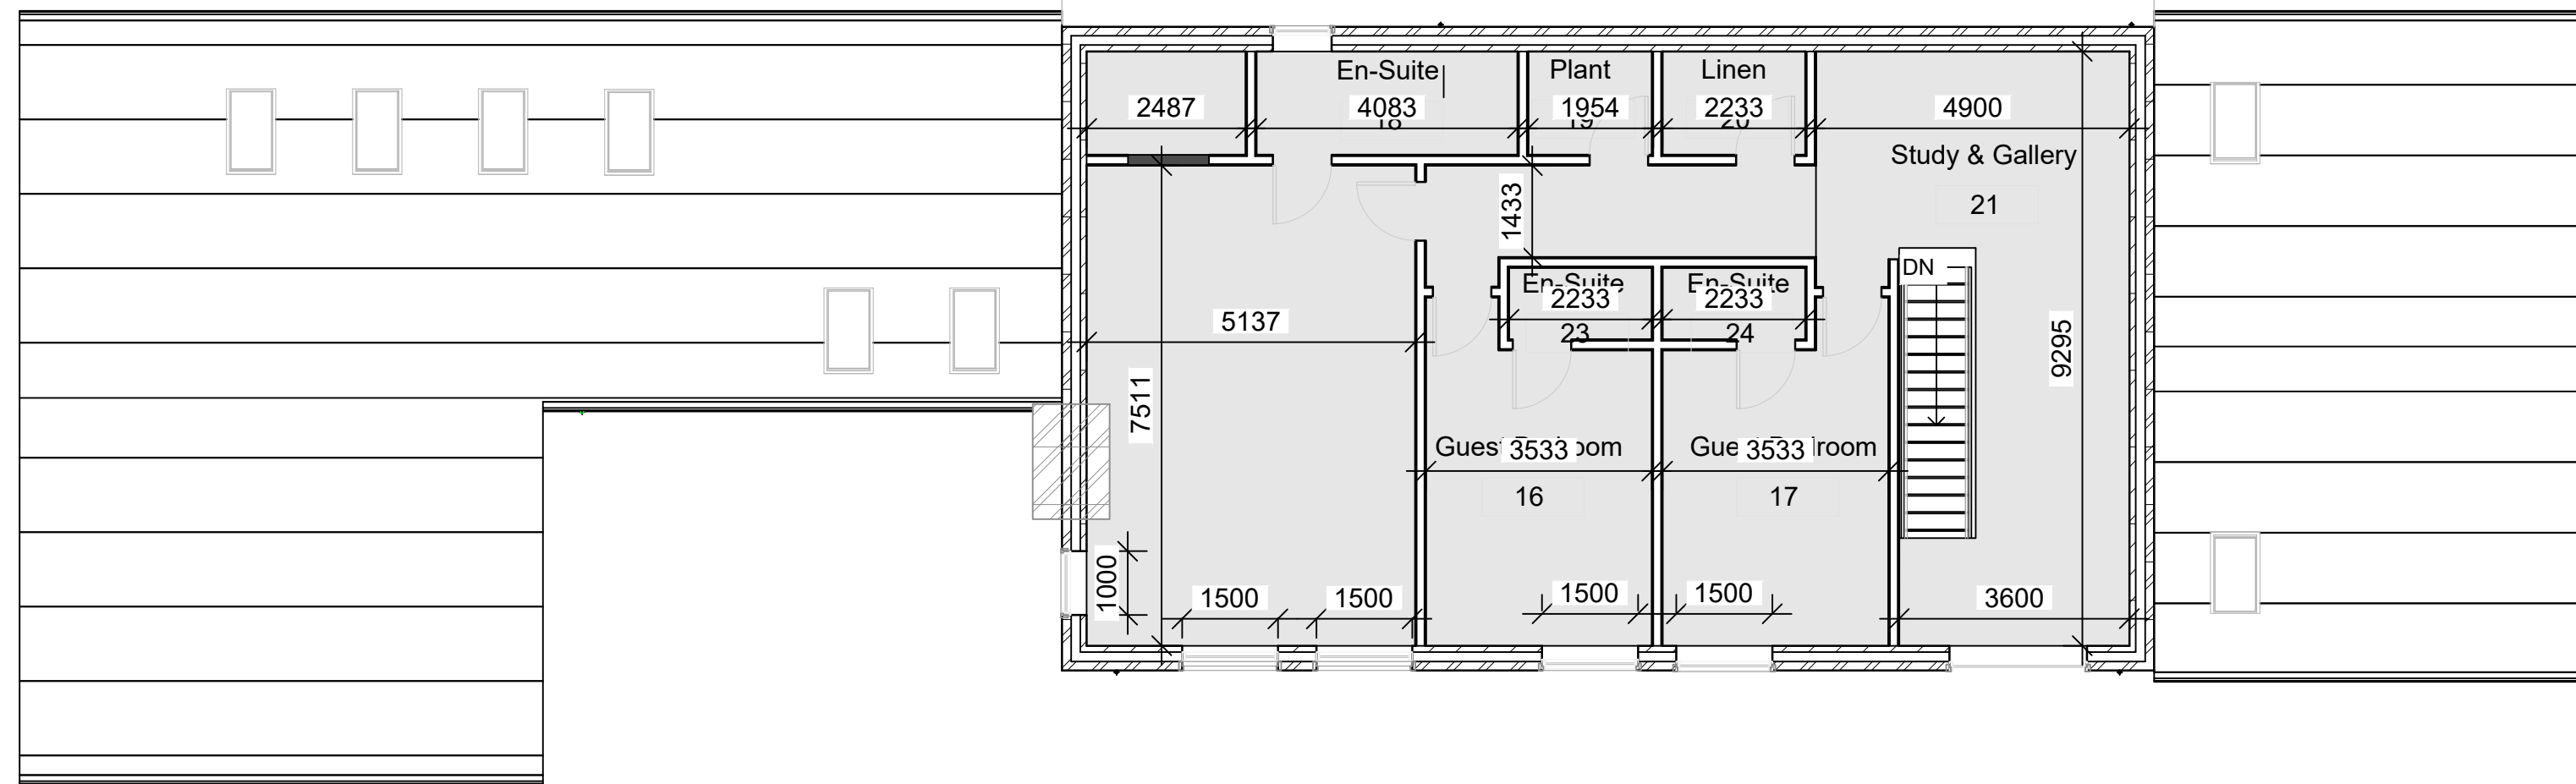

First Floor - GA
1:100

Notes:

* Ref	**/+/**	Description of Revision	*** Initial
Ref	Date	Revision	Initial

Project / Client:

CARR WOOD COTTAGE

Issue:

PLANNING ISSUE

Drawing Title:

FIRST & GROUND FLOOR
GENERAL ARRANGEMENT

jha
PULMANN

JHA Pulmann,
18A Bridge Street
Milnrow, Rochdale,
OL16 3ND
T 01302 364565
E enquiries@j-h-a.co.uk
W www.j-h-a.co.uk

Scale: 1:100

Date: SEPT 2023

Drawn By: JW

Checked By: PC

Drawing No:

M22-29-GA01

Sheet Size:

A1