


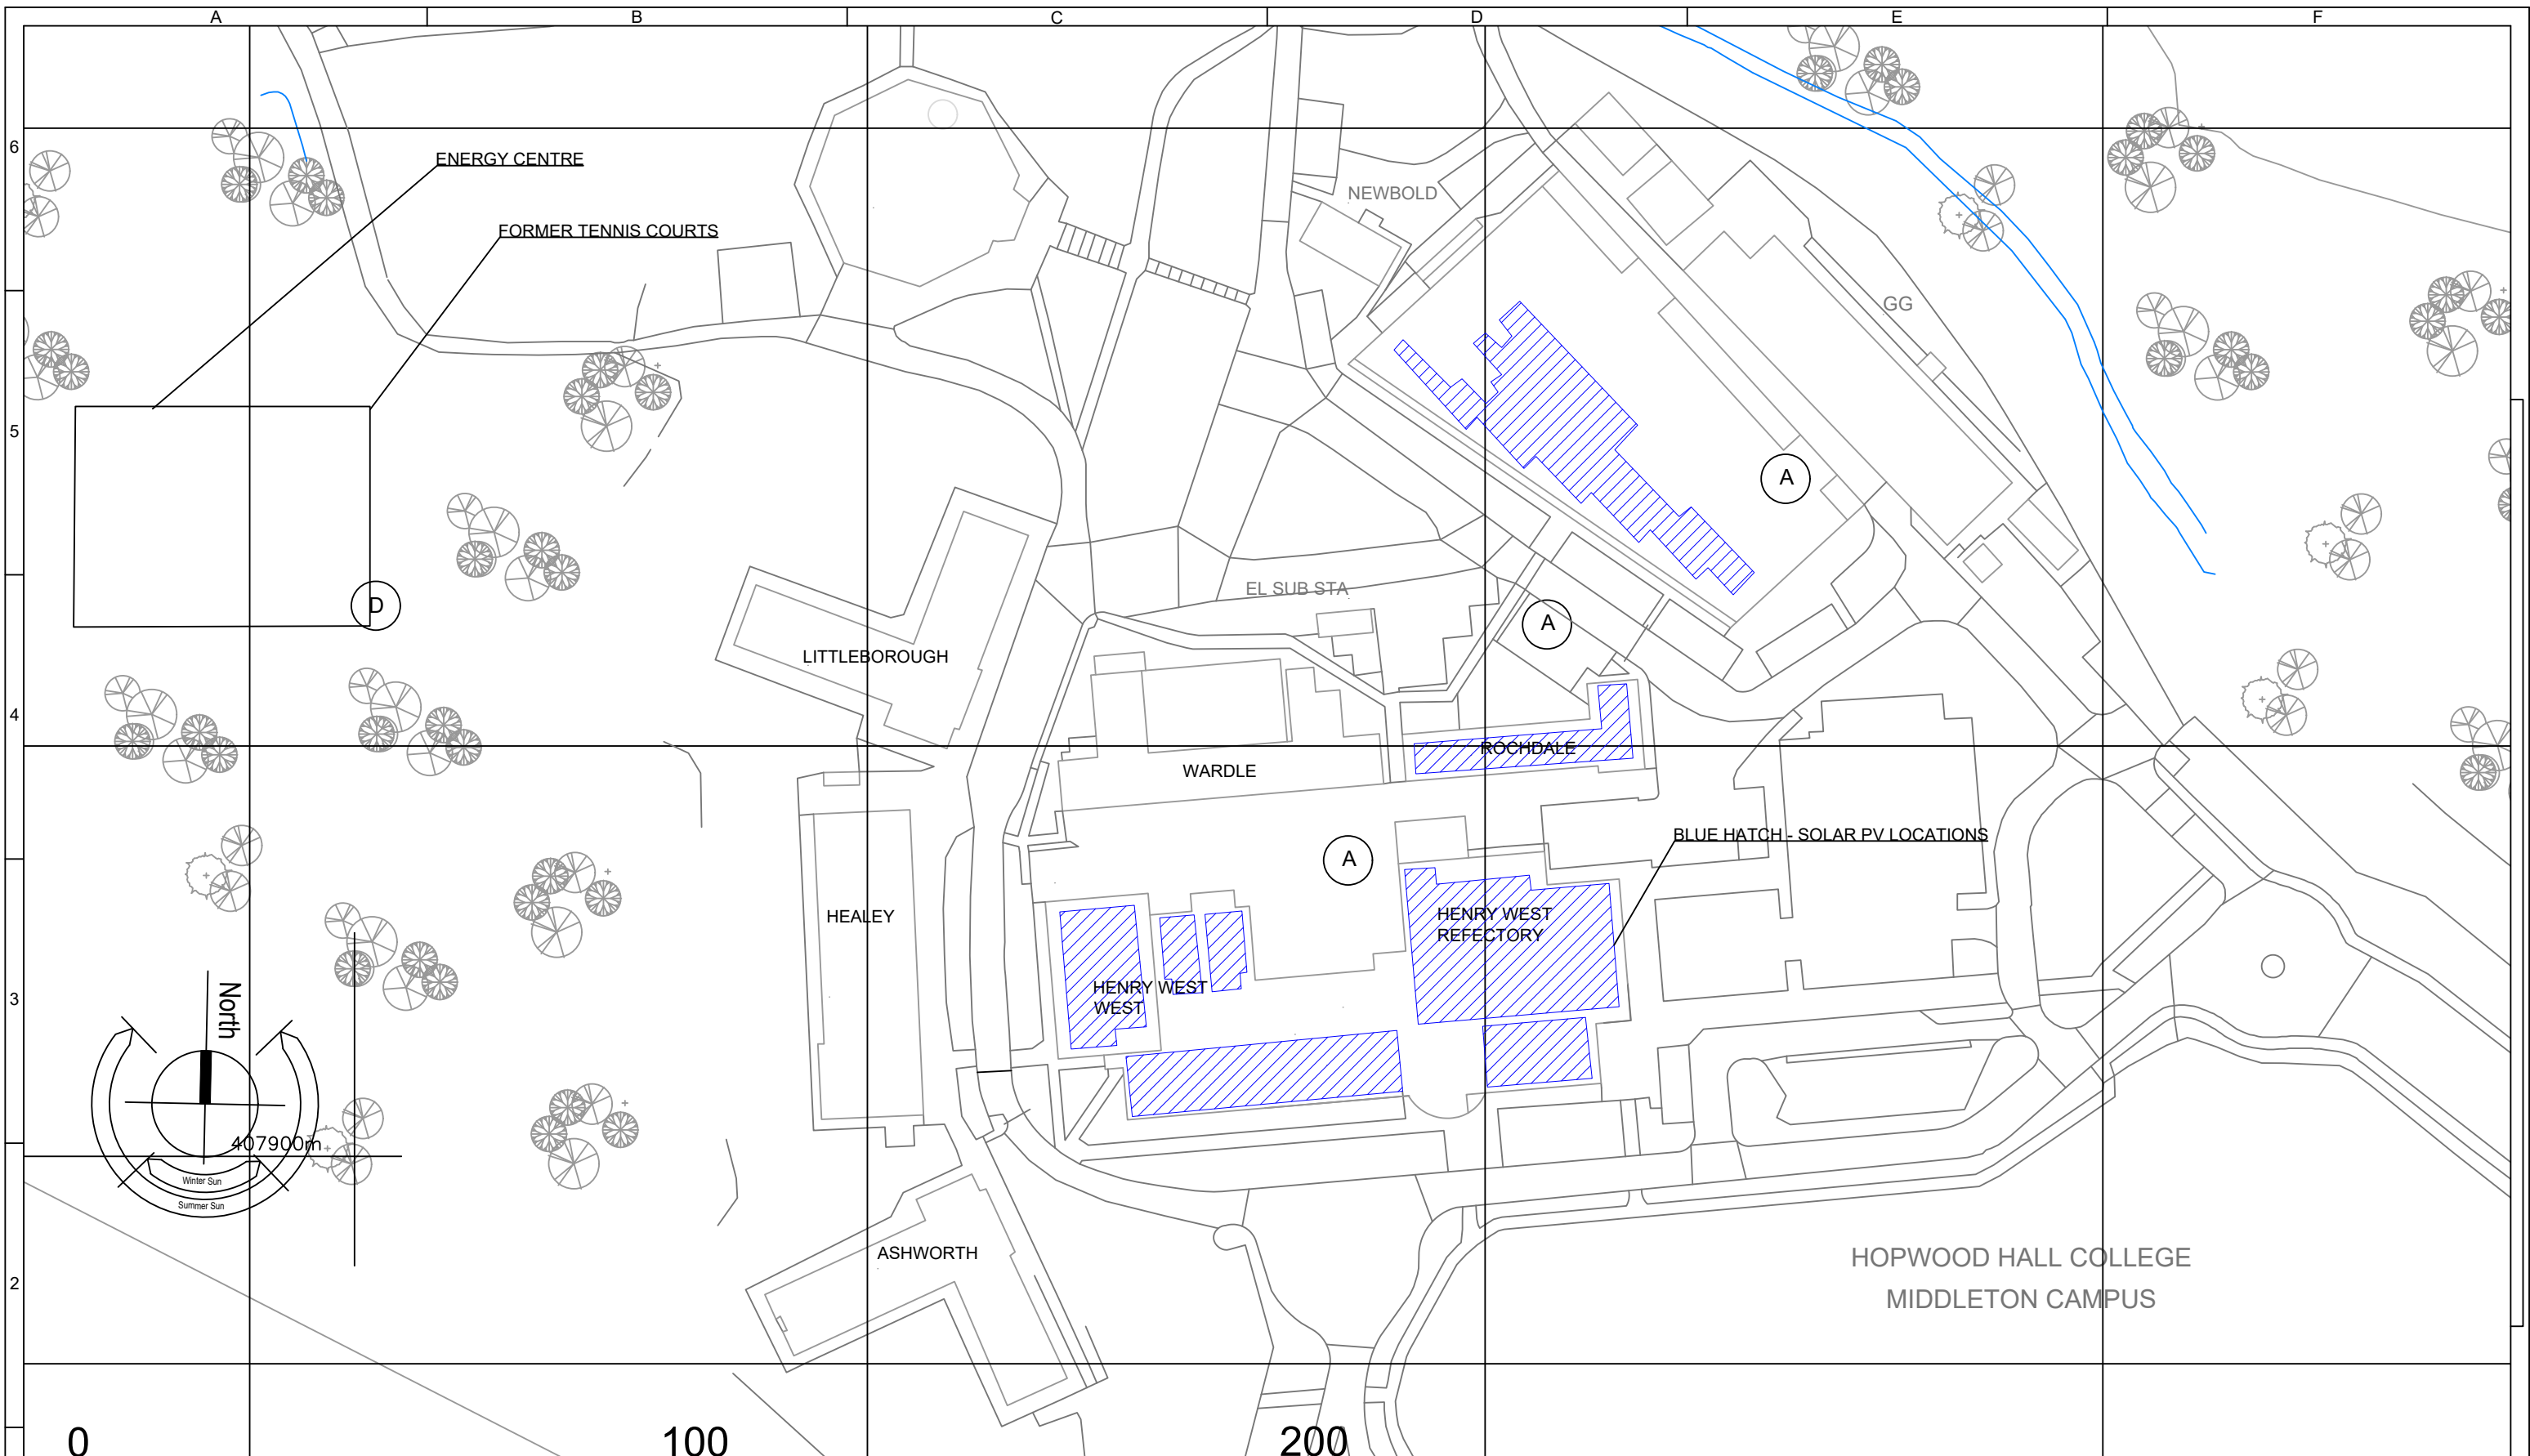

Rev	Description	By	Checked	Date
Amendments				
The HI Group Unit 10 Stevenson Court Stevenson Way Newark Nottinghamshire NG24 2TQ T: +44 (0)331 360 9060 W: hillsideenvironmental.co.uk				

Drawing Status: FI-FOR INFORMATION/COMMENT, P-PLANNING, T-TENDER, C-CONSTRUCTION, AB-AS BUILT			
Site: HOPWOOD HALL COLLEGE - MIDDLETON CAMPUS	Drawing No: 200	Project Ref: 23051	Date: 24-04-2023
Dwg Title: GENERAL ARRANGEMENT	Scale @ A3 1:1000	Drawn: MURRAY BURTON	Revision: - Status: FI-01

