


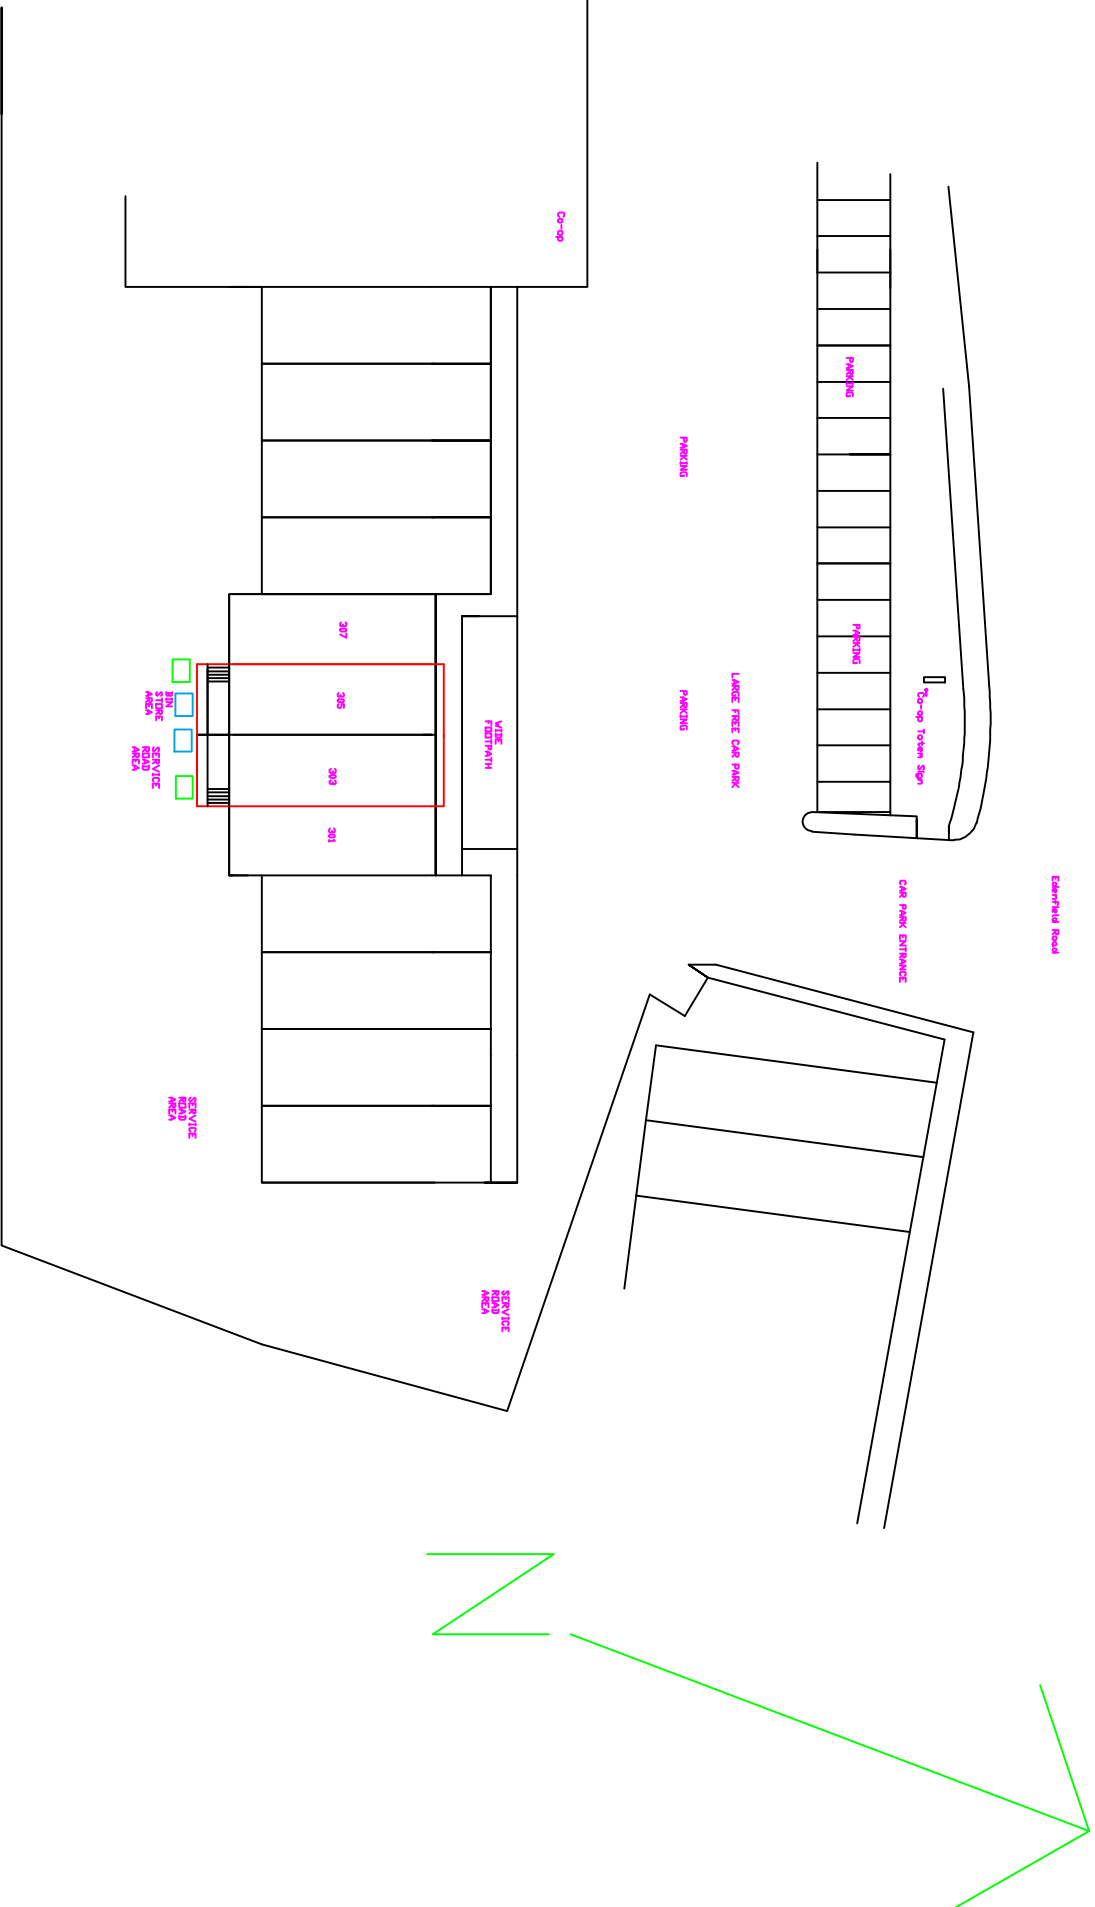

EXISTING
BLOCK PLAN
LAYOUT
1:500

DO NOT SCALE OF THIS DRAWING TAKE ALL DIMENSIONS ON SITE (builders Note) Do not start any works until all the approvals have been obtained. Any discrepancy to be reported to Plans Drawn as soon as possible.			Project: ROCHDALE MET BOROUGH COUNCIL PLANNING APPLICATION	
client:	DRW ROCHDALE TAKEAWAY SALES LIMITED , TAYYAB AKHLAQ, 3003, EDENFIELD ROAD, GUTBATE, ROCHDALE, OL11 5AQ. TEL 07779364065		Plans Drawn tel.no 07952934281 email 07856609593 Ba.winterbottom@aol.com www.plansdrawn.org	
drawing title:	NEW SHOP FIT OUT PLAN BLOCK PLAN EXISTING		date: JULY, 2024	
project no.	ER 303	drw. no.	20	A3 paper