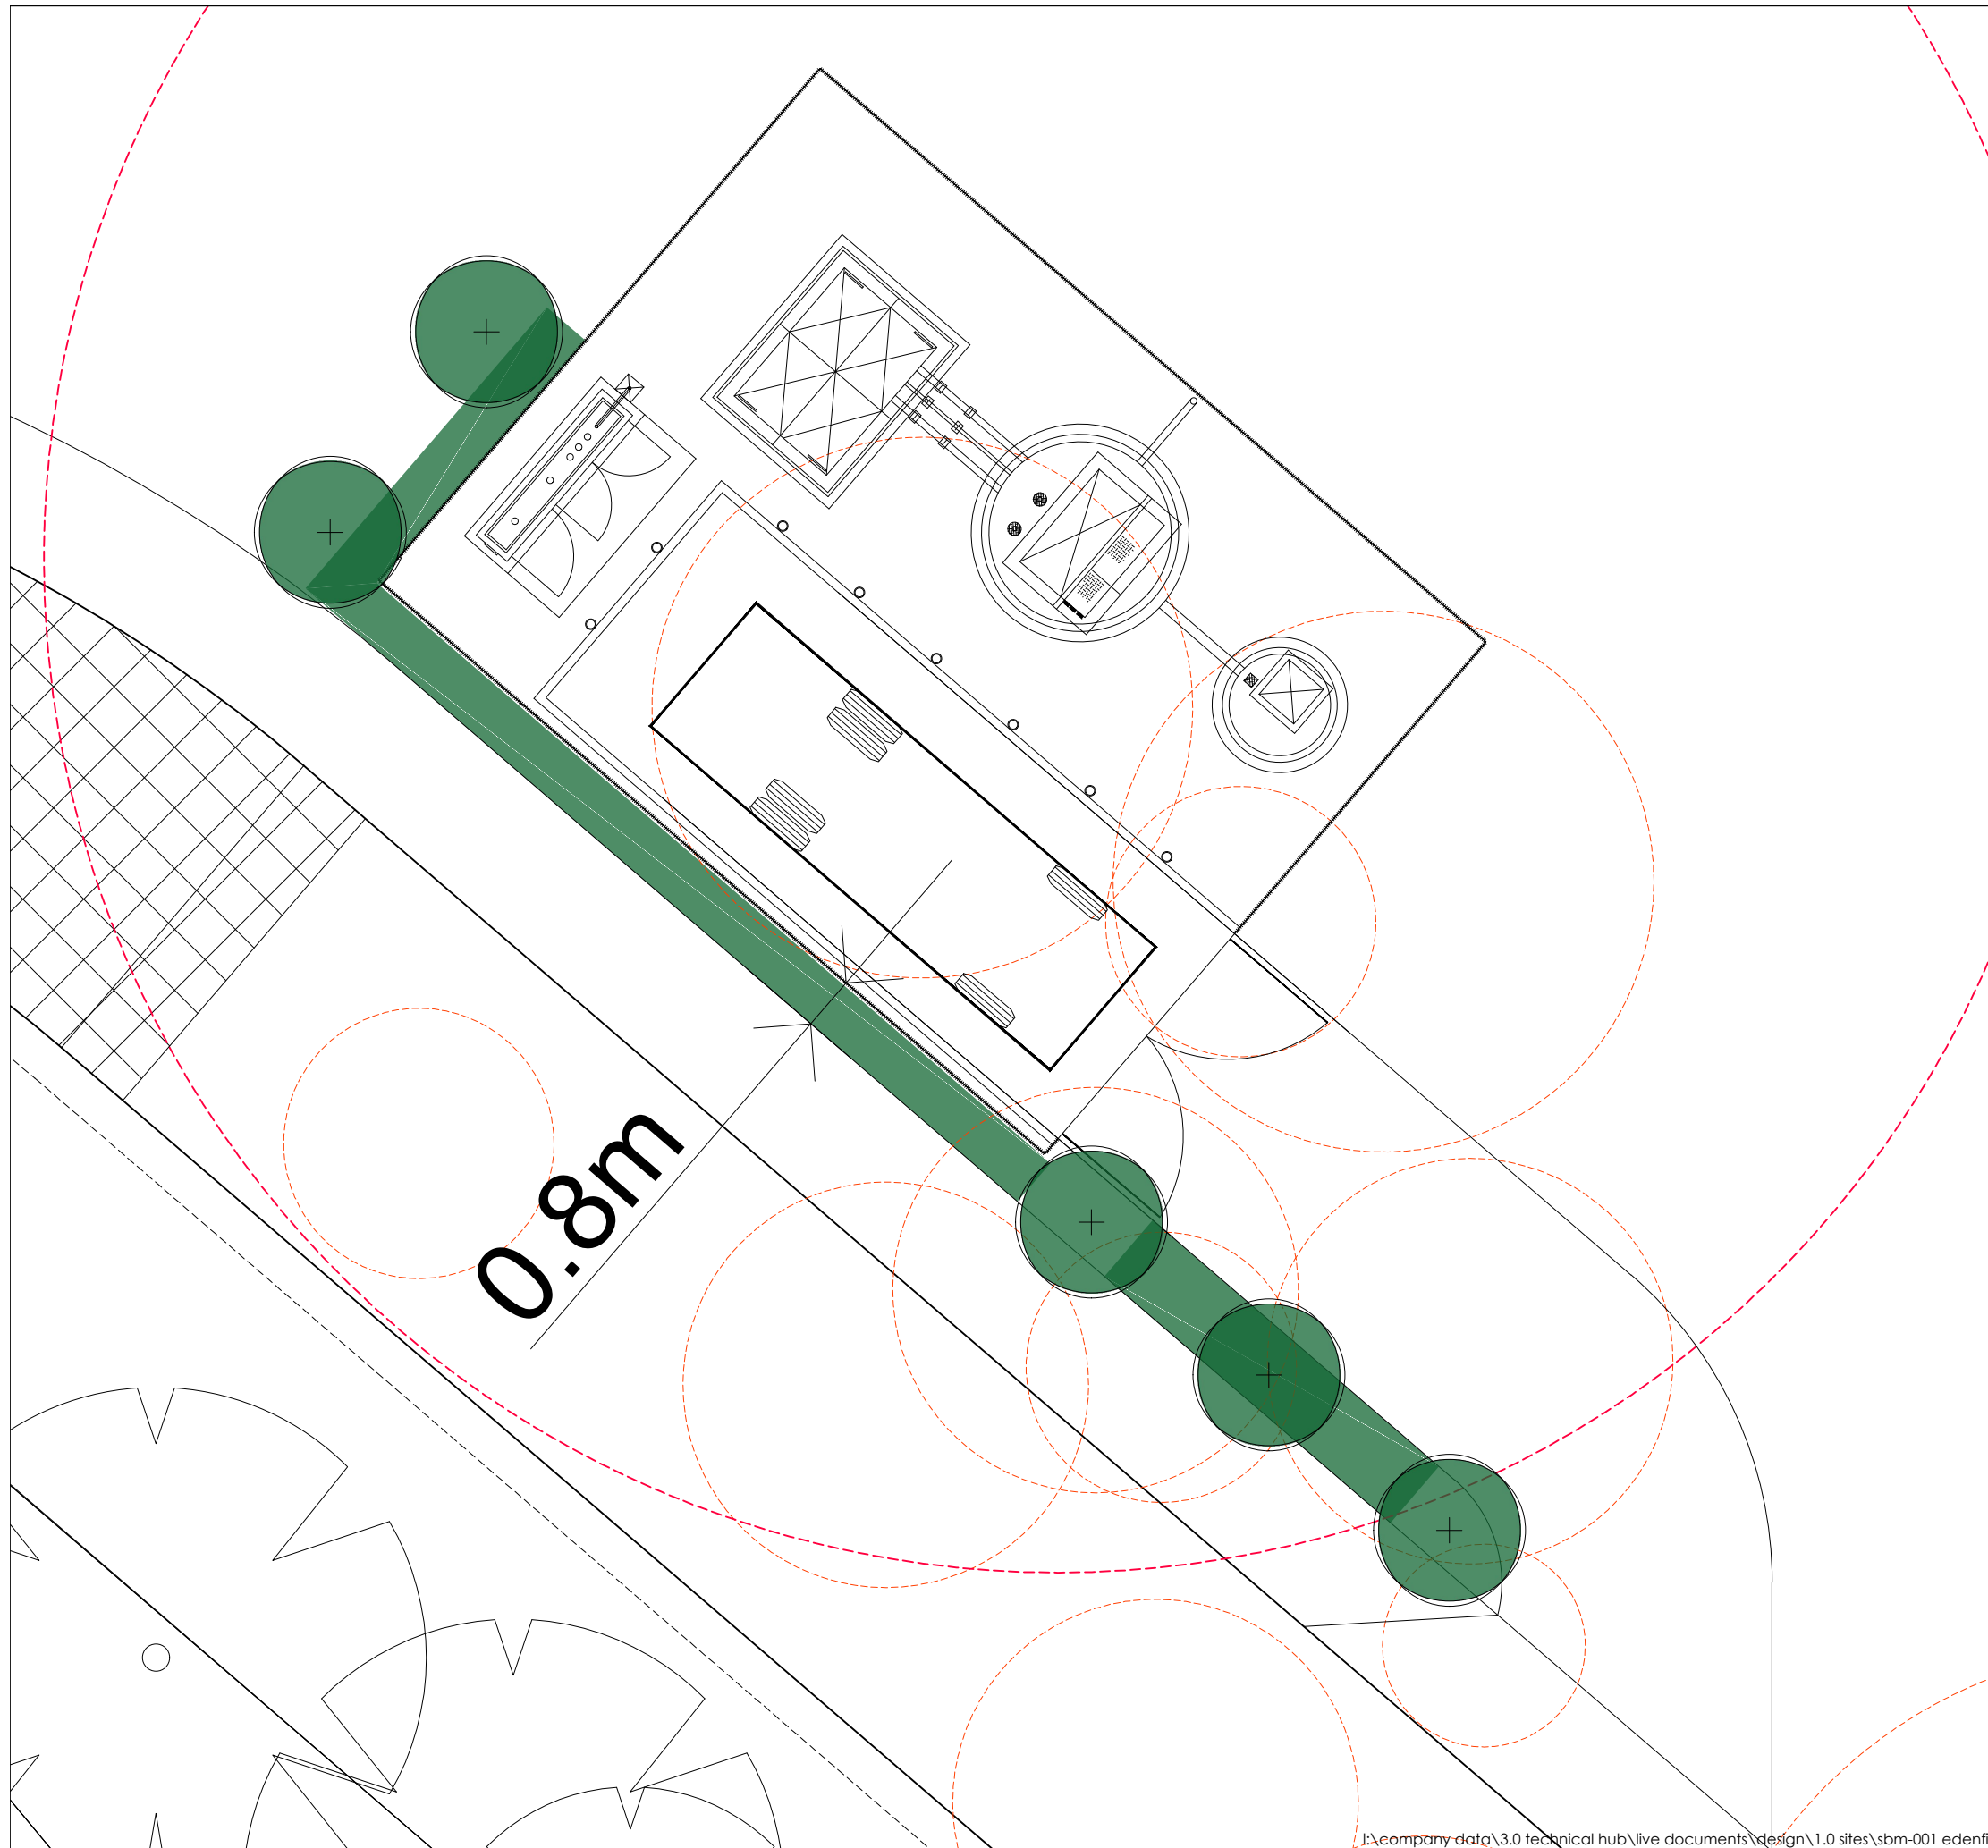


# Stonebond.

Stonebond Properties (Manchester)Ltd  
Registered Office:  
Suite 5, Egerton House  
Towers Business Park  
Wilmslow Rd  
Didsbury, M20 2DX

|               |                                      |           |                |
|---------------|--------------------------------------|-----------|----------------|
| site:         | Edenfield Road<br>Norden<br>Rochdale |           |                |
| title:        | Pump-Station<br>Detail               |           |                |
| scale:<br>@A2 | 1:100                                | drawn by: | SMc            |
| date:         | Nov 2024                             | checked:  |                |
| drawing no:   | SBM-001-PSD01                        |           |                |
| sheet no:     | Sheet 1 of 1                         |           | revision:<br>- |