




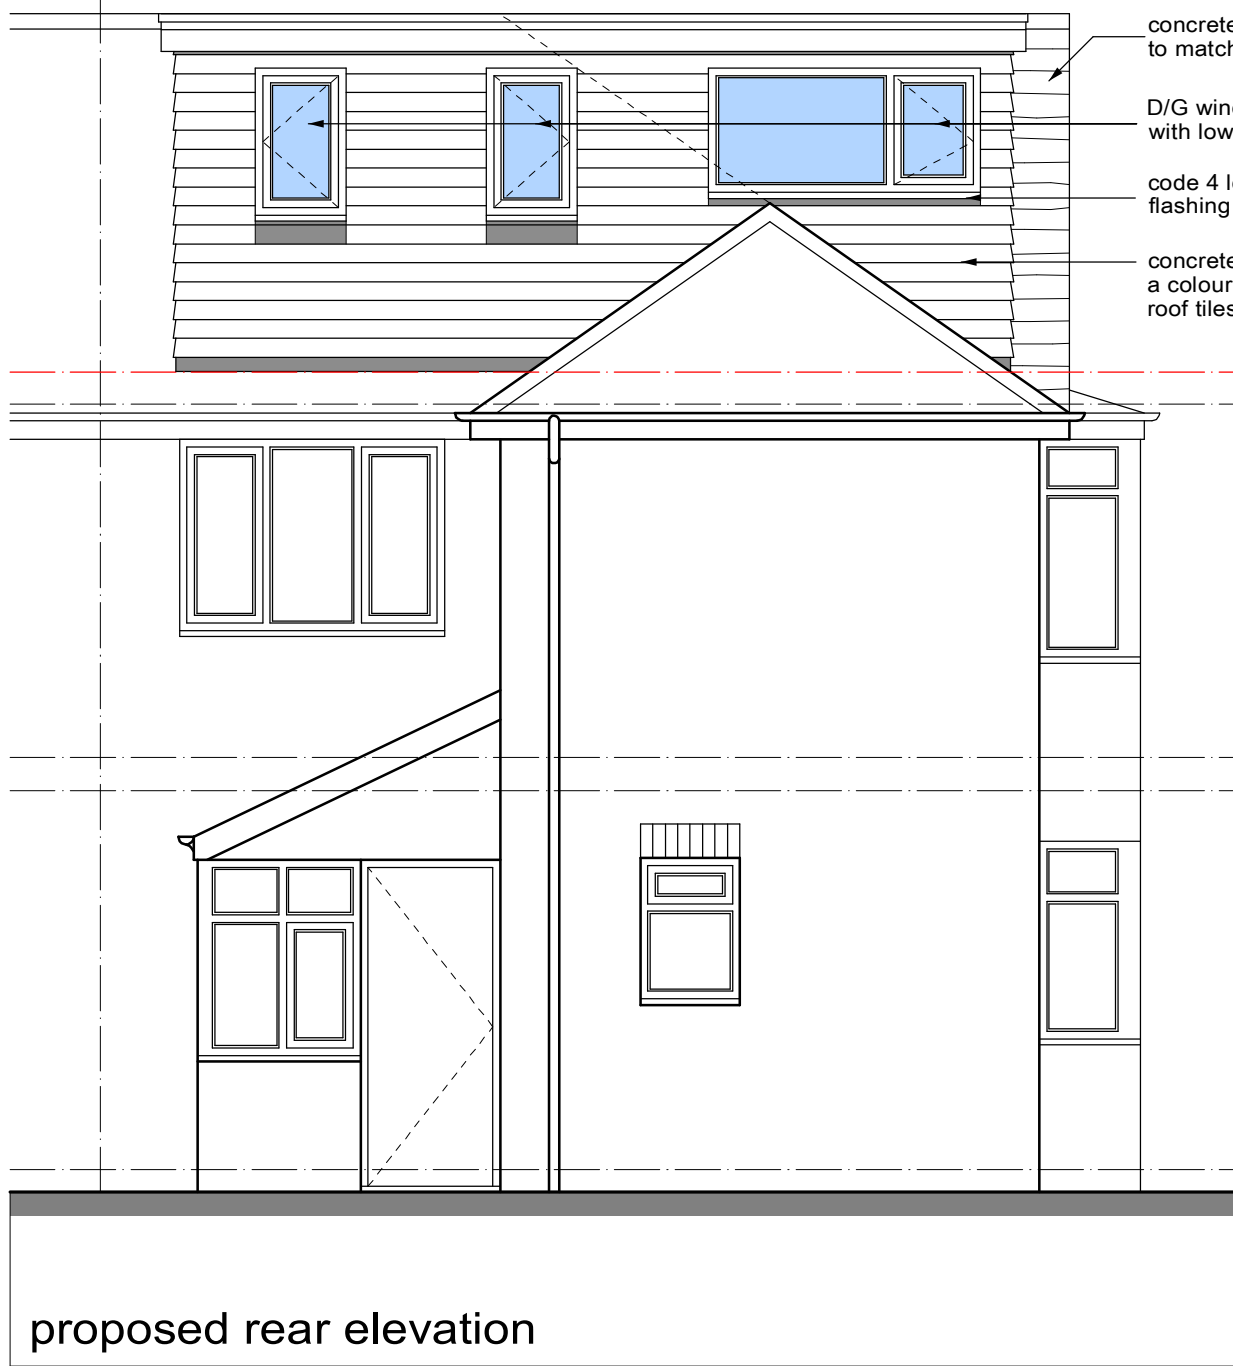


proposed rear elevation

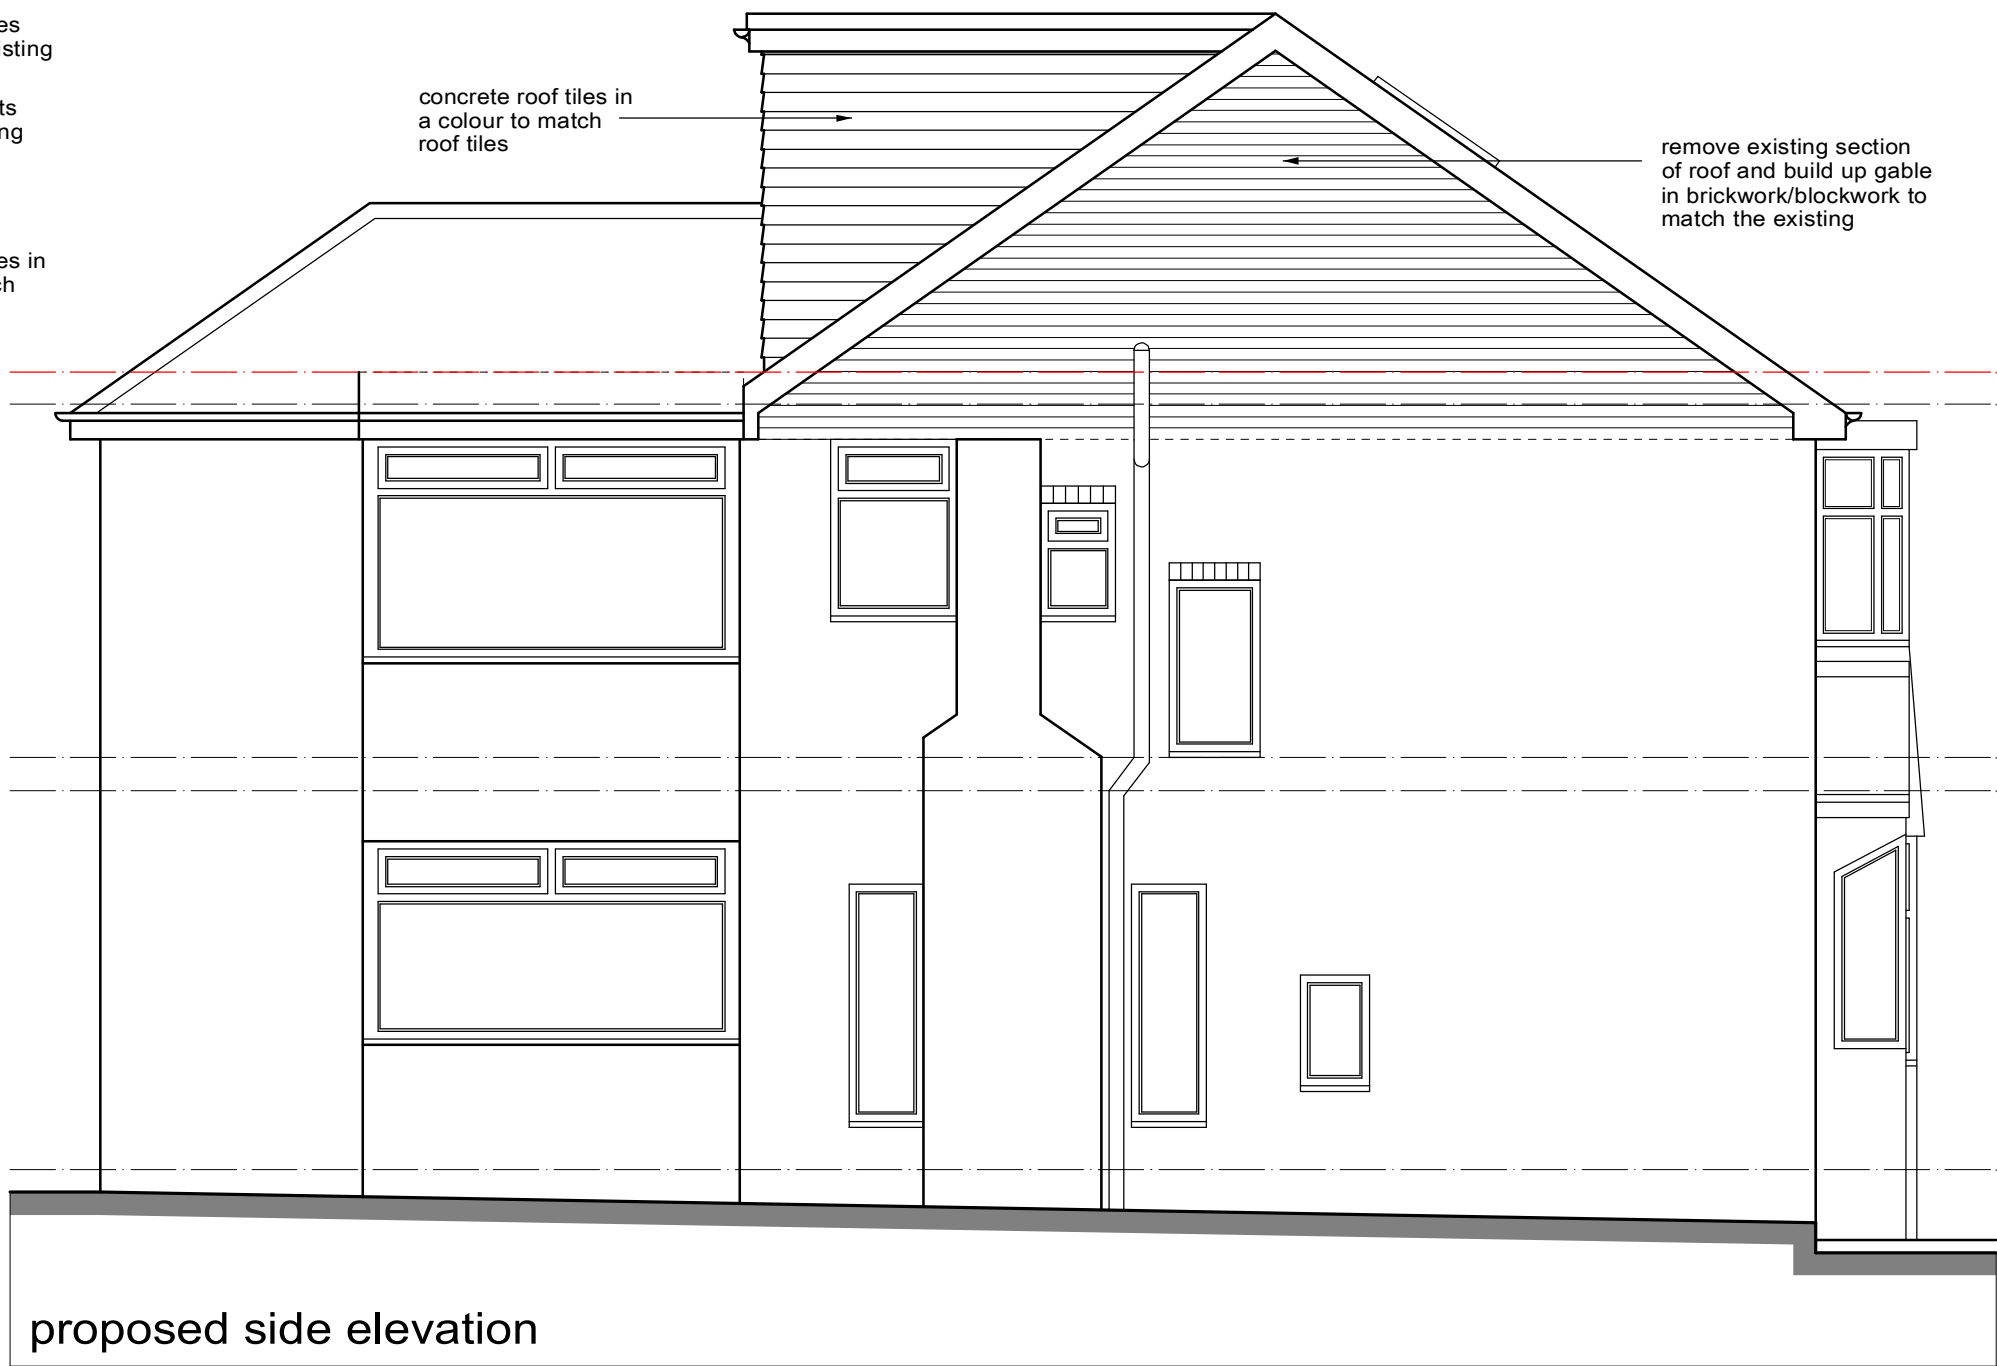


proposed side elevation

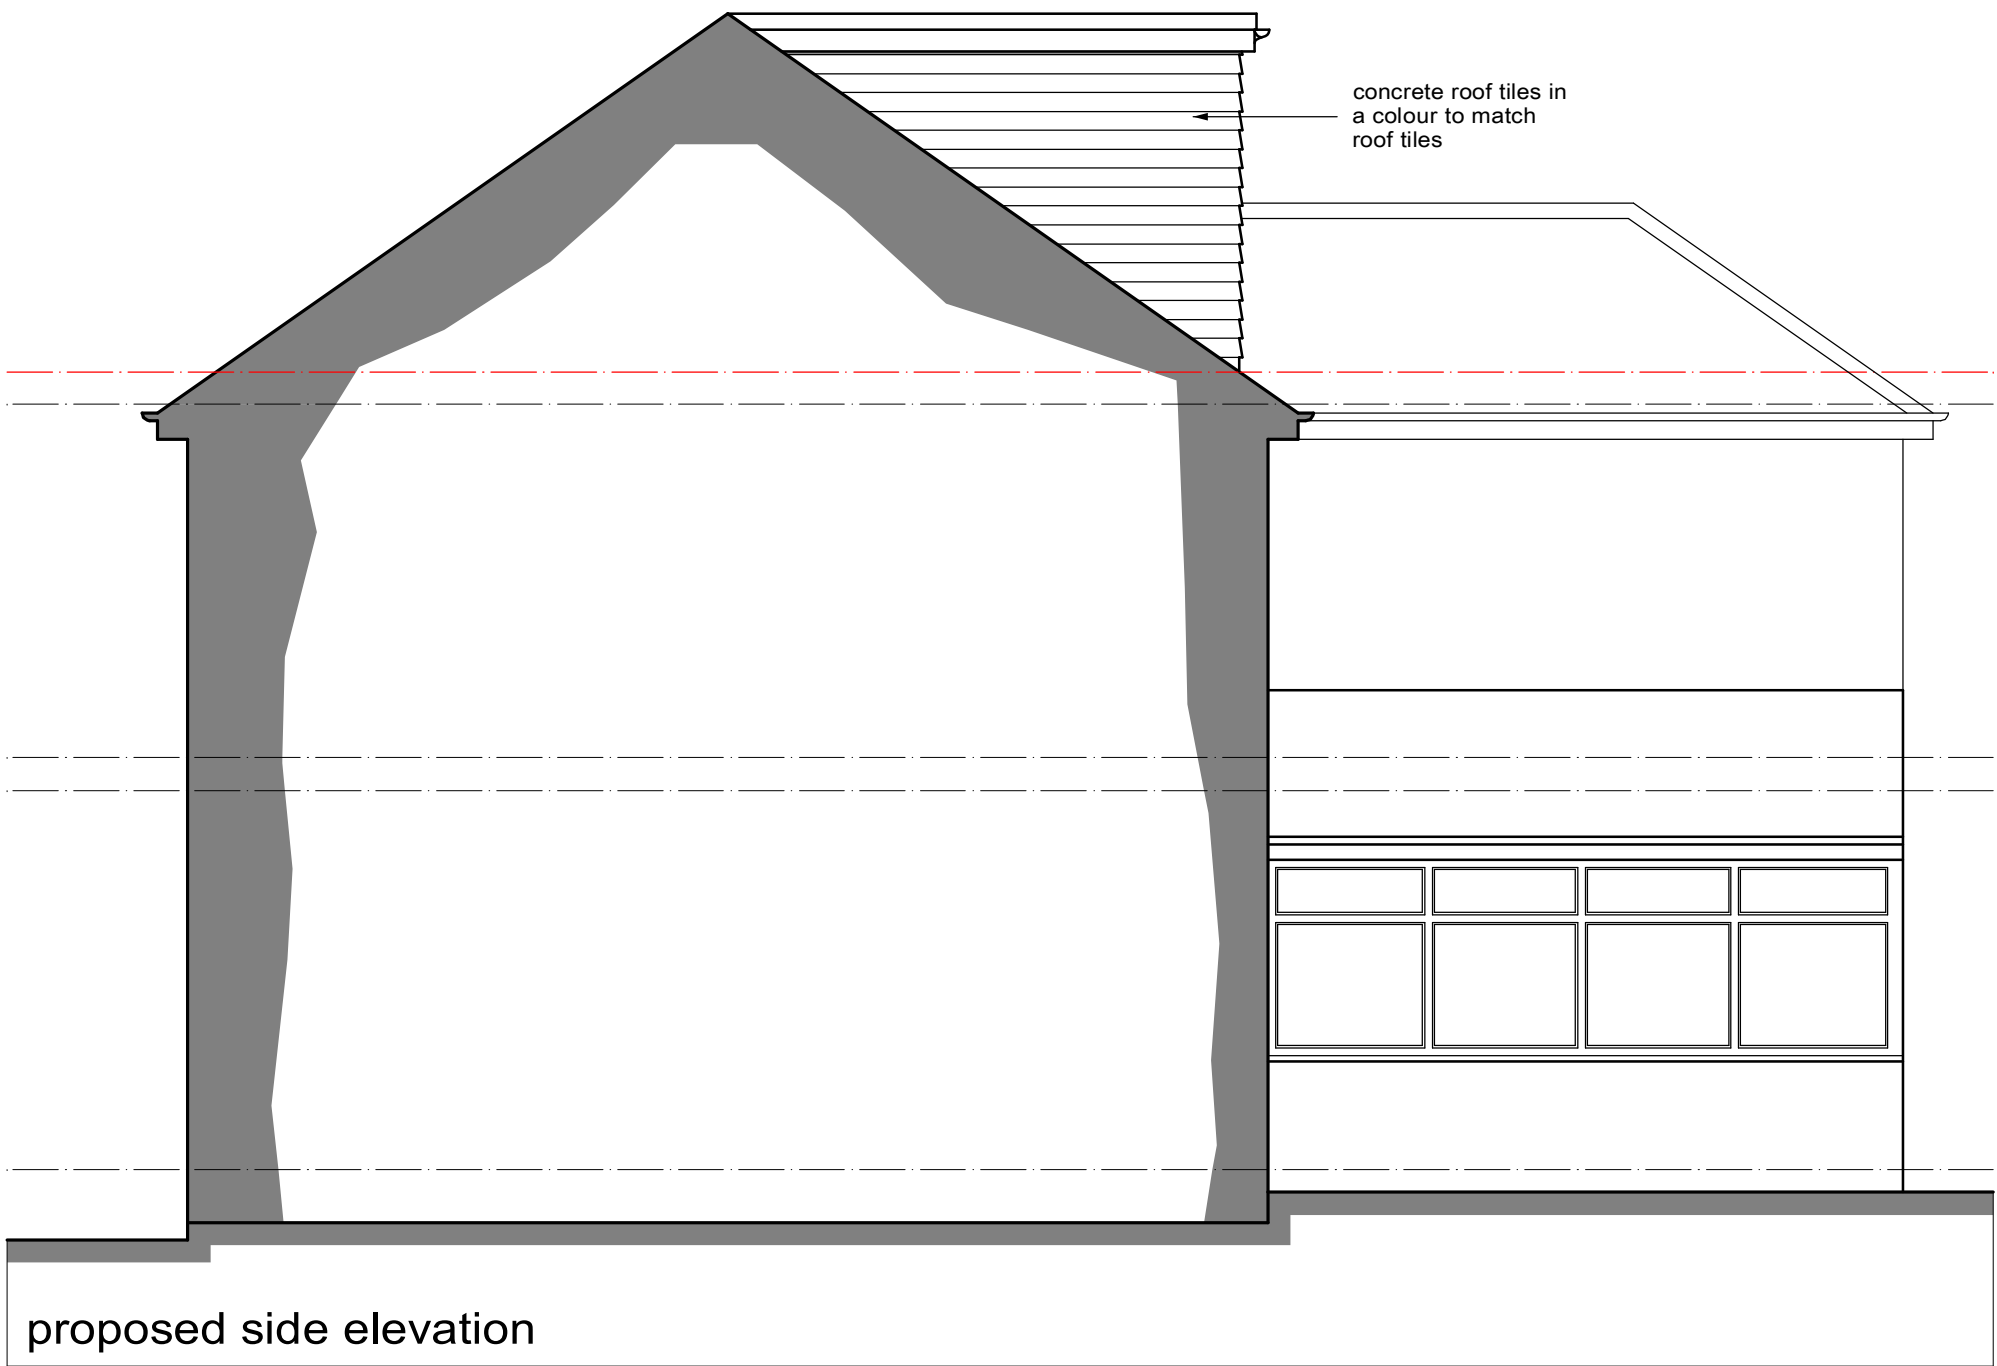


proposed side elevation

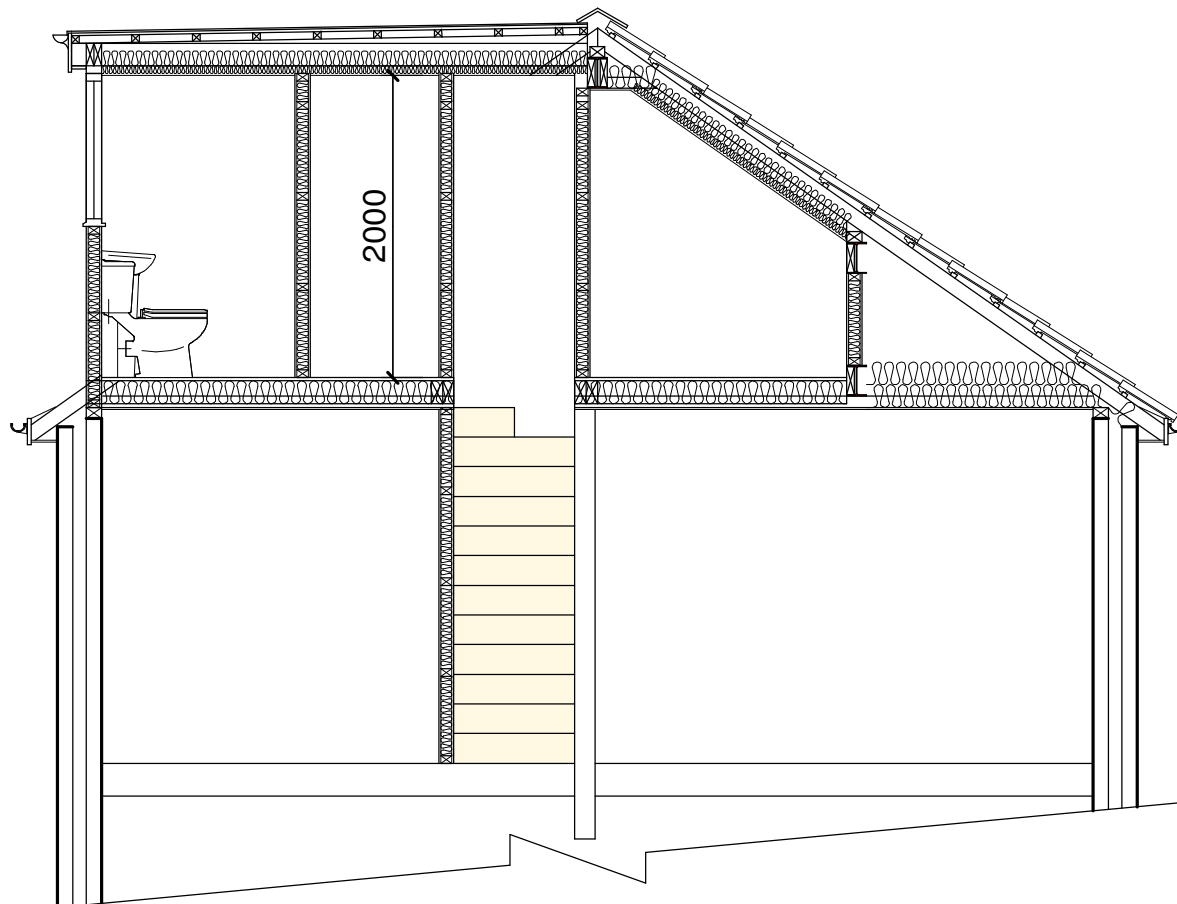


proposed section

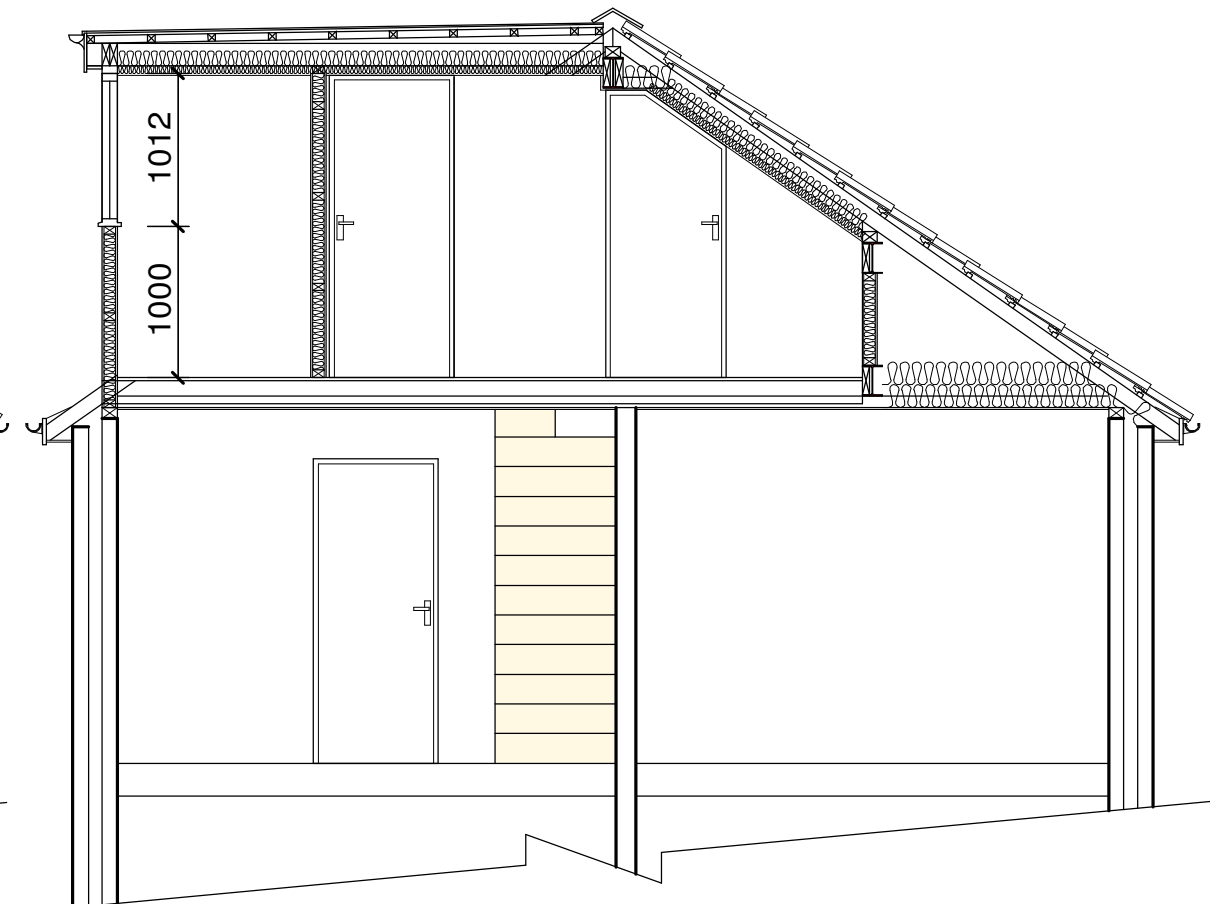


proposed section

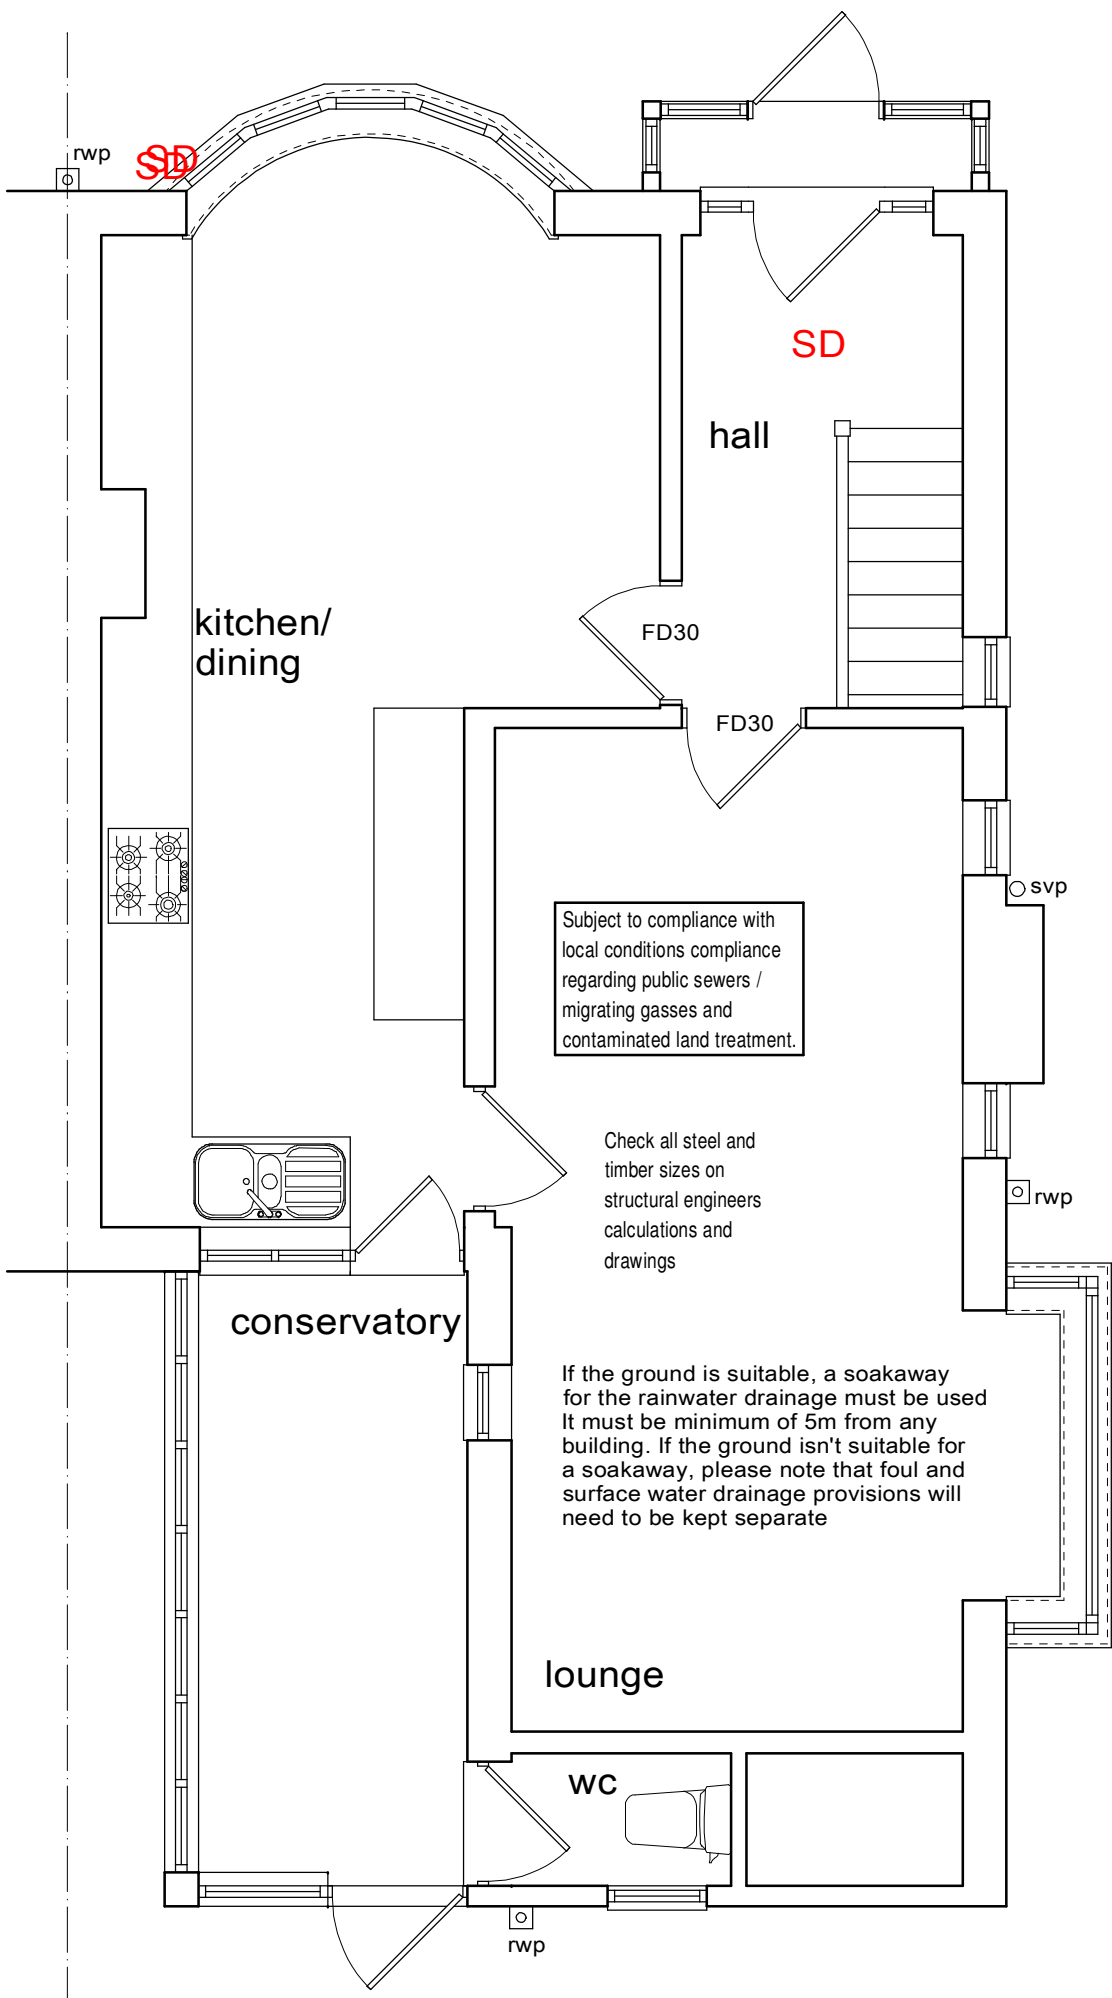

proposed ground floor plan

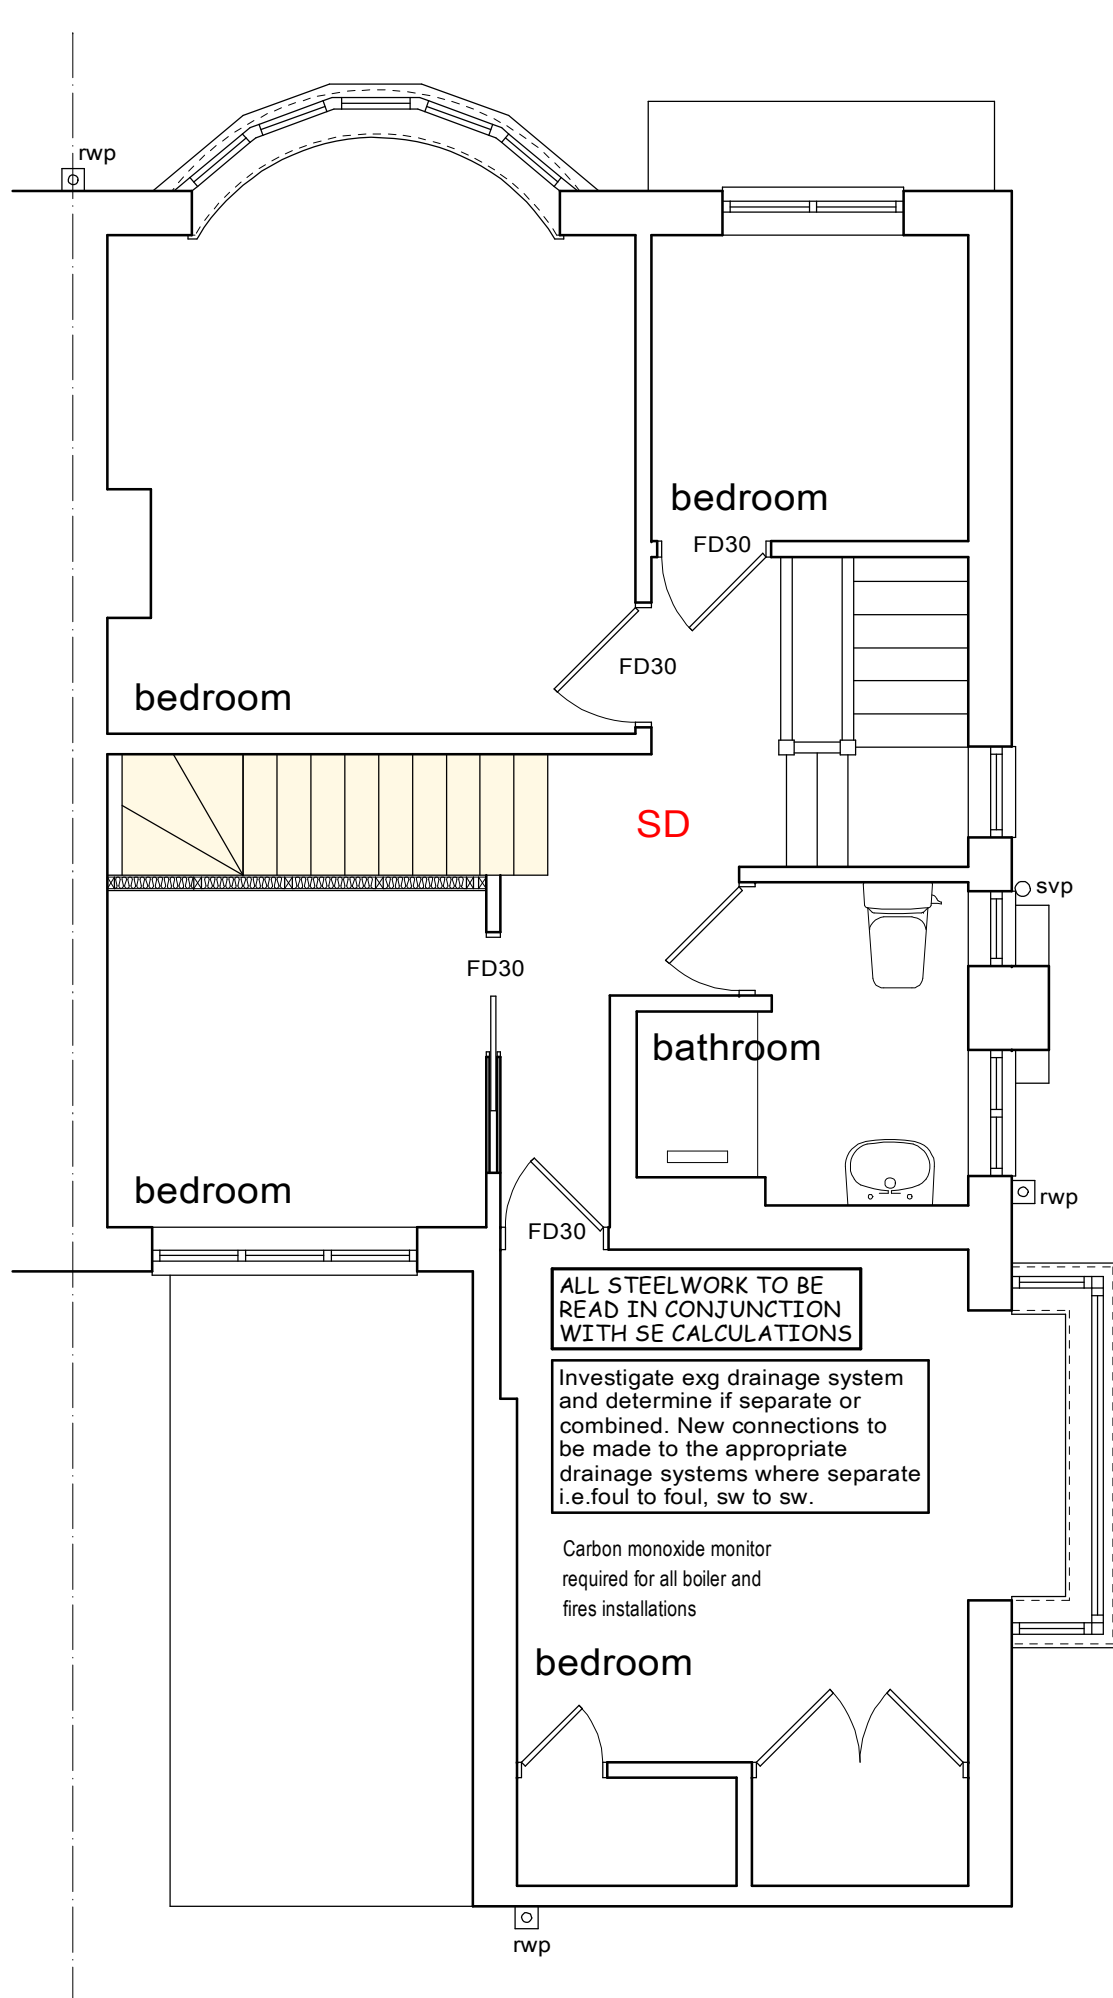

proposed first floor plan

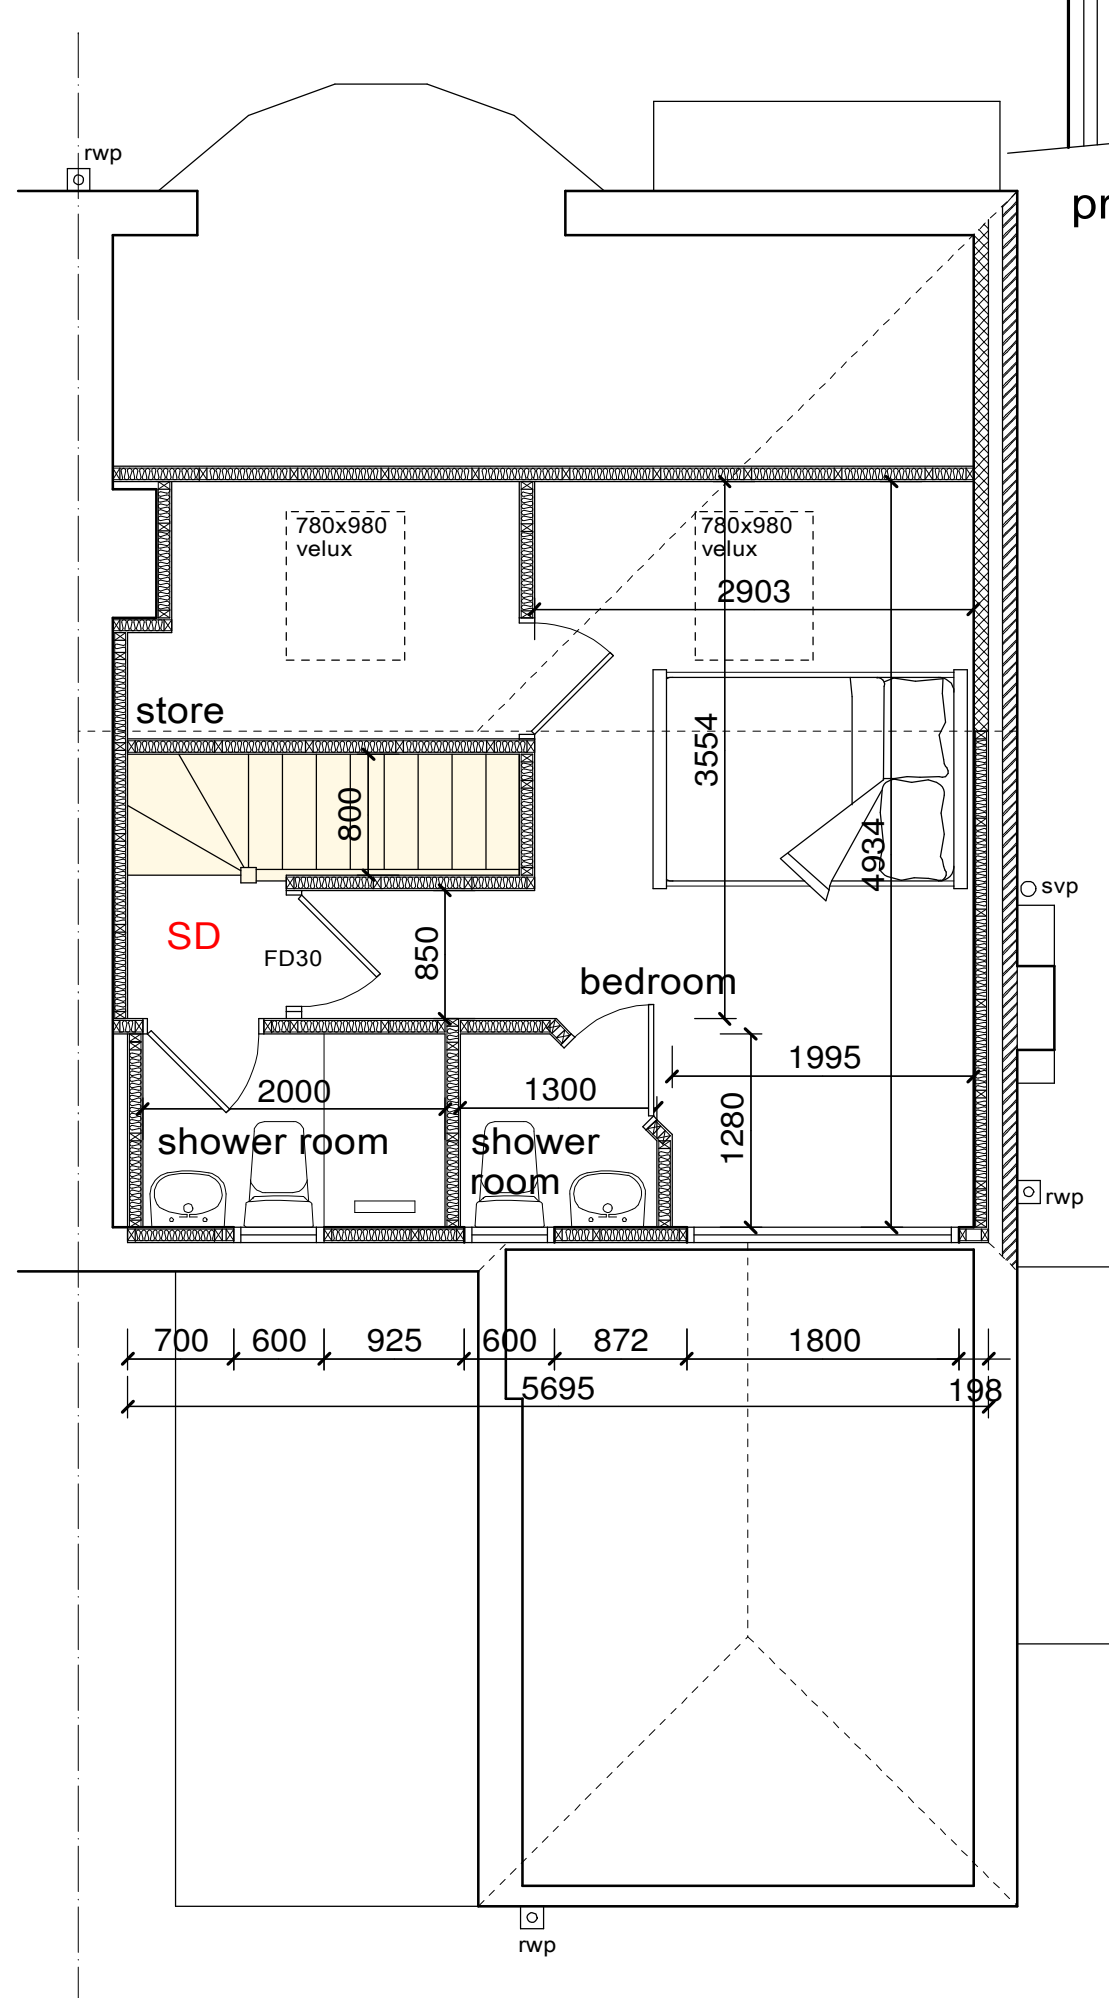

proposed loft plan



proposed front elevation

This drawing has been prepared for the sole purpose of obtaining Planning Permission and Building Regulation Approval ONLY. All structural calculations are to be checked by structural engineer prior to construction.

All dimensions & details are to be checked on site prior to construction, any discrepancies reported to ExtensionsNW prior to any work undertaken. Any work undertaken prior to full planning & building regulation approval is at the builders own risk. ExtensionsNW will not be held responsible for any problems arising.

This drawing is the copyright of ExtensionsNW and any reproduction in whole or part is strictly forbidden. Plotted on 09/10/2024. ExtensionsNW reserve the right to modify and make necessary alterations dependent on site conditions.

D	
C	
B	
A	
DATE	

SCALE	1:50	DATE	Sept 24
DRAWN	JDJ	PP	B.R
CUSTOMER	Claire Mather		
PROJECT	Proposed loft conversion		
LOCATION	68 Kingsway Middleton M24 1LG		
LOCAL AUTHORITY			

Extensions

3 Cribden Street, Rawtenstall, Boscobel, BB4 6EJZ
Mob: 07968438495
Web: www.extensionsnw.co.uk E-mail: jae@extensionsnw.co.uk

JOB No.	3454 - 02	REV.
---------	-----------	------