


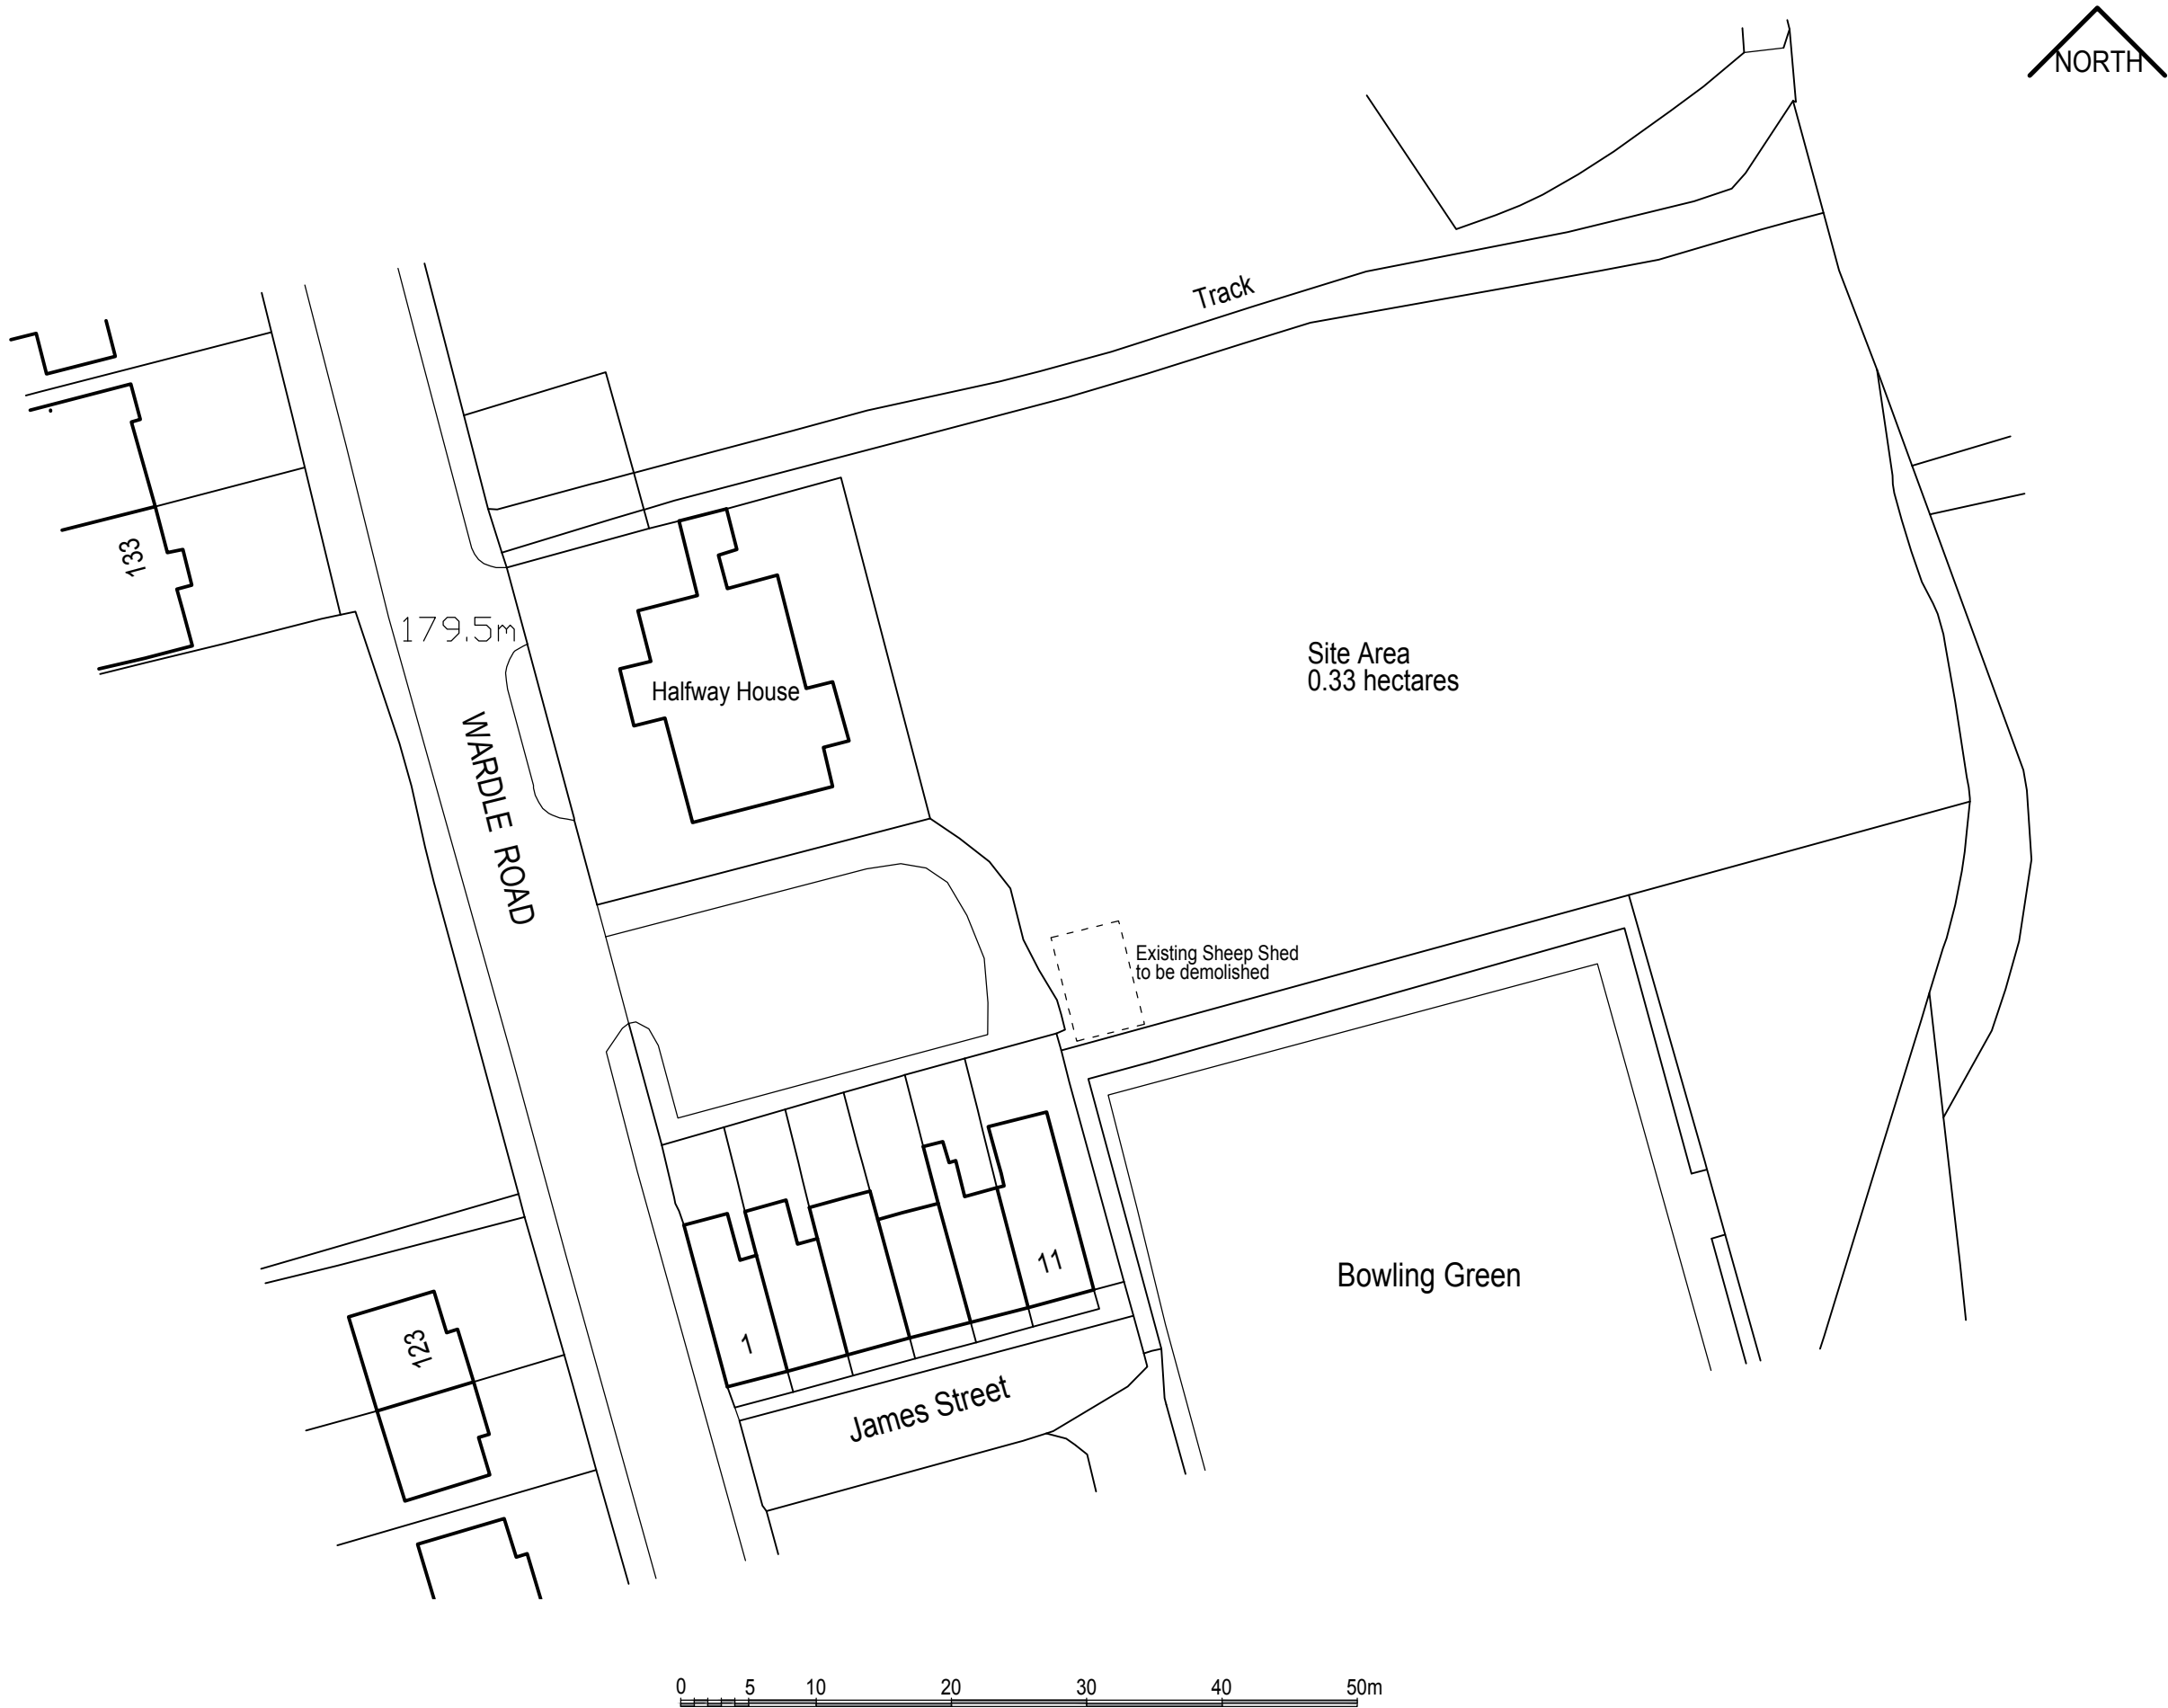

D Demolished sheep shed indicated. 15.07.25

C Red boundary line removed as requested by Planning Dept. 03.11.23

B Proposed building removed. 19.07.23

A As requested by Planning Dept. 16.05.23

CLIENT
Mr Sajid Hussain

PROJECT
SHEEP SHED ON AGRICULTURAL LAND

Location
**Halfway House
Wardle Road
Rochdale
OL12 9ER**

Drawing Title
**EXISTING
Block Plan**

Scale@A3 1:500 Status PI

Project Ref. 2210 Dwg No. 02 Revision D