



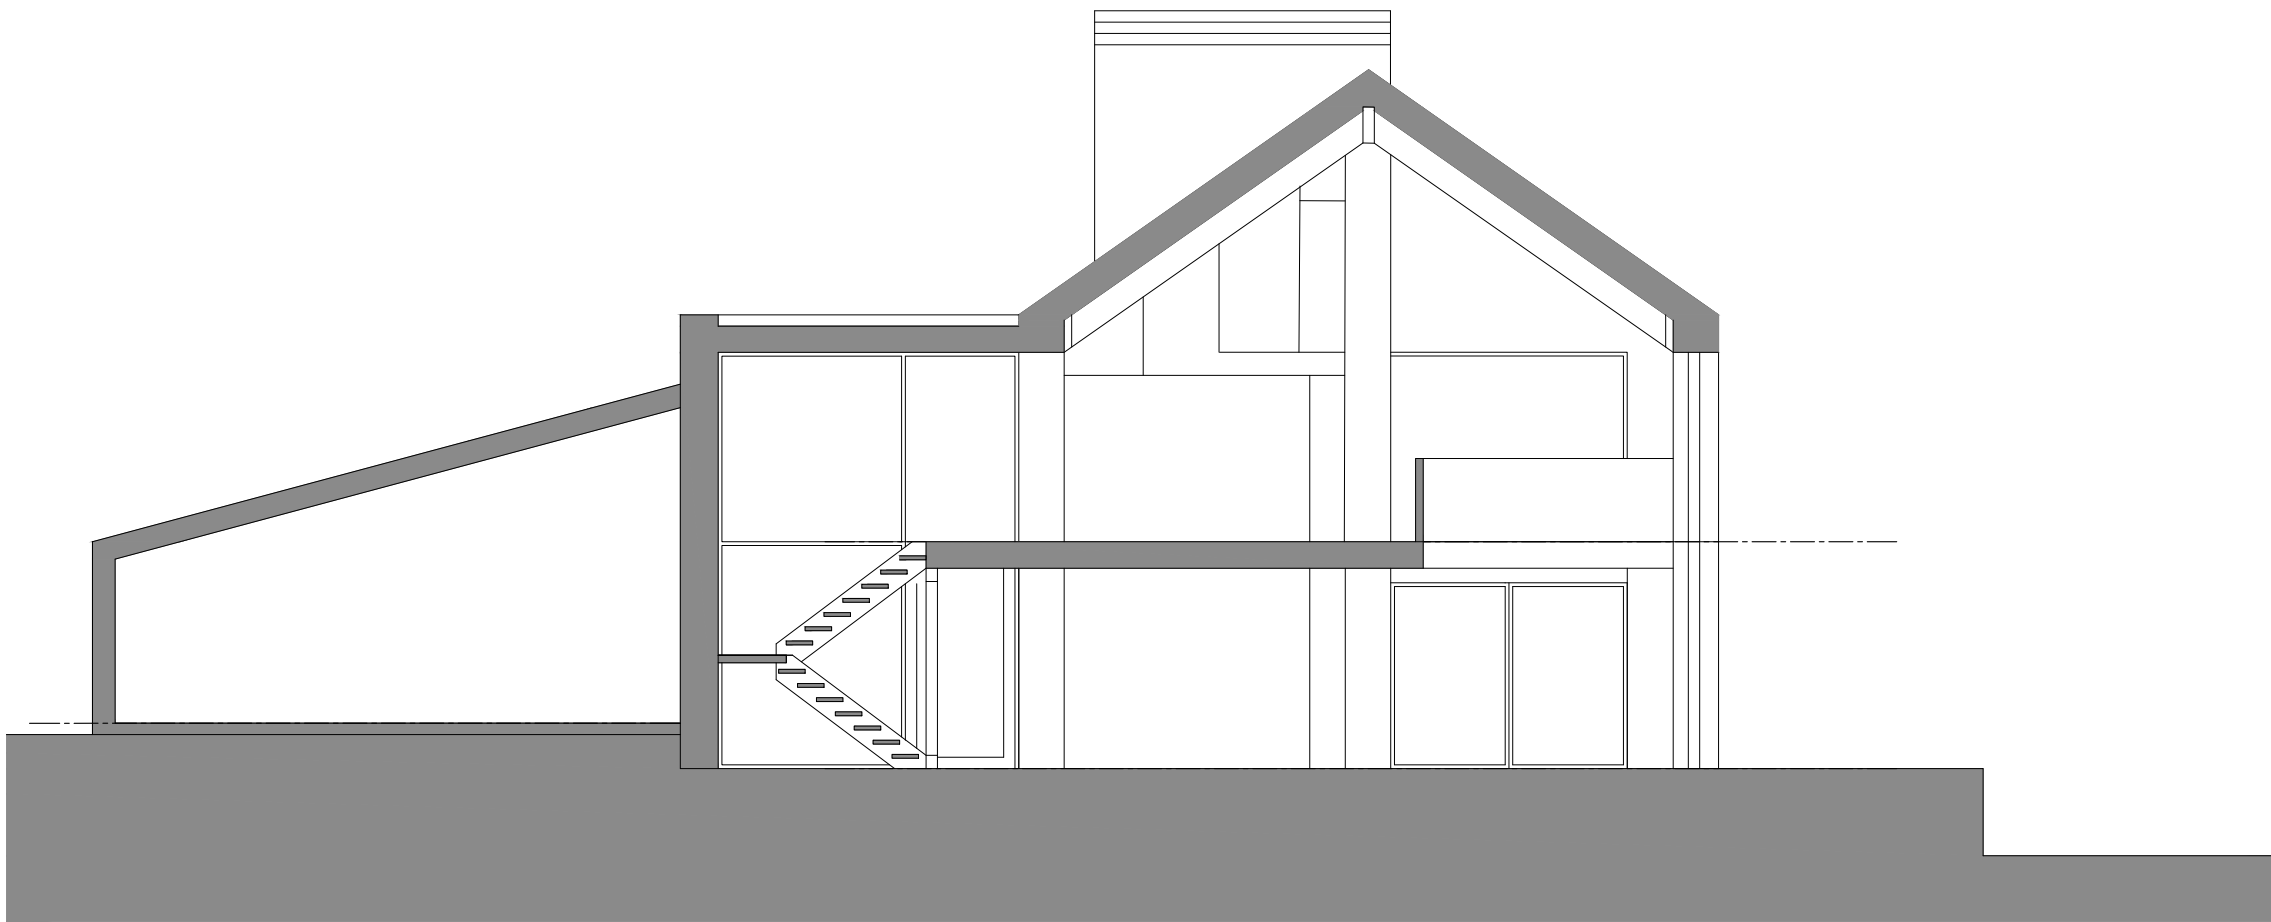

cross section A-A

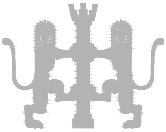

Mike and Christine Morris Proposed Dwelling Wildhouse Court Widhouse Lane Milnrow	Section A-A	contract no	drawing no	revision	Revisions: A. planning	Blue Pit Mill Queensway Castleton Rochdale OL11 2PG +44 (0)1706 631347 info@cjpartnership.com www.cjpartnership.com	CJPARTNERSHIP ENVIRONMENTAL ARCHITECTS 
	work to figured dimensions	3573	18				
	© CJ Partnership owns the copyright of this design / drawing which must not be reproduced in whole or in part without the written permission of CJ Partnership	drawn by	date February 2023	scale @ A3 1:200			