



31 CHELTENHAM ROAD - MIDDLETON - M24 1HR

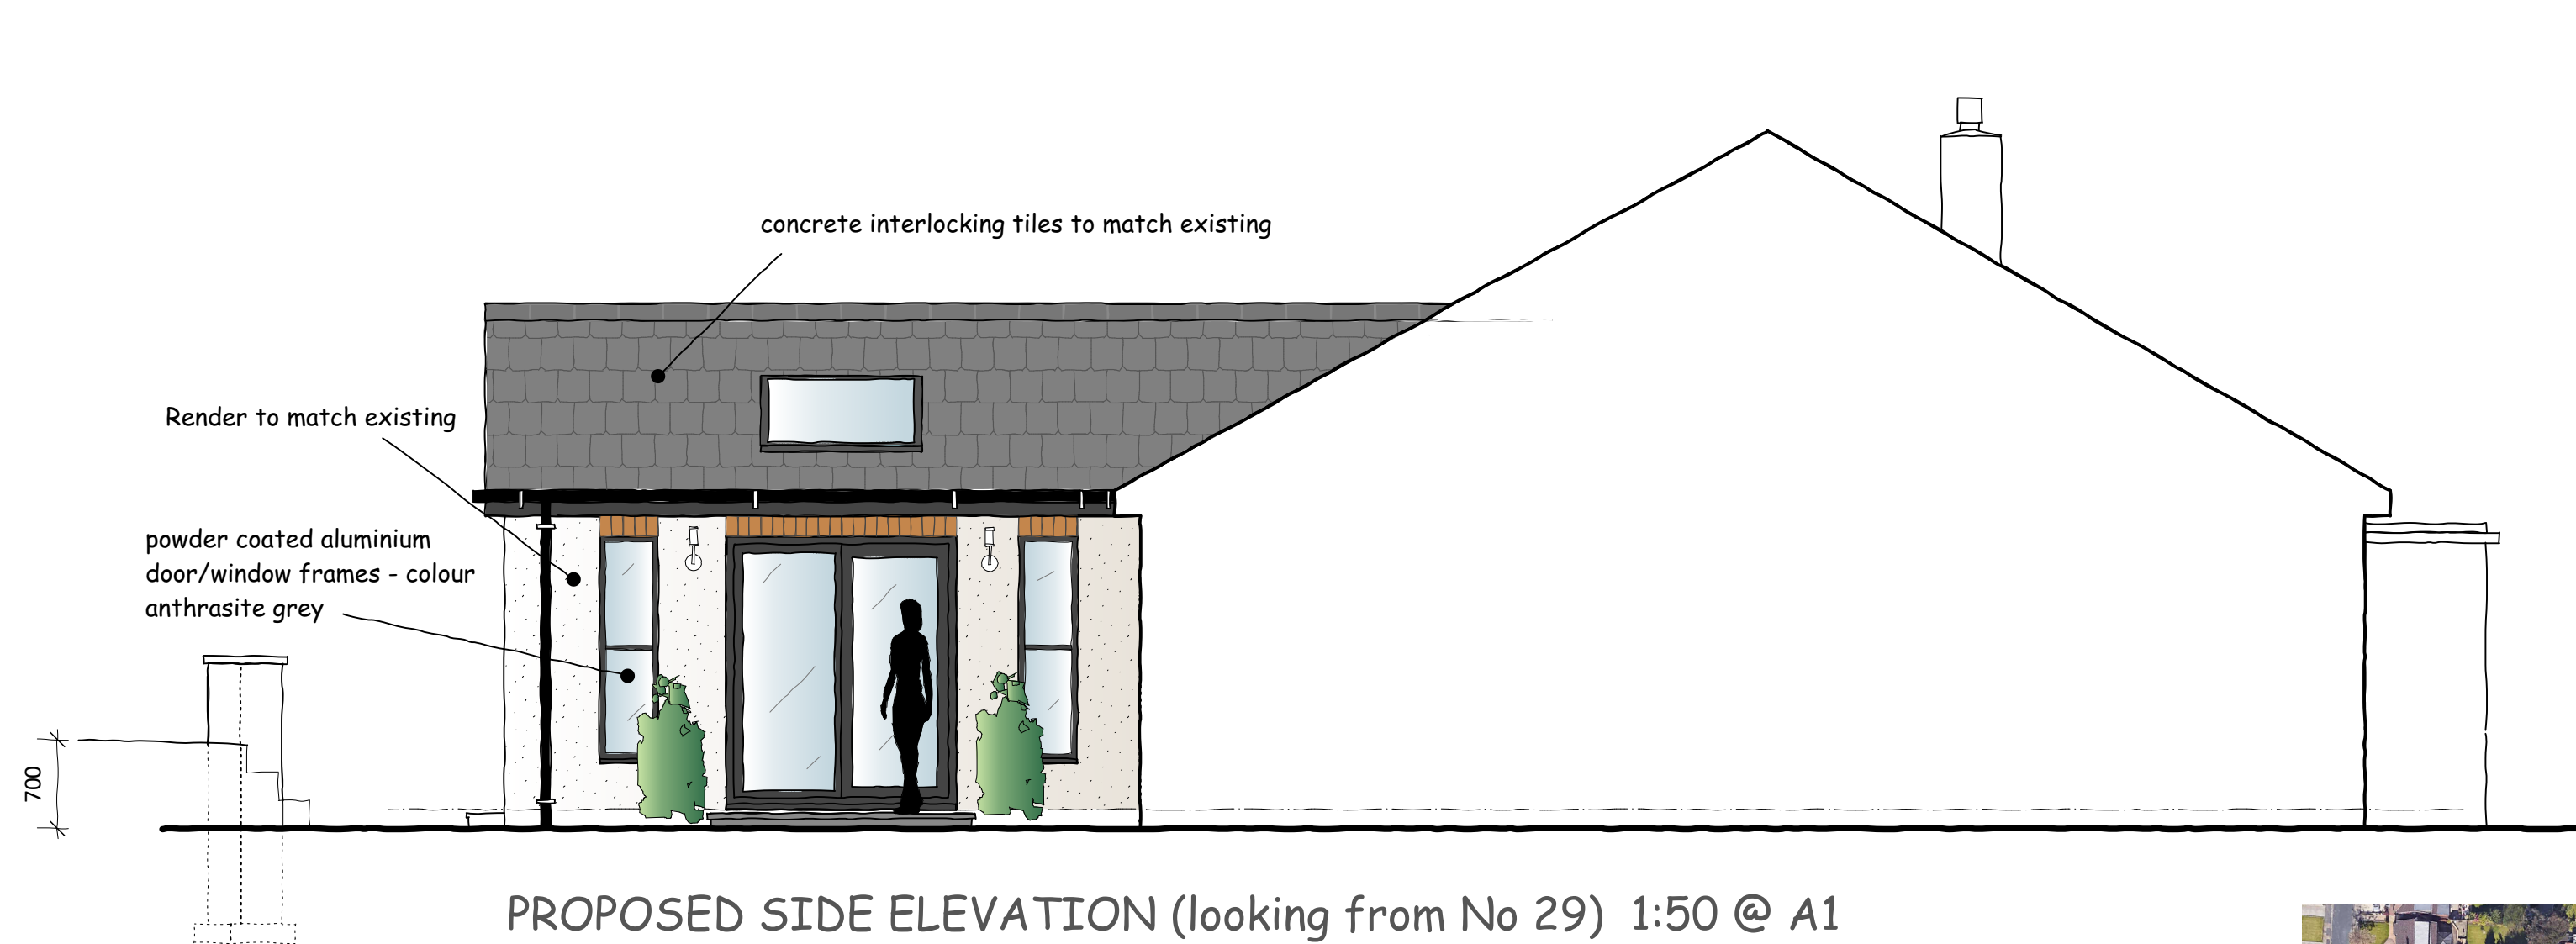

PROPOSED SIDE ELEVATION (looking from No 29) 1:50 @ A1

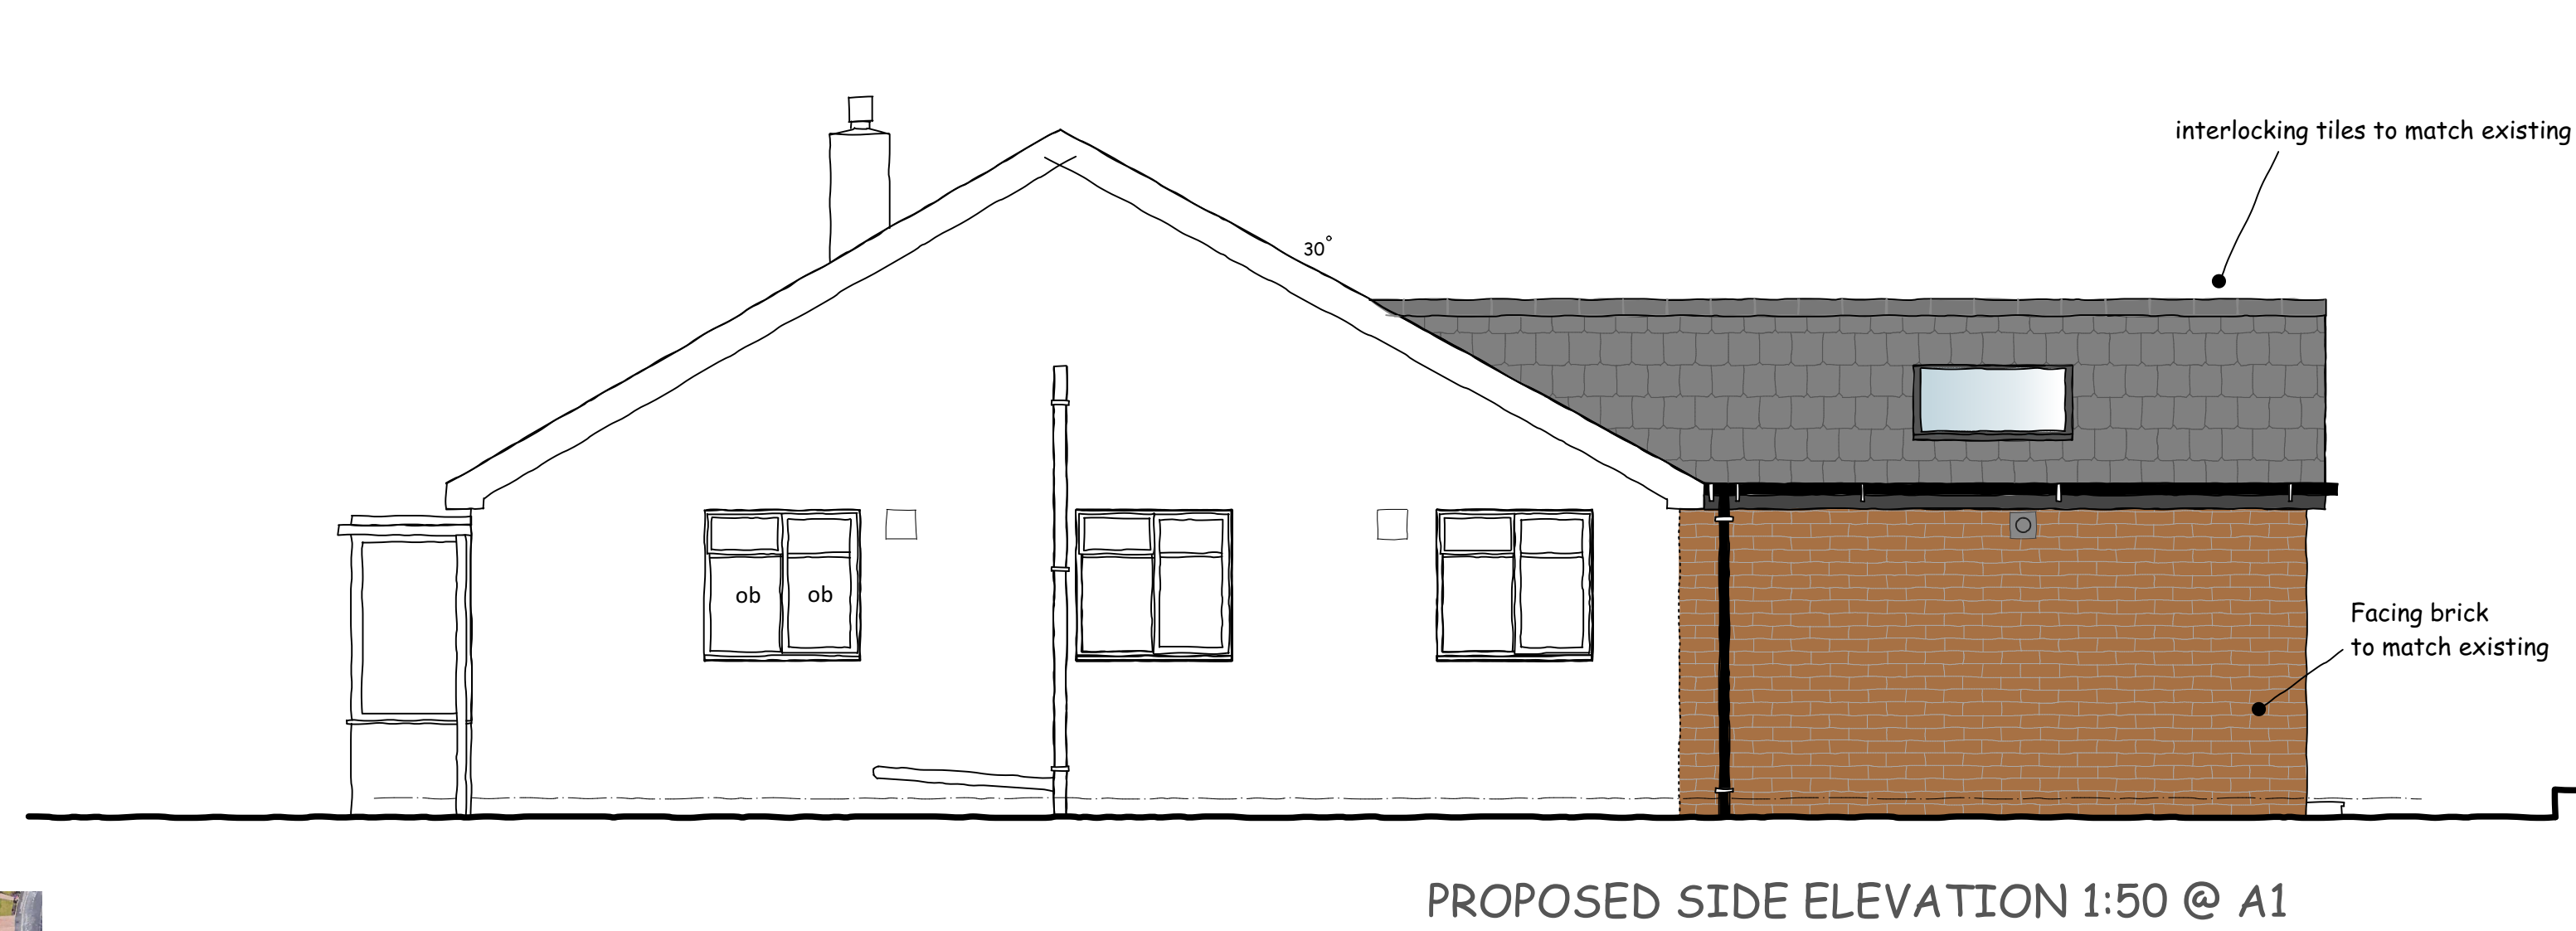

PROPOSED SIDE ELEVATION 1:50 @ A1




1:1250 LOCATION PLAN @ A1




REAR 3D VIEW




AERIAL PLAN

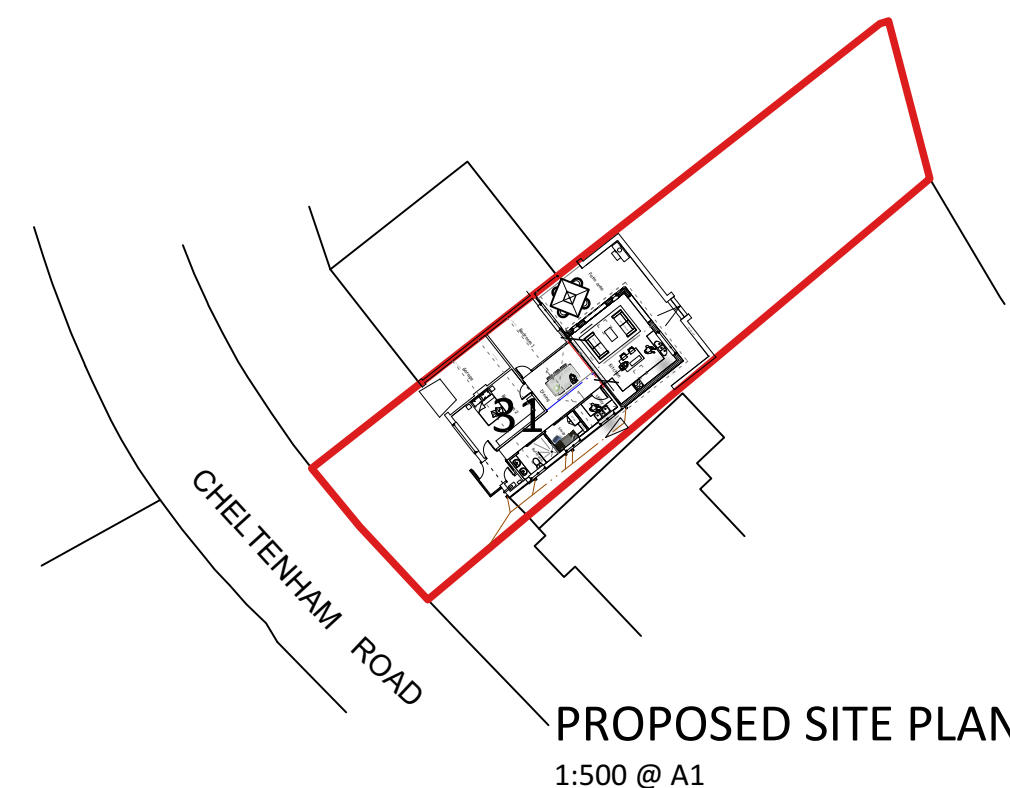

PROPOSED SITE PLAN
1:500 @ A1

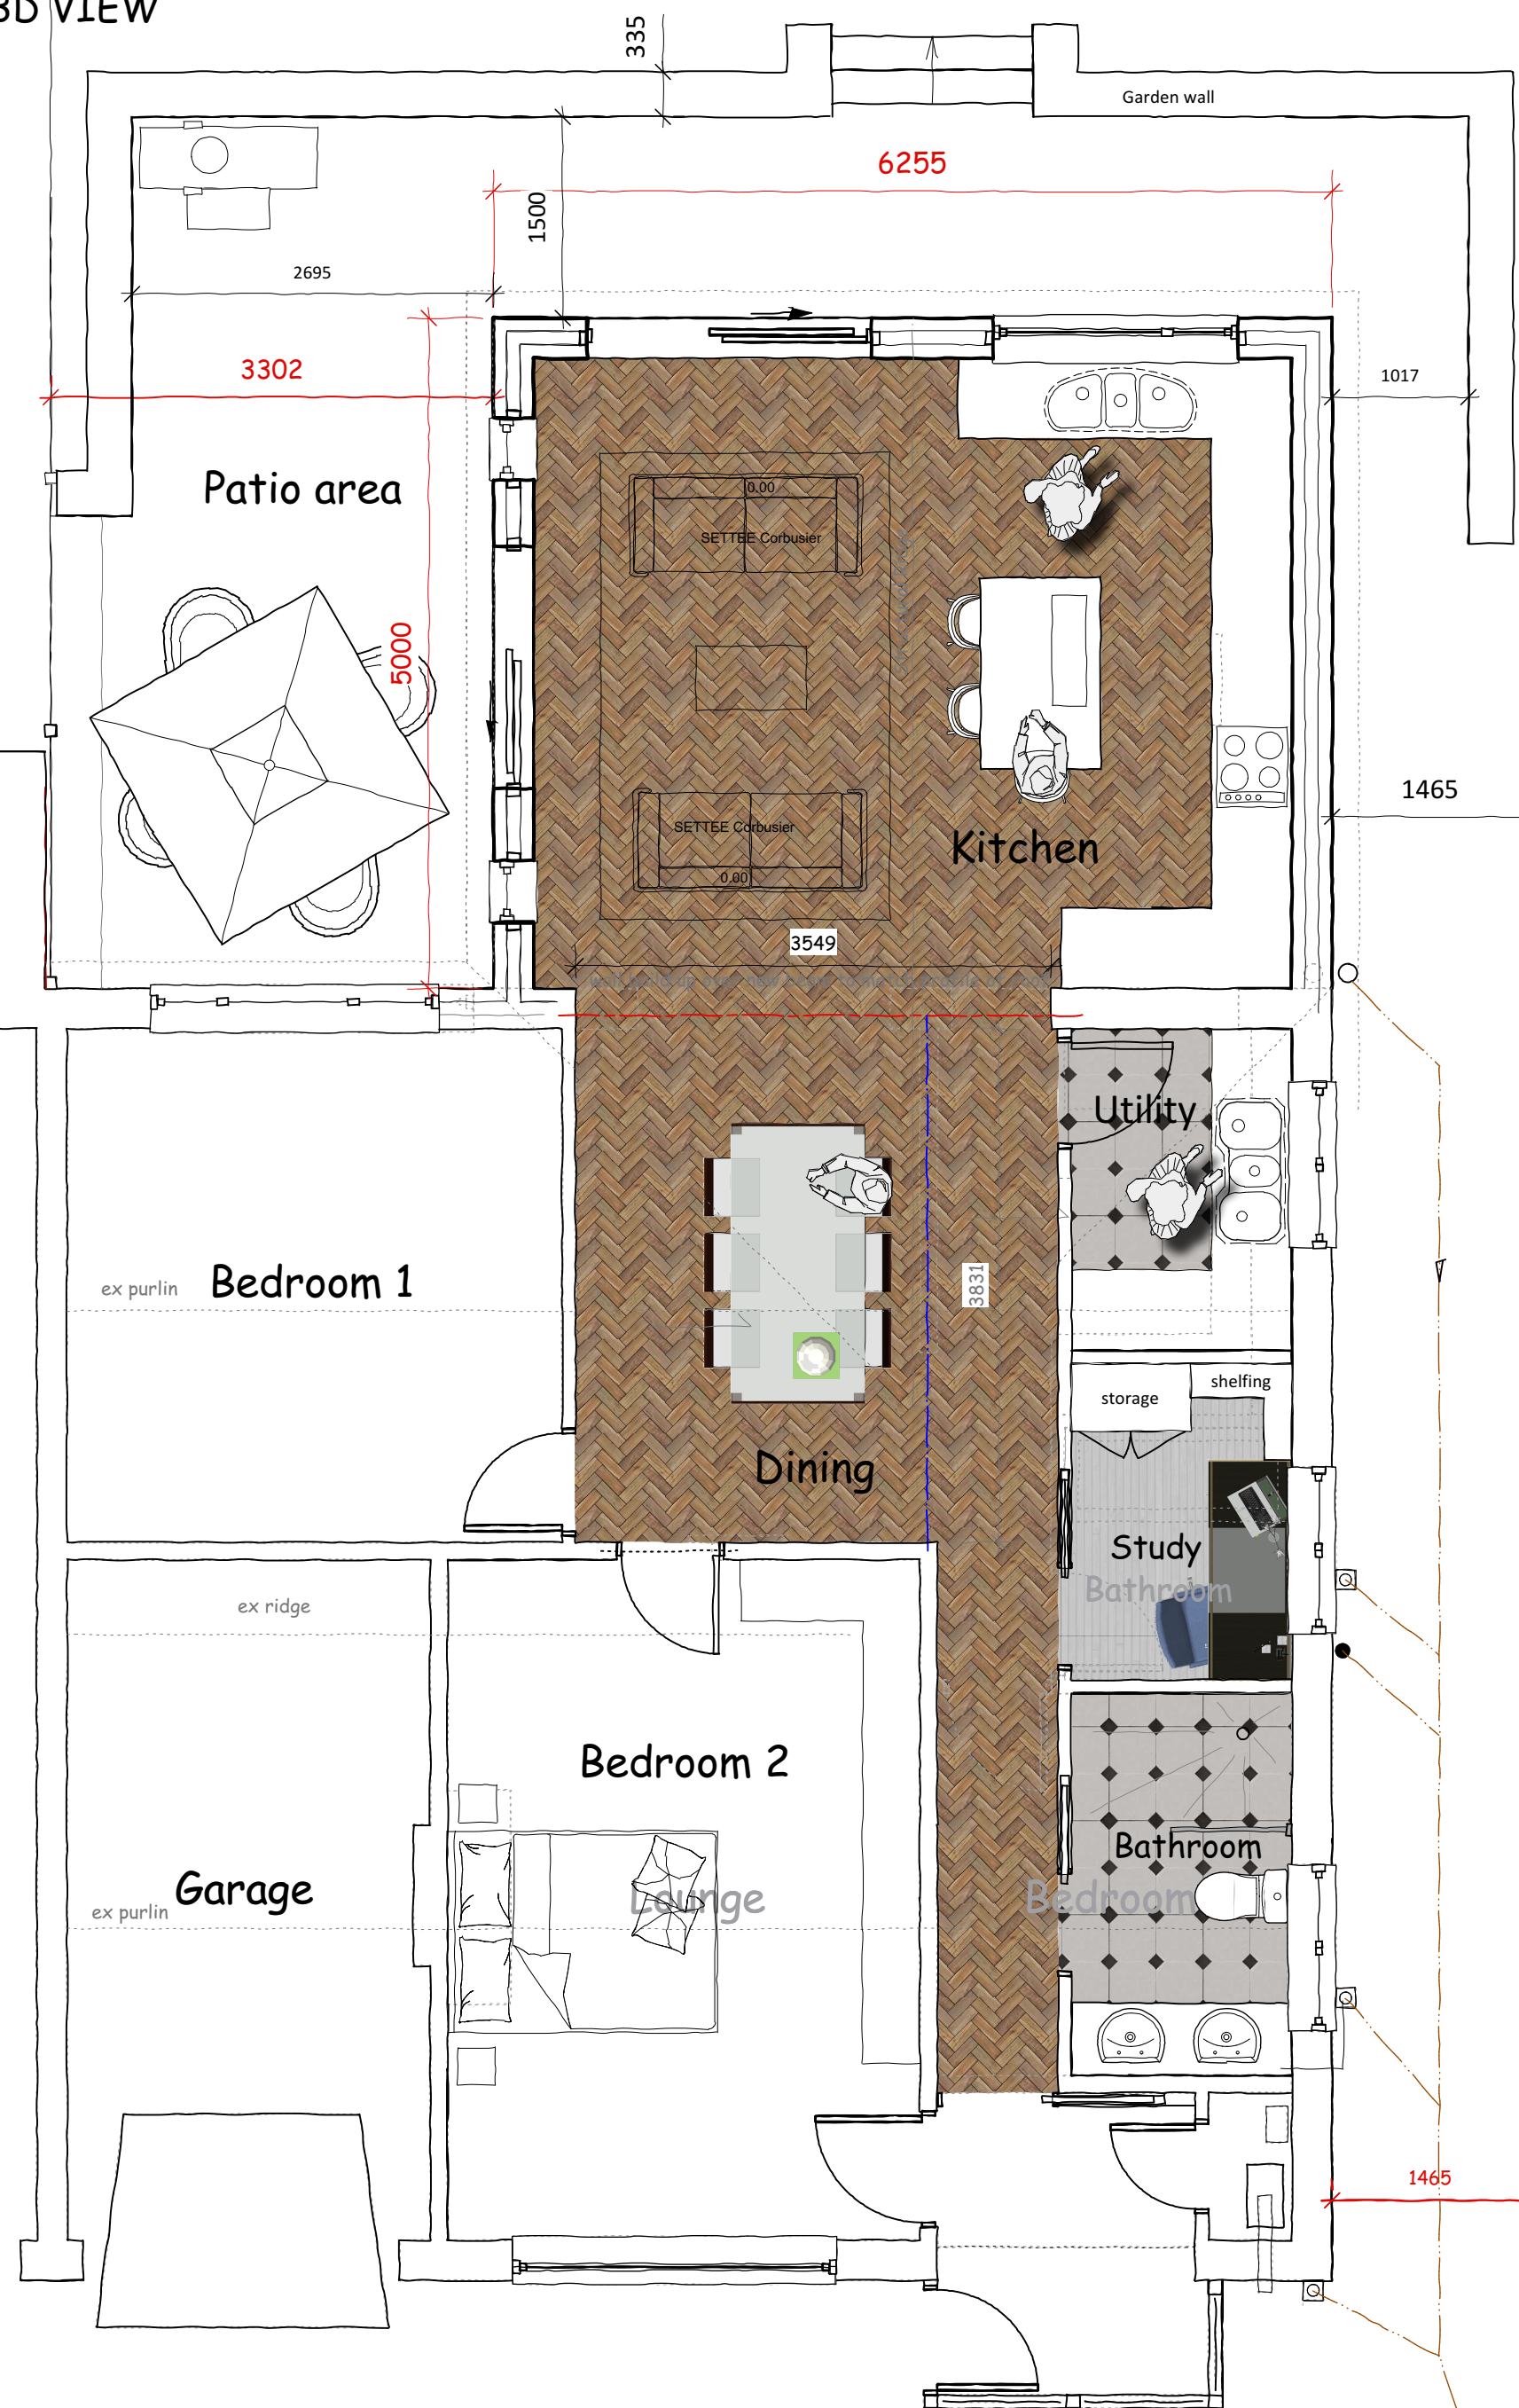


PROPOSED PLAN 1:50 @ A1

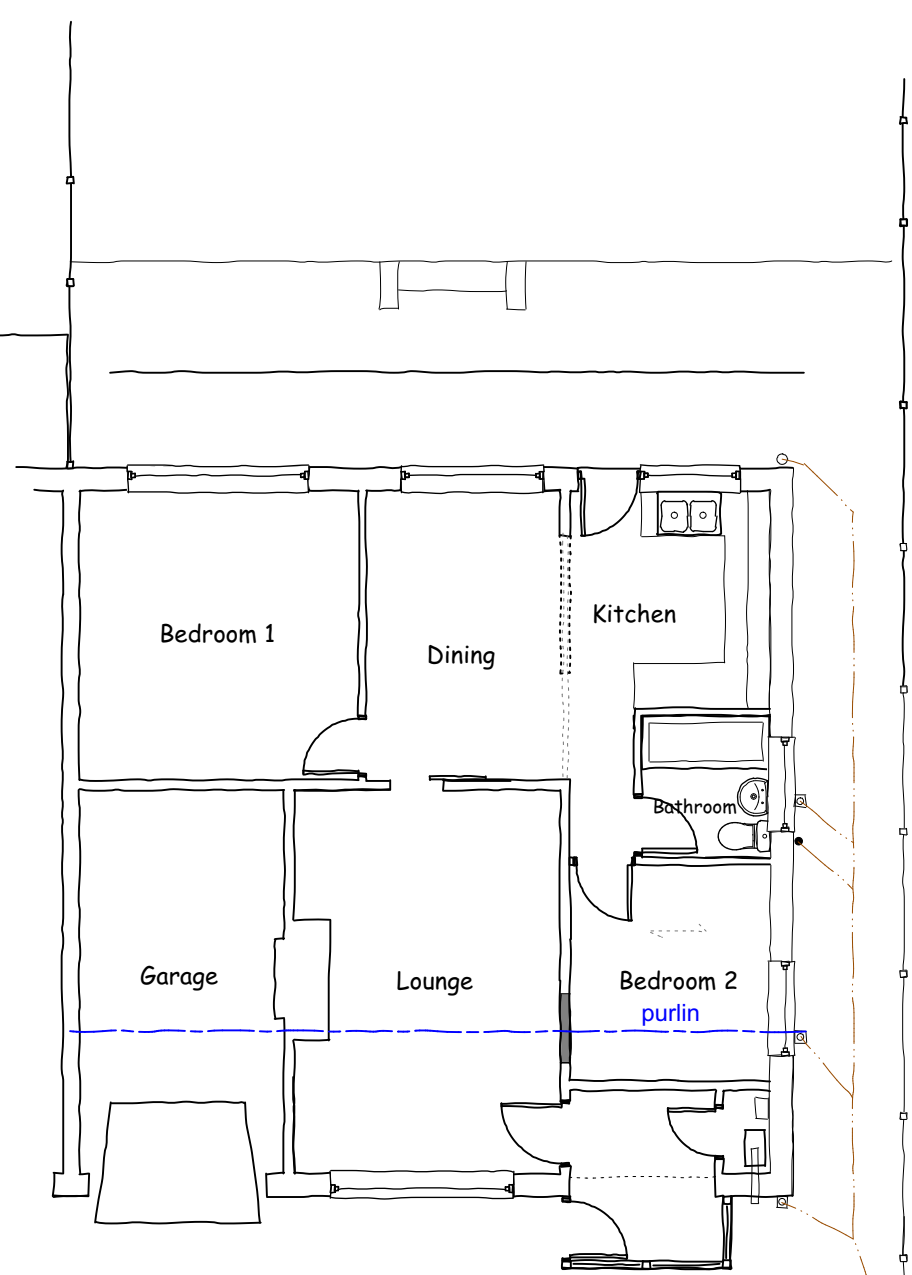

EXISTING 6F PLAN 1:50 @ A1



EXISTING FRONT ELEVATION 1:100 (unchanged) @ A1

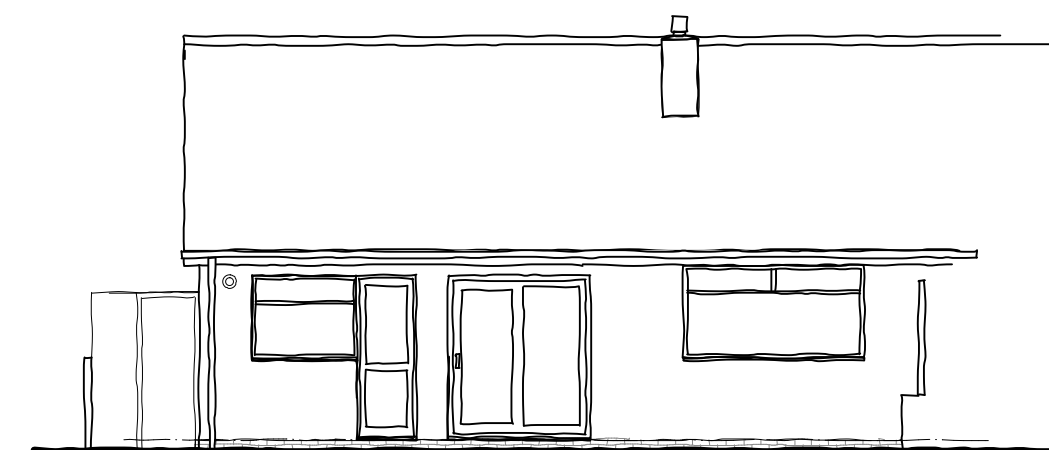


EXISTING REAR ELEVATION 1:100 @ A1



PROPOSED REAR ELEVATION 1:50 @ A1



EXISTING SIDE ELEVATION

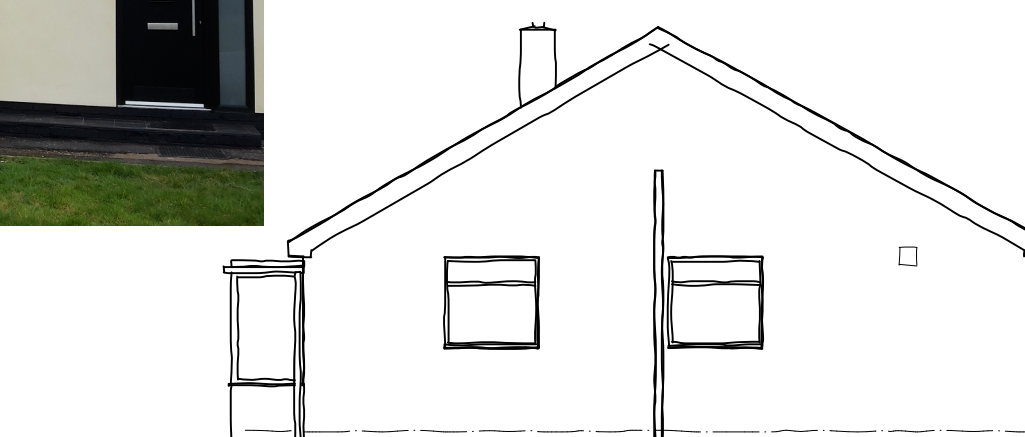

EXISTING SIDE ELEVATION 1:100 @ A1



EXISTING REAR ELEVATION 1:50 @ A1

IMPORTANT

THE CONTRACTOR WILL BE RESPONSIBLE FOR SETTING OUT THE WORK. ALL DIMENSIONS MUST BE OBTAINED FROM OR CHECKED ON SITE. FIGURED DIMENSIONS TO BE USED IN PREFERENCE TO SCALE.

REVISIONS
C. Extension O/A height reduced to 4m. 12/04/19
E. RESUBMITTED SCHEME MARCH 25 01/03/25



IW DESIGN

Architectural design • Surveying services

Tel/Fax:- 0161 - 903 - 9423
iwdesignservices@virginmedia.com

Project
31 Cheltenham Road
Middletton,
M24 1HR

Title
A1 Existing & Proposed Plans

Drawn
IAW

Scale
1:100

Date
MAR 2025

Dwg.
No. 31CR/001G