


Notes

This drawing is for **PLANNING** only, it is not to be used for any other purpose.


This drawing is to be read in conjunction with the following DLA-Architecture drawings,

KPL-DLA-L1-XX-DR-A-20000 - Unit L1 Proposed Floor Plans Ground & First
KPL-DLA-L1-XX-DR-A-20002 - Unit L1 Proposed Roof Plan
KPL-DLA-L1-XX-DR-A-20010 - Unit L1 Proposed Elevations and Section
KPL-DLA-LS-XX-DR-A-90000 - Location Plan
KPL-DLA-LS-XX-DR-A-90001 - Existing Site Plan
KPL-DLA-LS-XX-DR-A-90002 - Site Plan


External Materials Schedule	
Ref	Material description
1	Built up metal profiled cladding panel with 32mm profile sheet laid horizontally wide rib out finish Colourcoat Prisma colour Metallic Silver RAL 9006
2	Built up metal profiled cladding panel with 32mm profile sheet laid vertically narrow rib out finish Colorcoat Prisma colour Sargasso RAL 5003
3	Built up metal profiled insulated cladding with 50mm half round panels vertically laid colour Merlin Grey BS18B25
4	Built up metal profiled insulated cladding 40mm deep, 300mm microrib panels horizontally laid with pre-fabricated external corner panels. Colorcoat Prisma colour Metallic Silver RAL 9006
5	Powder coated aluminium framed curtain walling colour BS18B25 Merlin Grey with double glazed units argon filled 'low e' clear inner pane with look-a-like panels and integral door where
6	Office windows powder coated aluminium framed double glazed fixed lights argon filled cavity 'low e' clear inner pane with graphite grey look-a-like panels, in front of structural columns. colour Merlin Grey BS18B25
7	Insulated vertical rise sectional level access doors colour Merlin Grey BS18B25
8	Powder coated steel external doorsets to warehouse colour Merlin Grey BS18B25
9	PCC retaining / dock wall
10	Dock leveller to specialist sub-contractors detail design

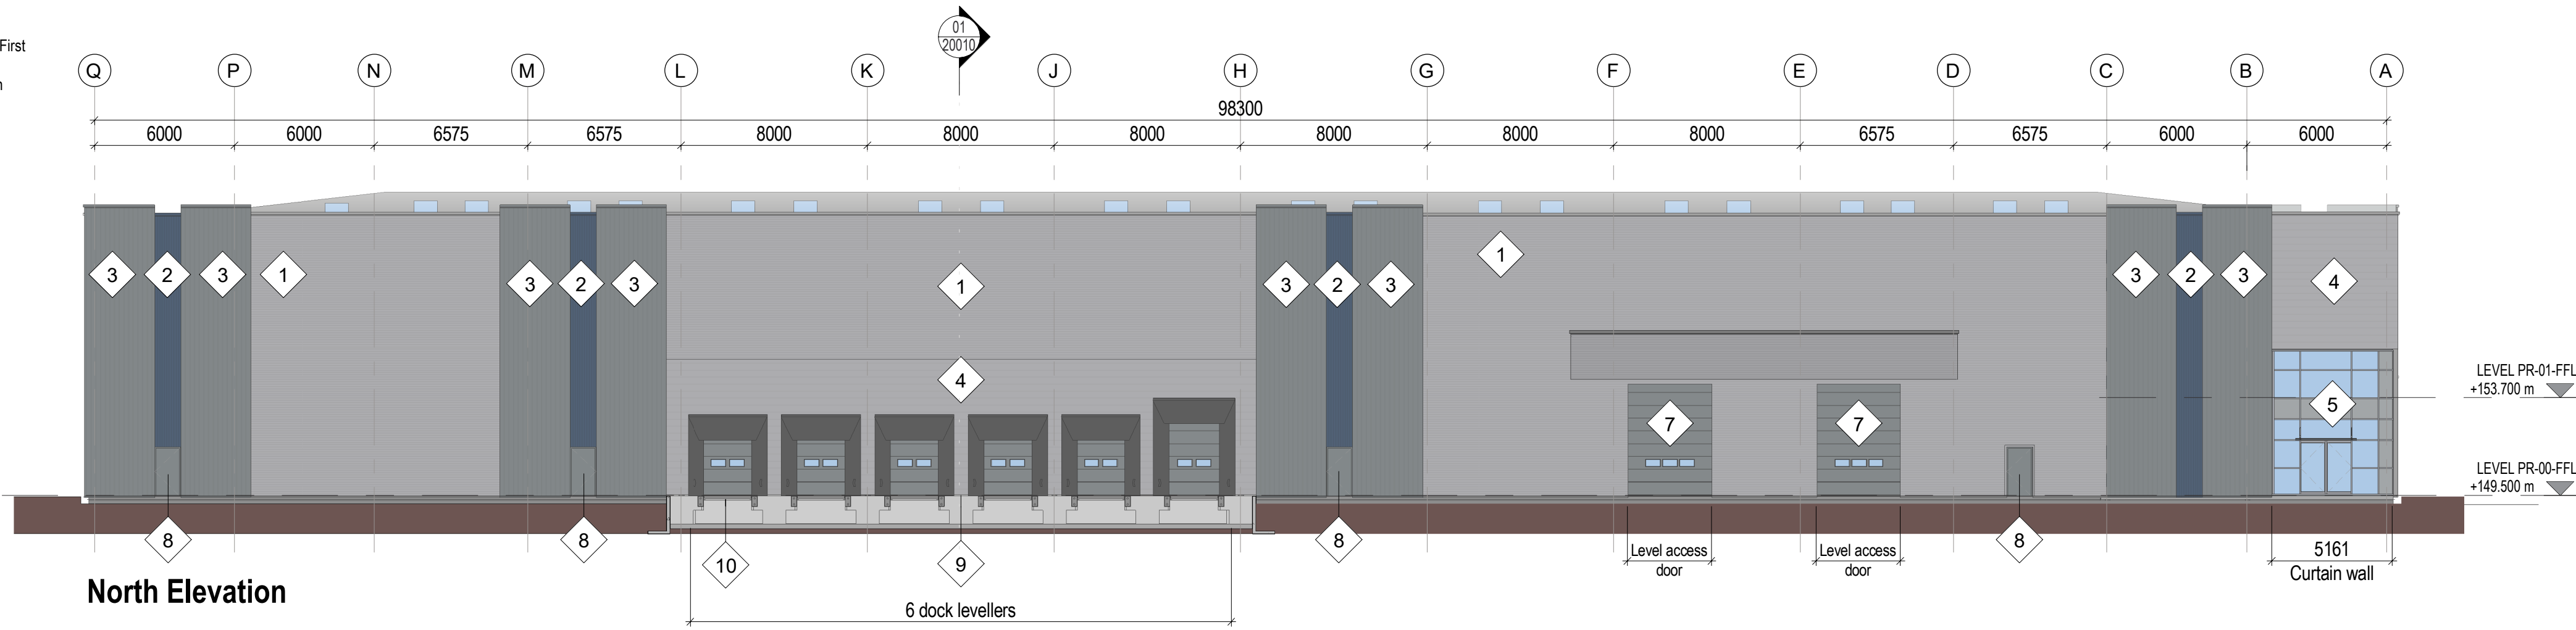


North Elevation

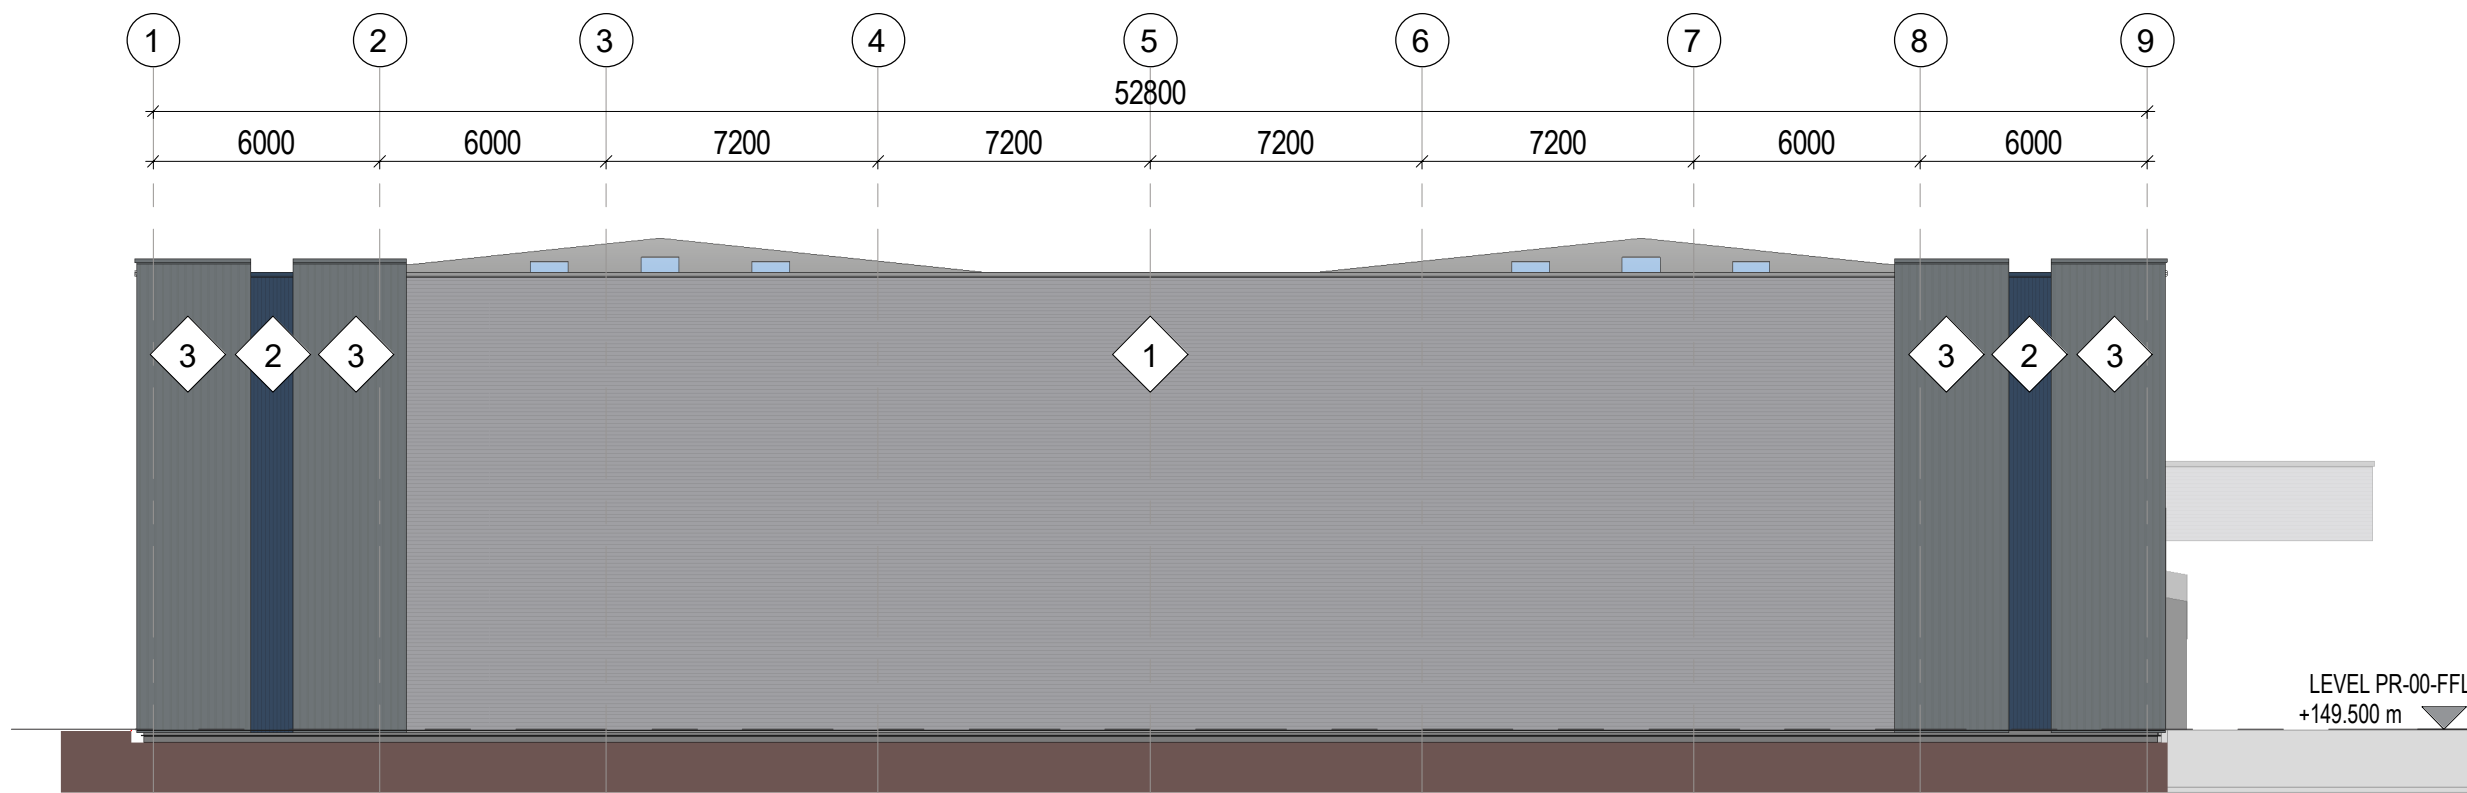


East Elevation

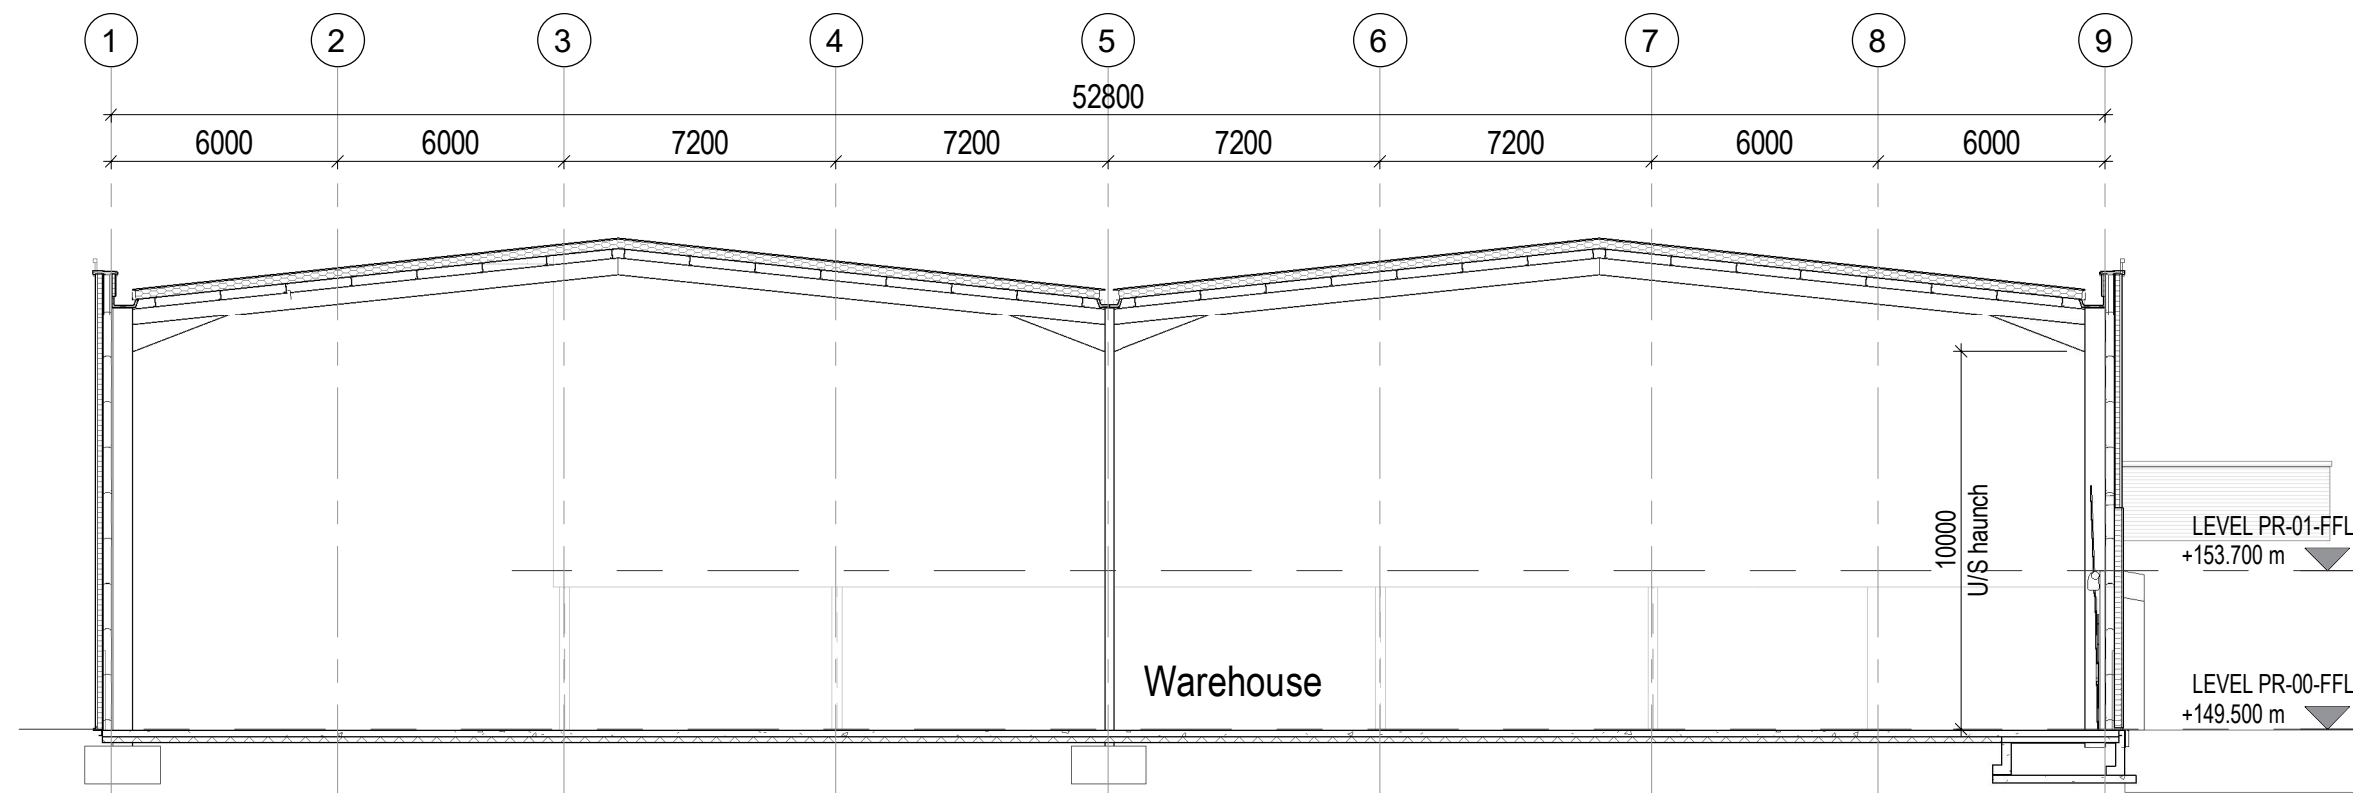

Section 01

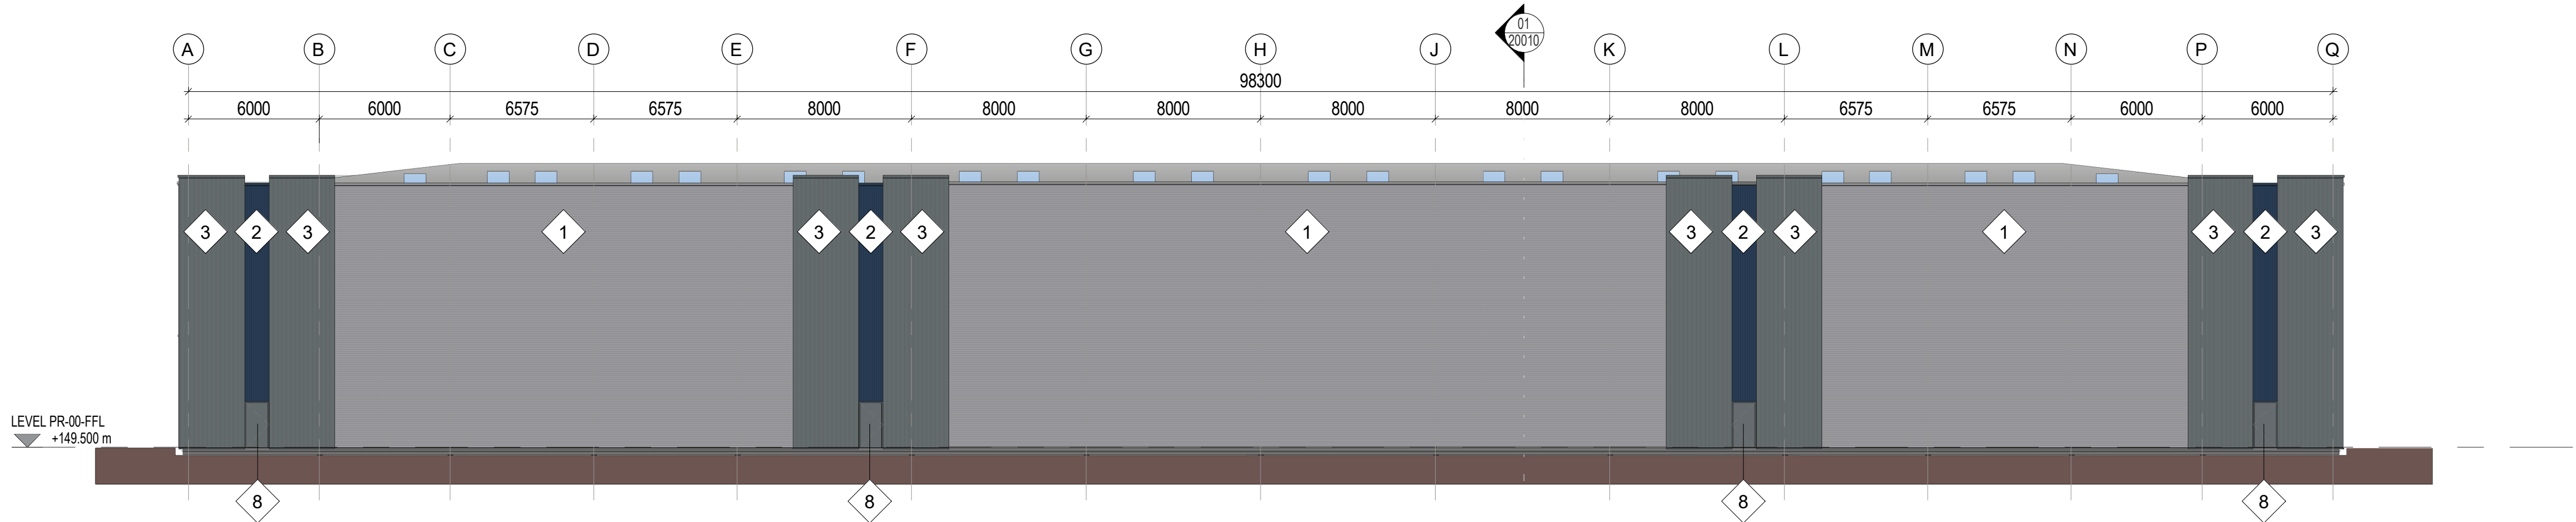

South Elevation

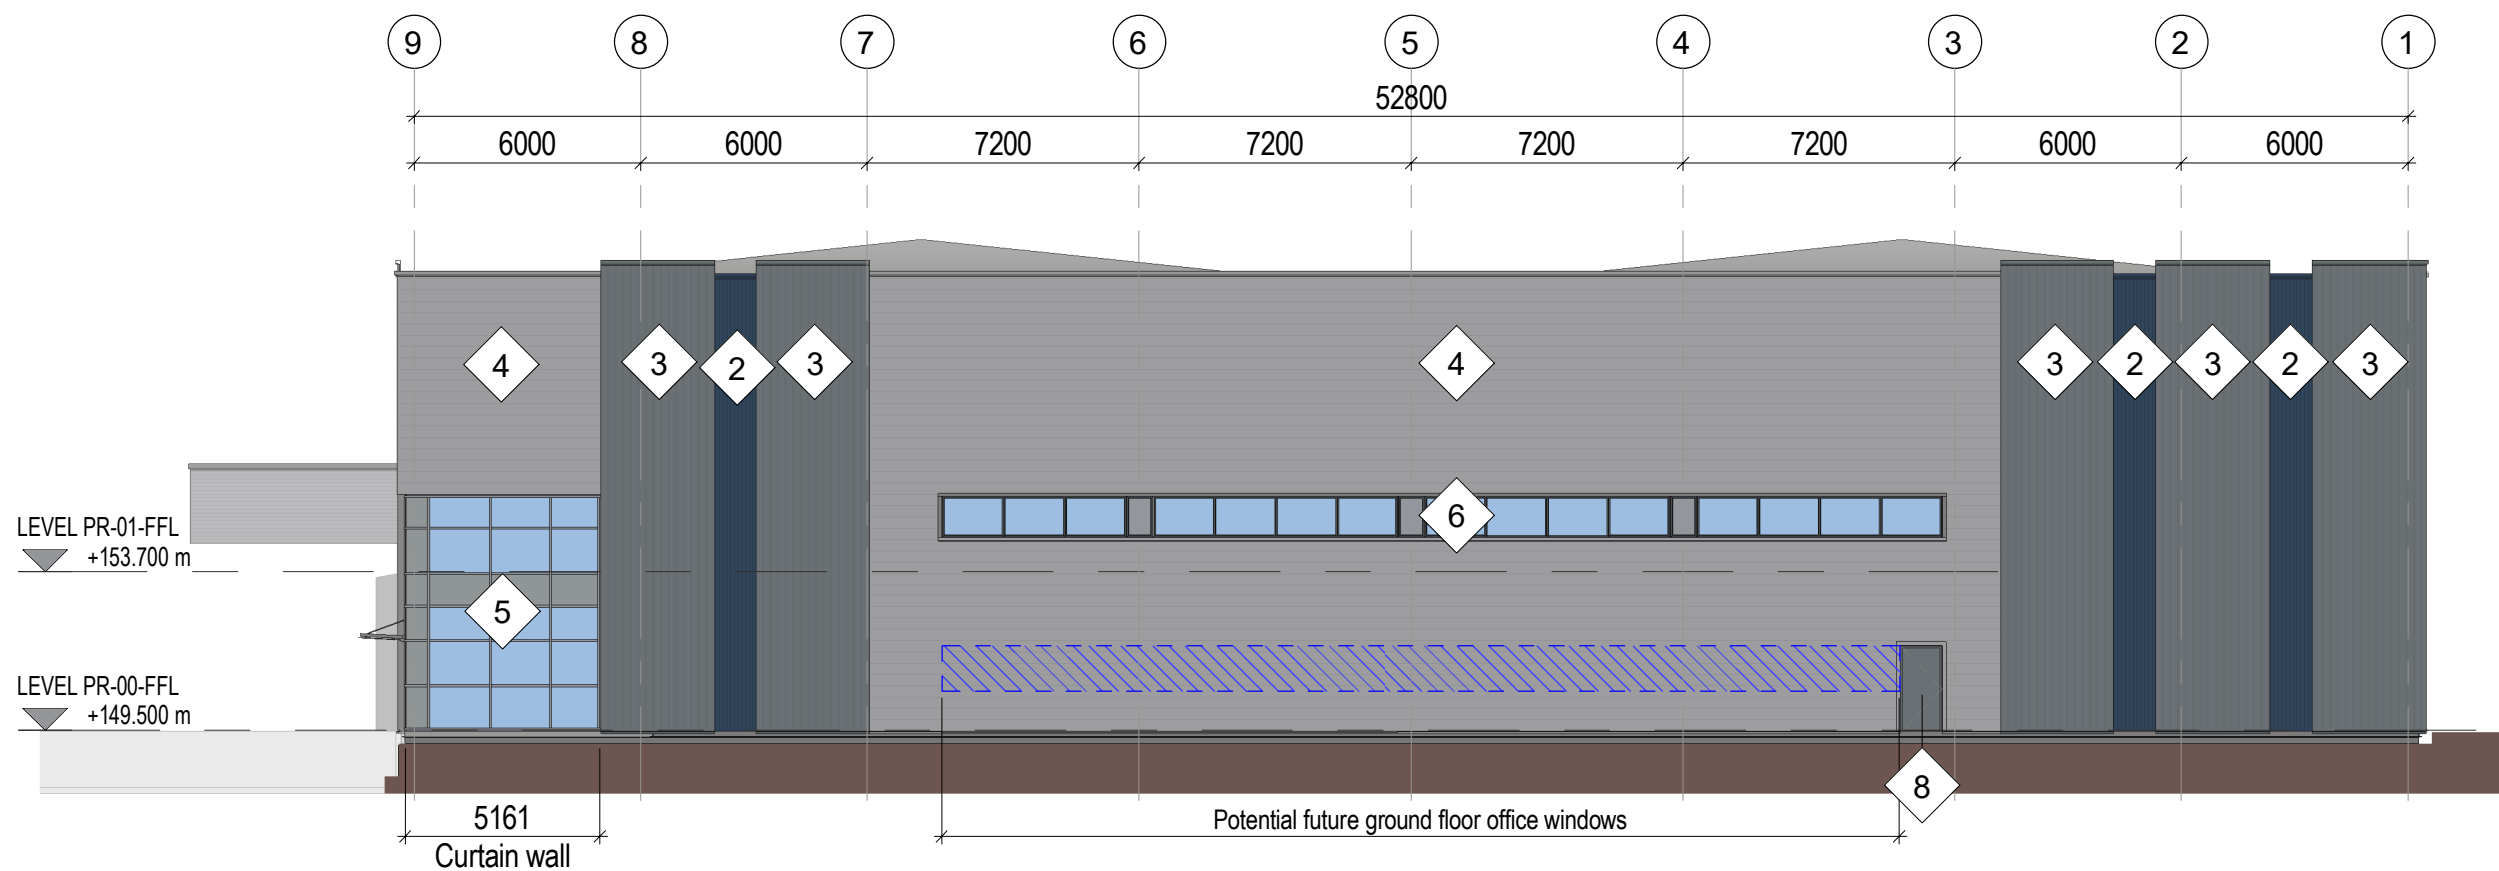

West Elevation



INFORMATION CONTAINED IN THIS DRAWING IS THE SOLE COPYRIGHT OF DLA ARCHITECTURE LTD AND IS NOT TO BE REPRODUCED WITHOUT PERMISSION

DO NOT SCALE, REFER TO FIGURED DIMENSIONS ONLY

REVISIONS

P01	ISSUED FOR COMMENT	20/03/23 CF
P02	ISSUED FOR COMMENT	29/03/23 CF
P03	REVISED TO ACCOMMODATE BWB LATEST DITCH DIVERSION PROPOSAL. COMPOSITE CLADDING REVISED TO BUILT UP 300MM MICRORIB PANELS, WINDOWS AND CURTAIN WALLING ADJUSTED TO SUIT SIZES. ISSUED FOR PLANNING	23/08/23 CF



6 East Parade | Leeds | LS1 2AD
0113 887 3100
www.dla-architecture.co.uk

PROJECT
KINGSWAY BUSINESS PARK,
ROCHDALE, PLOT L

TITLE
**UNIT L1 PROPOSED ELEVATIONS
AND SECTION**

SCALE
1 : 200 @ A1

DATE
03/03/2023

DLA REF
2022-147

DRAWN
CF

REVIEWED
BLG

PROJECT
KPL

ORIGIN'R
DLA

ZONE
L1

LEVEL
XX

TYPE
DR

ROLE
A

NUMBER
20010

STATUS
PLANNING

REVISION
P03