


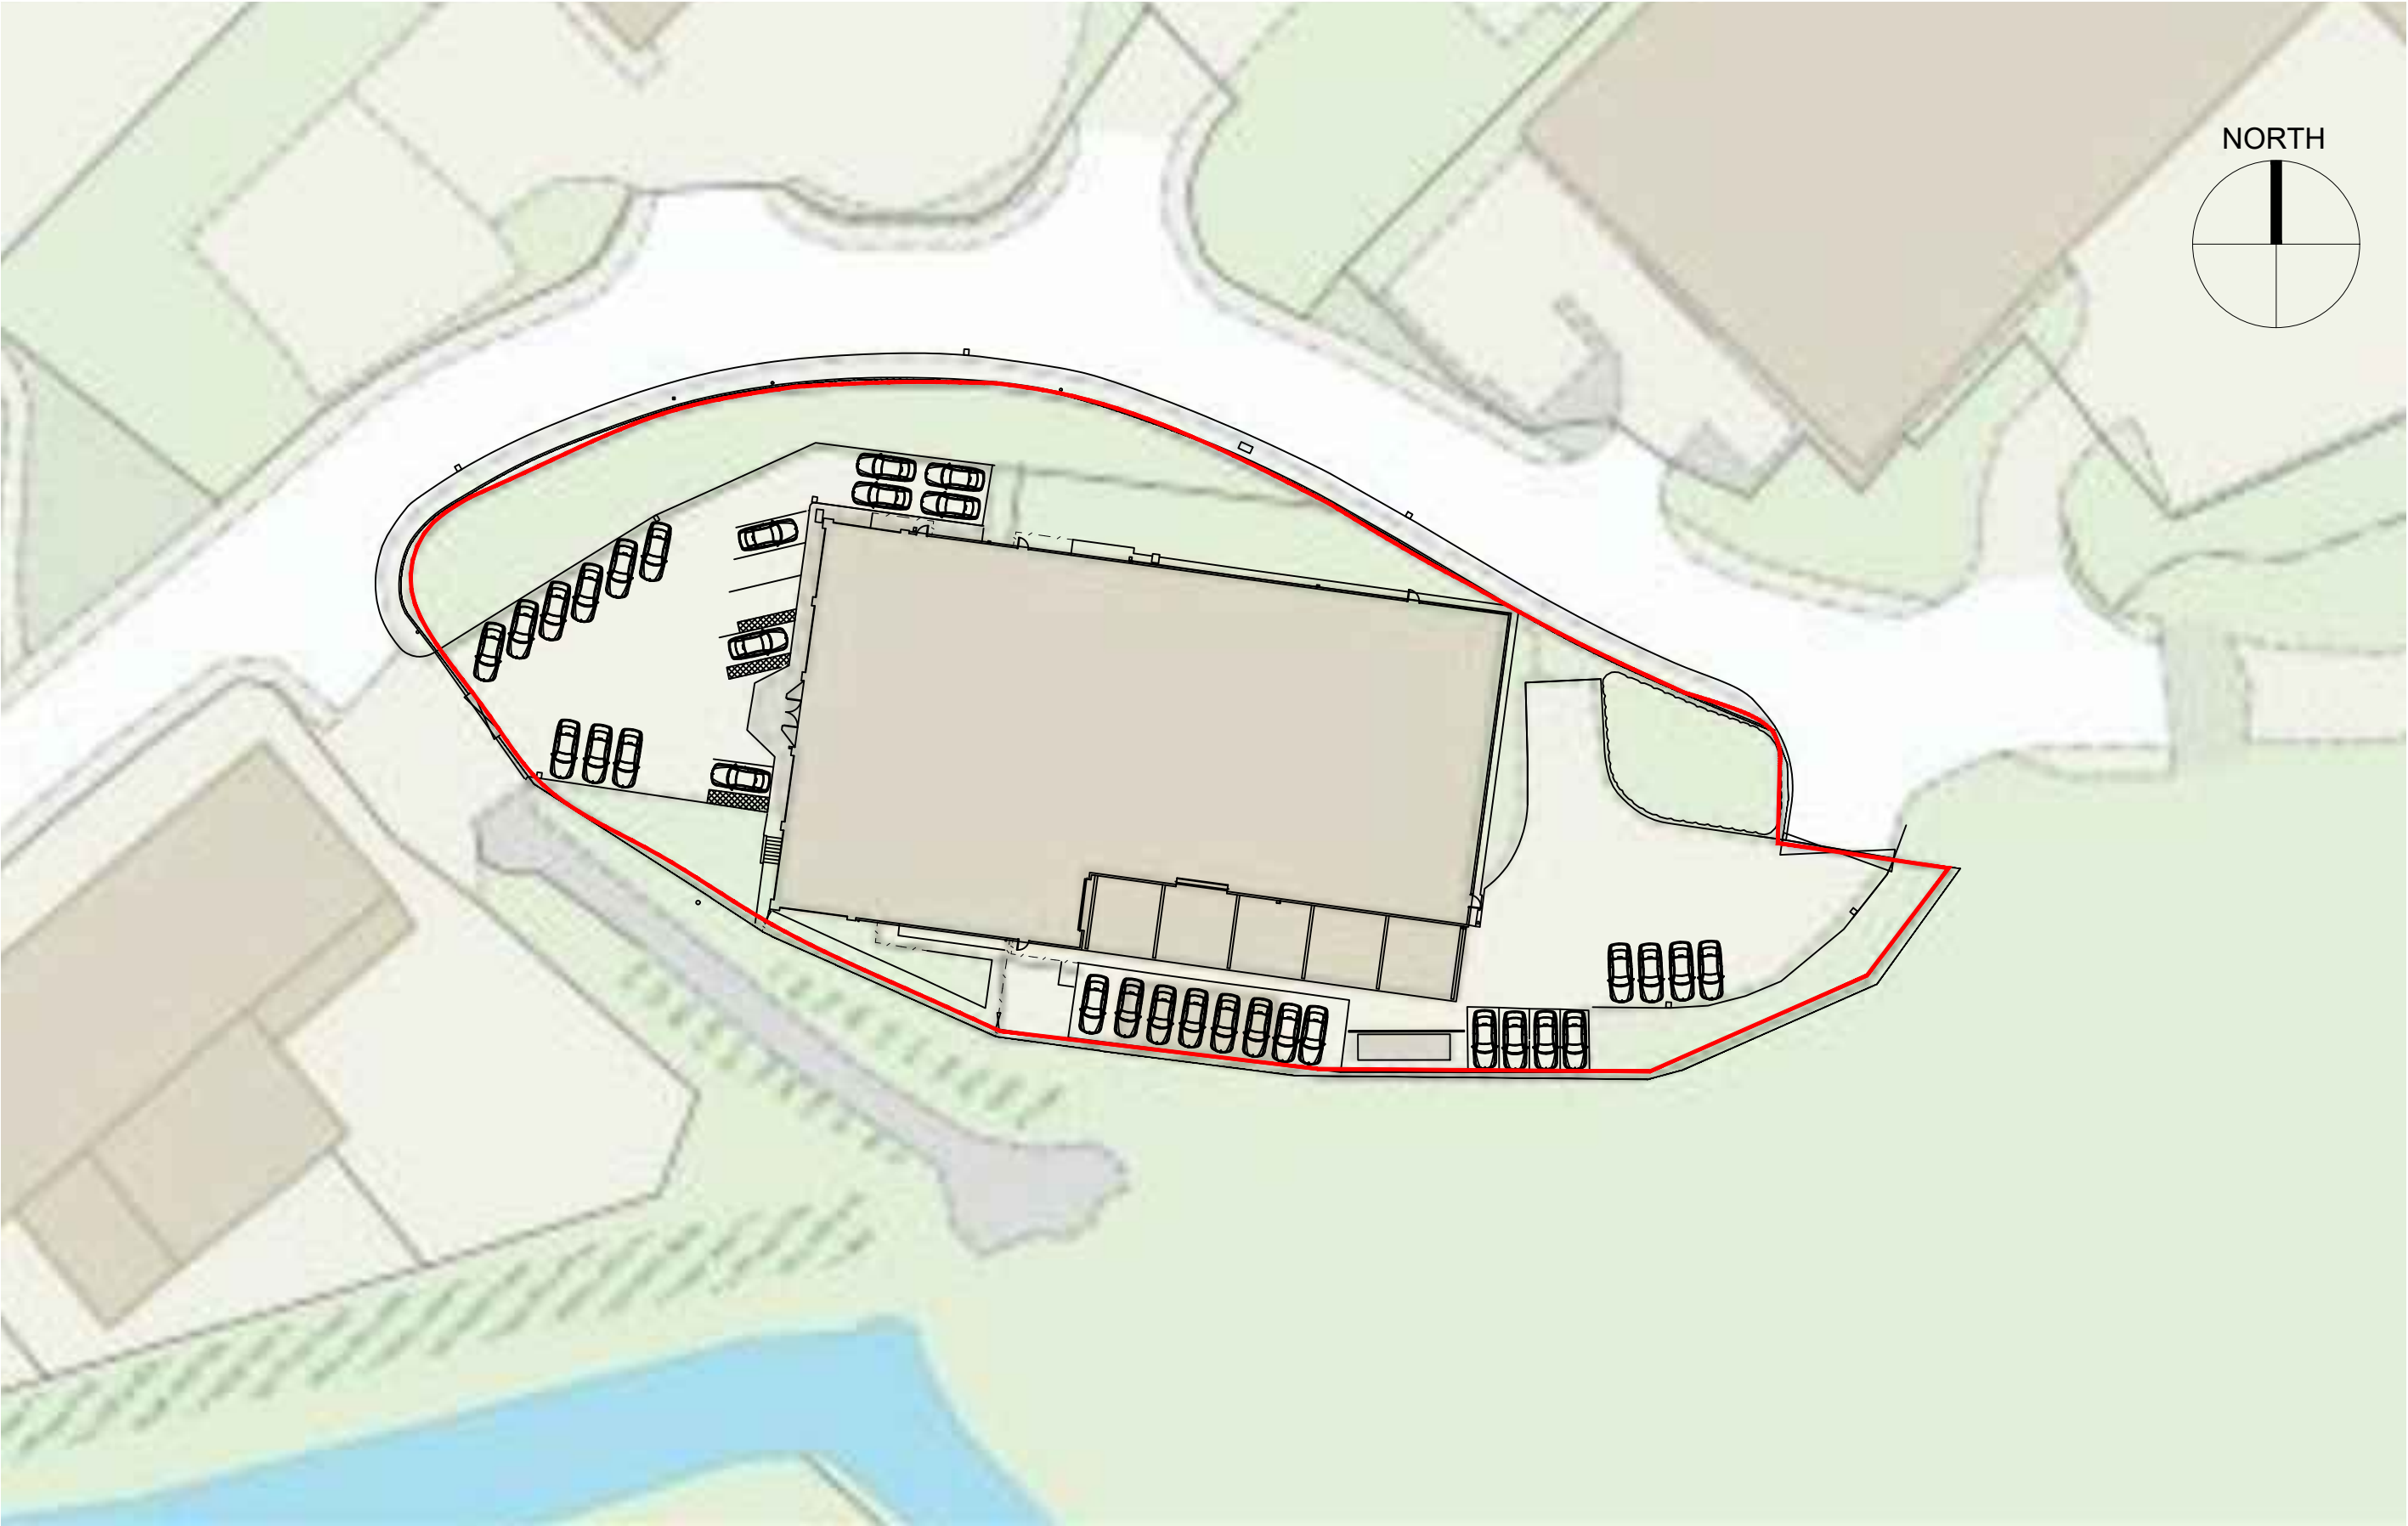

PROPOSED BLOCK PLAN
scale 1-500

A	02/12/24	extended surfaced car park omitted
rev:	date:	description