
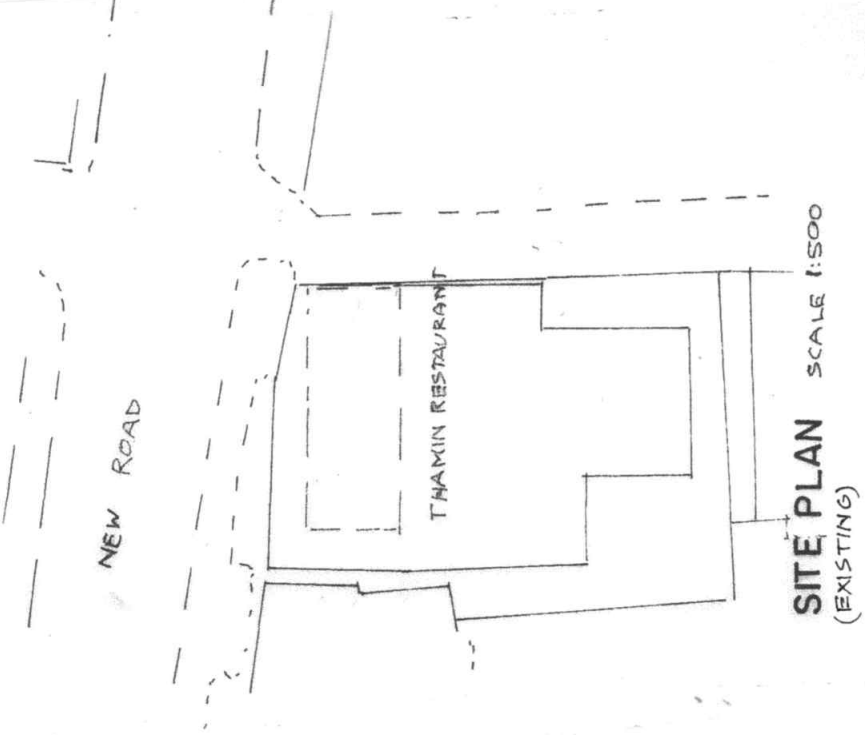
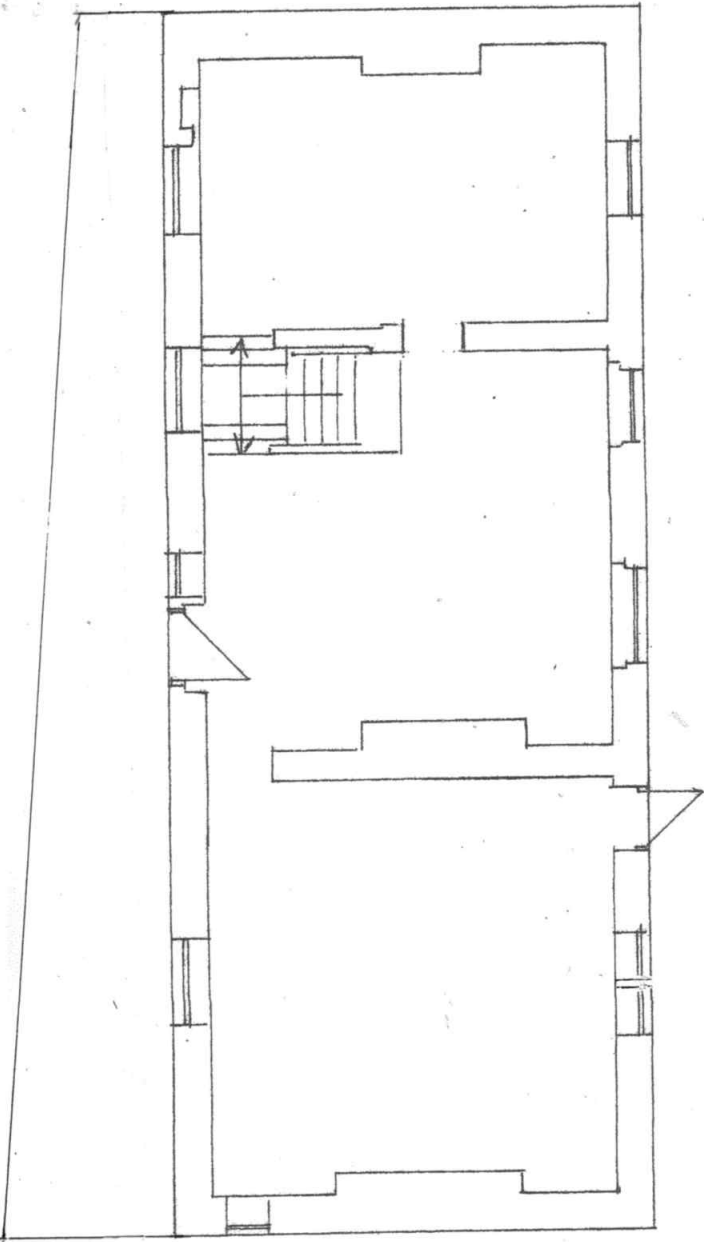


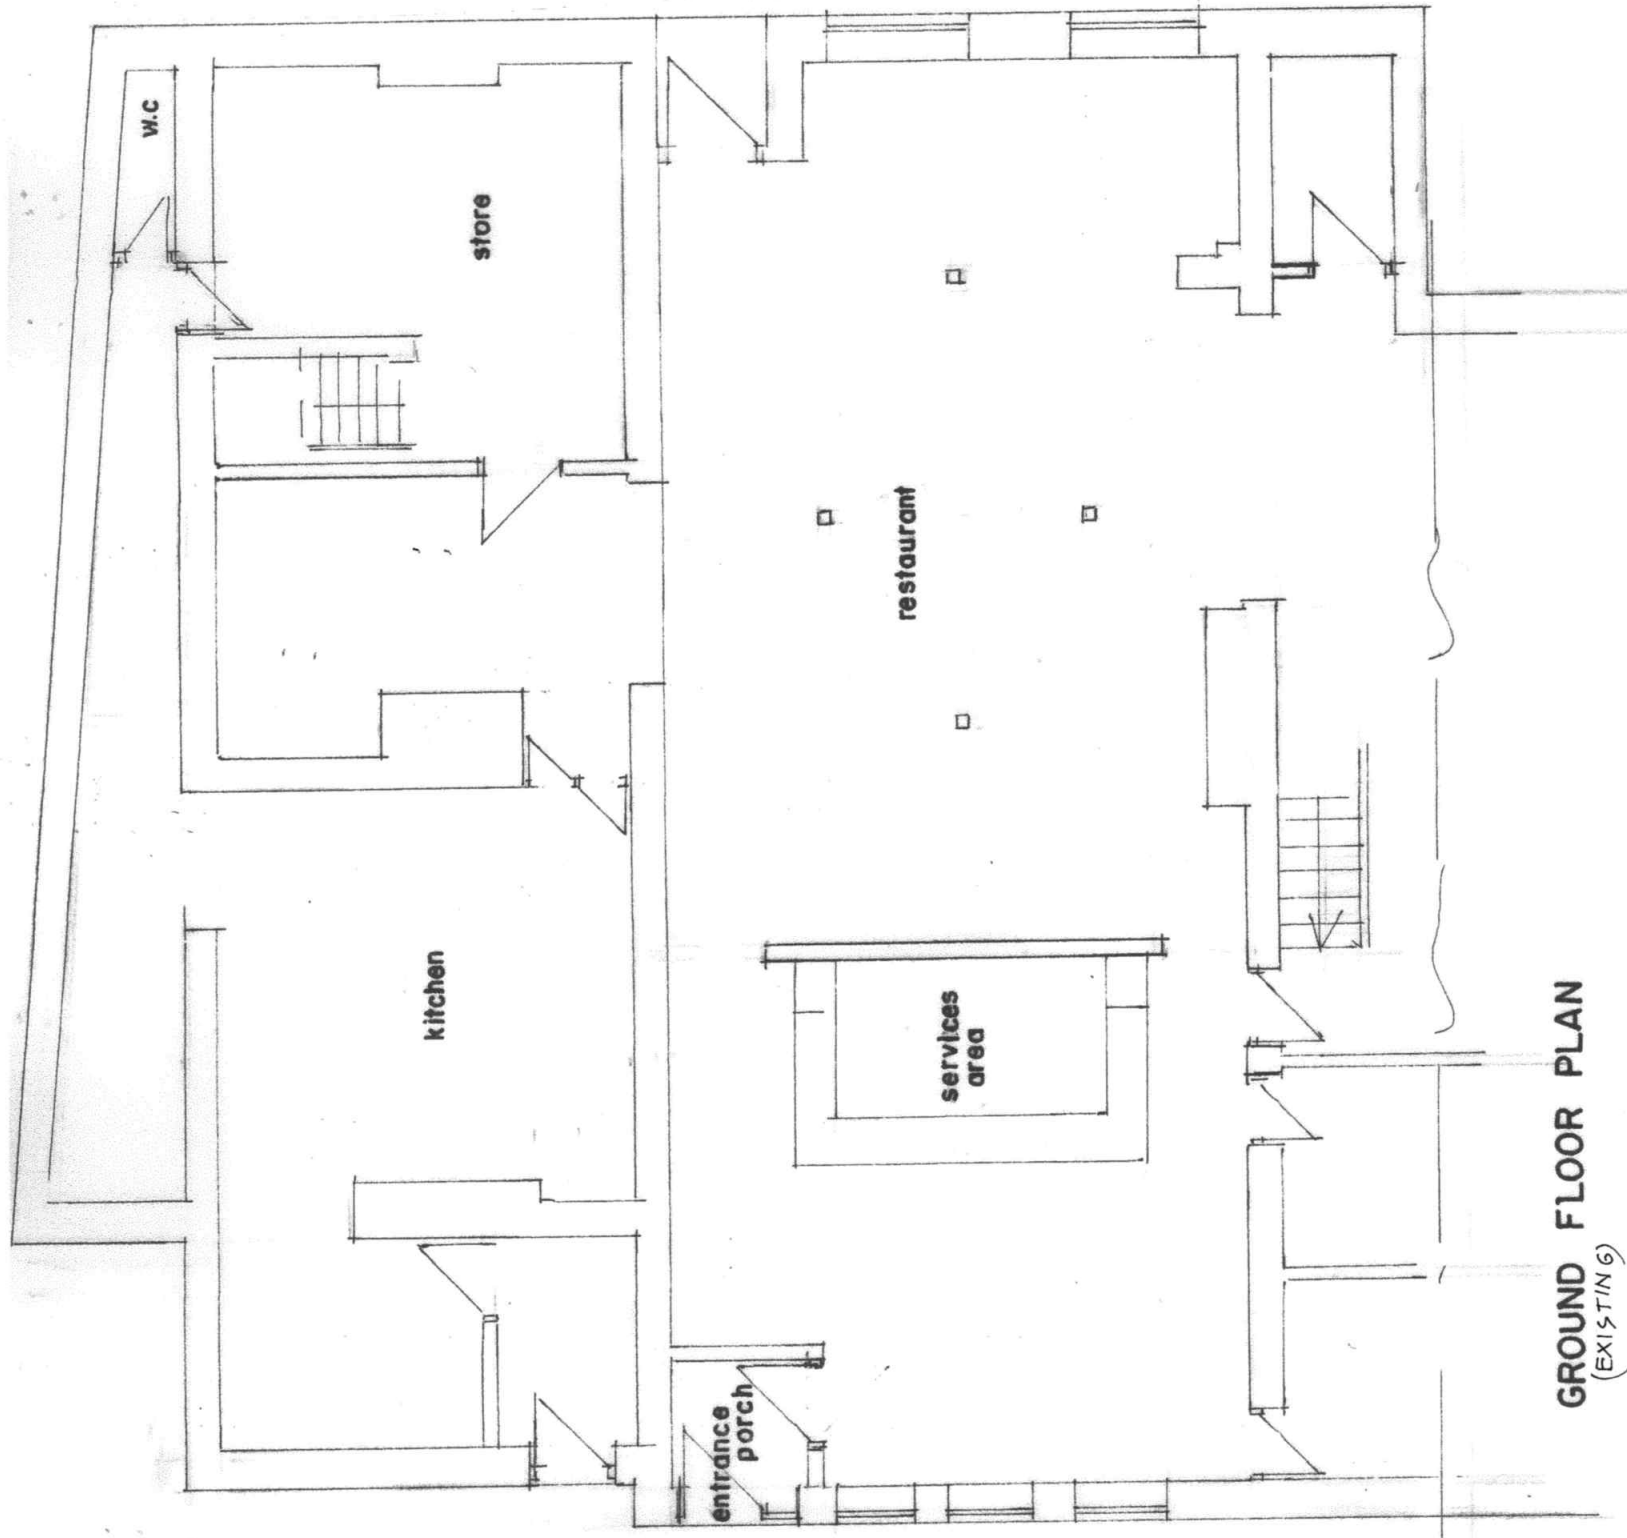

BUILDING DESIGN SERVICES		PROPOSED CHANGE OF USE AT FIRST FLOOR FROM STORAGE SPACE INTO SELF- CONTAINED FLAT AT THAMIN RESTAURANT NEW ROAD LITTLEBOROUGH OL15 8PL	42167/1
M. FAROOQ			
418 Bury Road Rochdale OL11 5EU. Tel: 01706 712231 Mob: 07967605763			
For: Mr. ABDUL KAMAL		Scale 1:100	
Plan			