
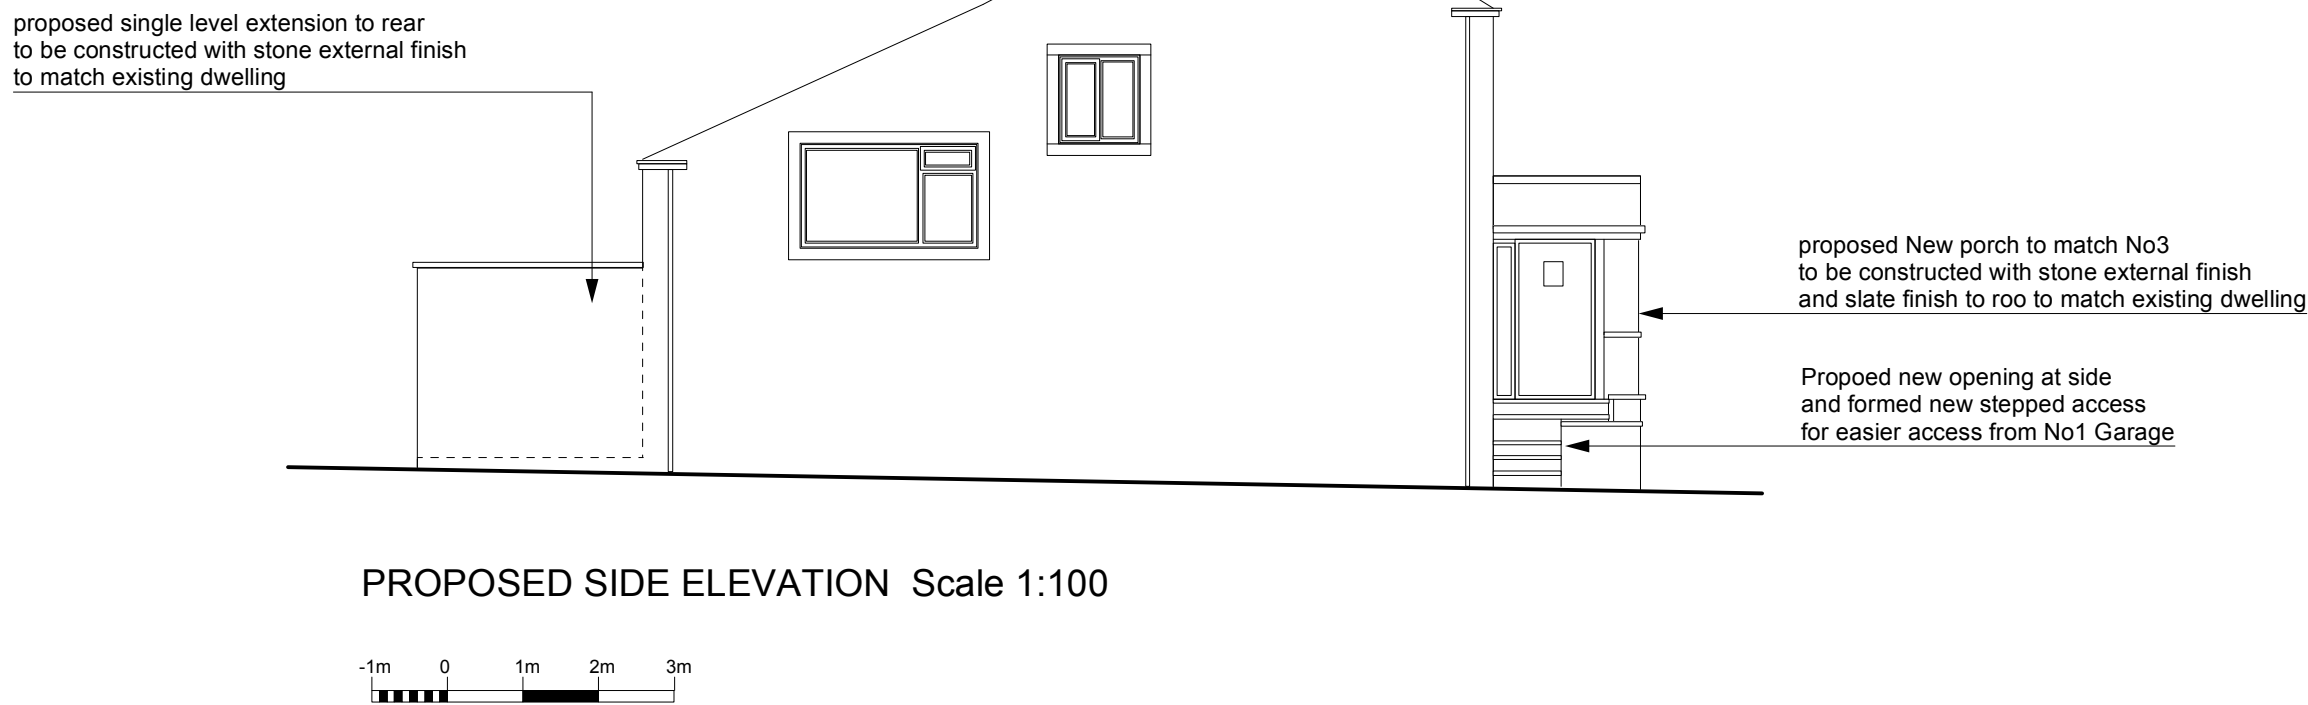
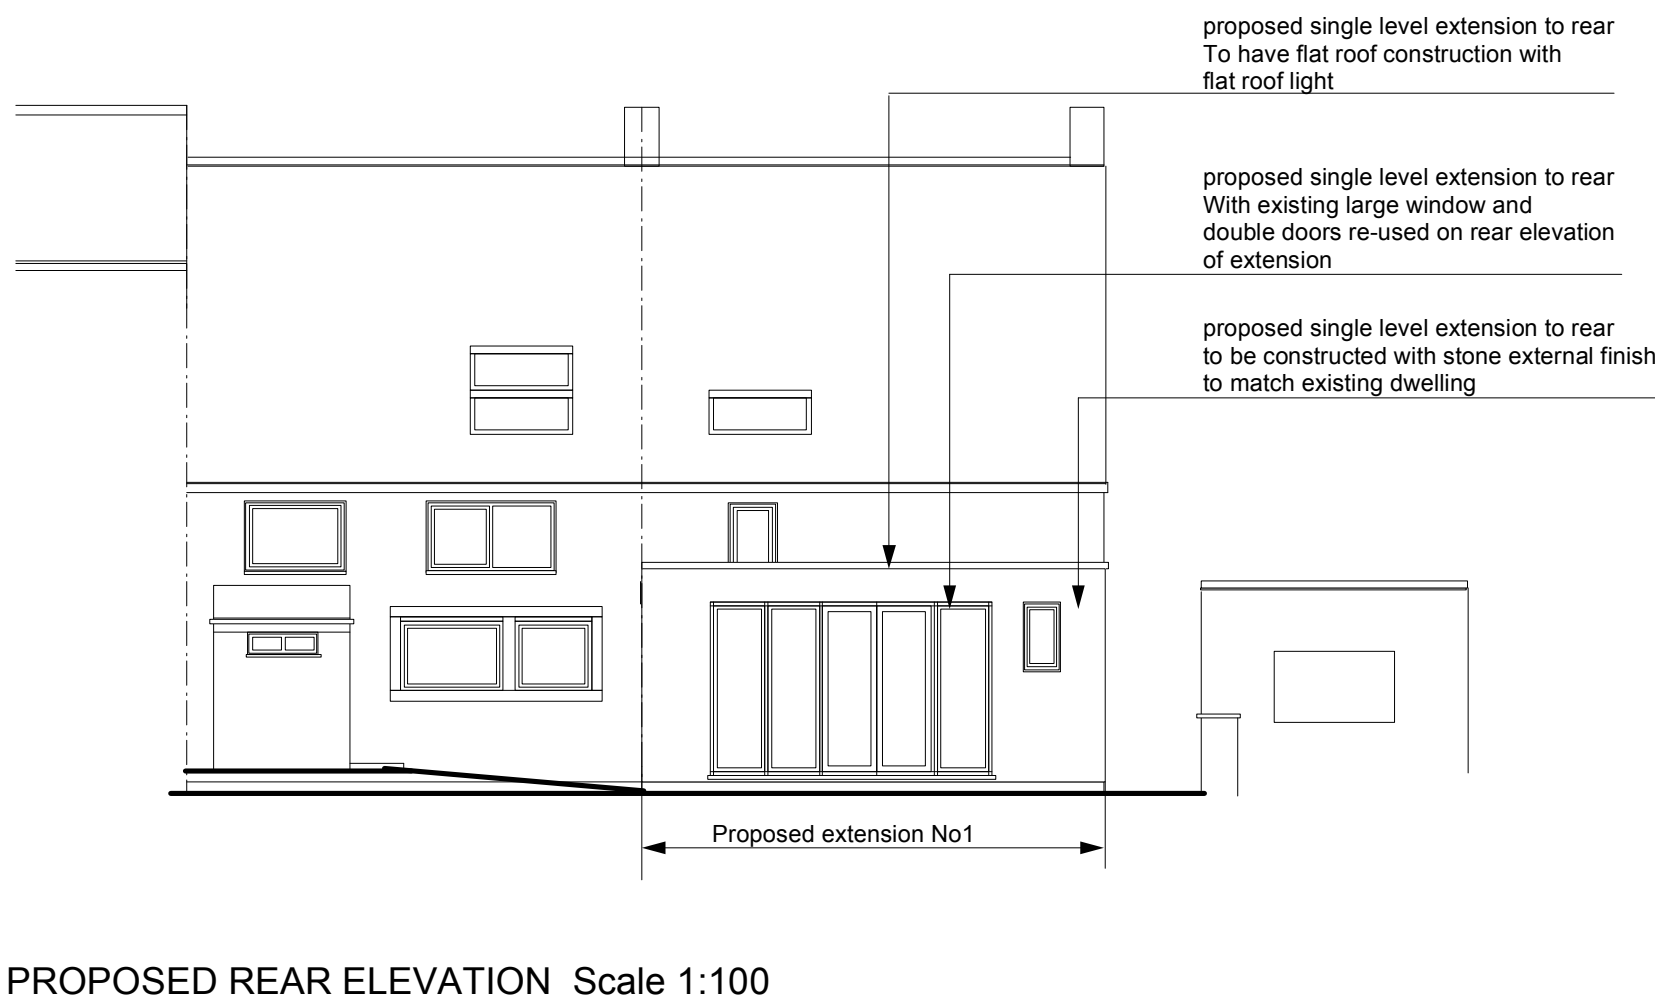
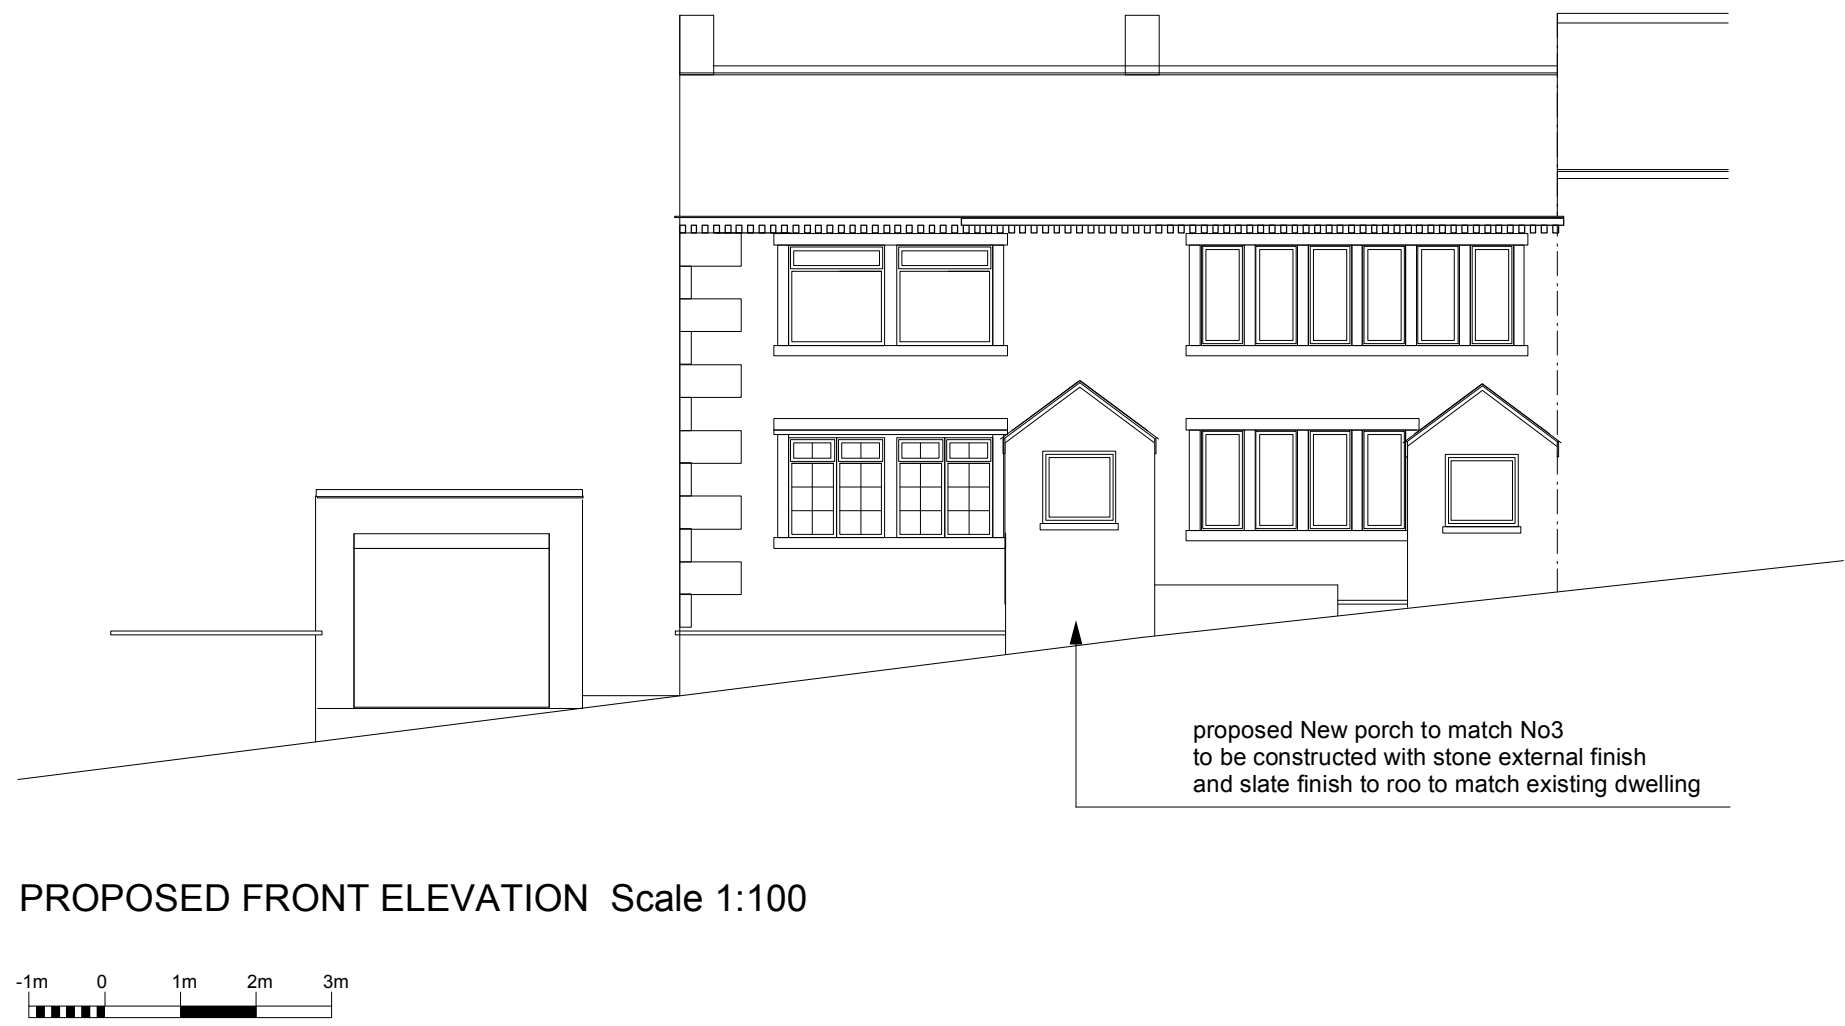
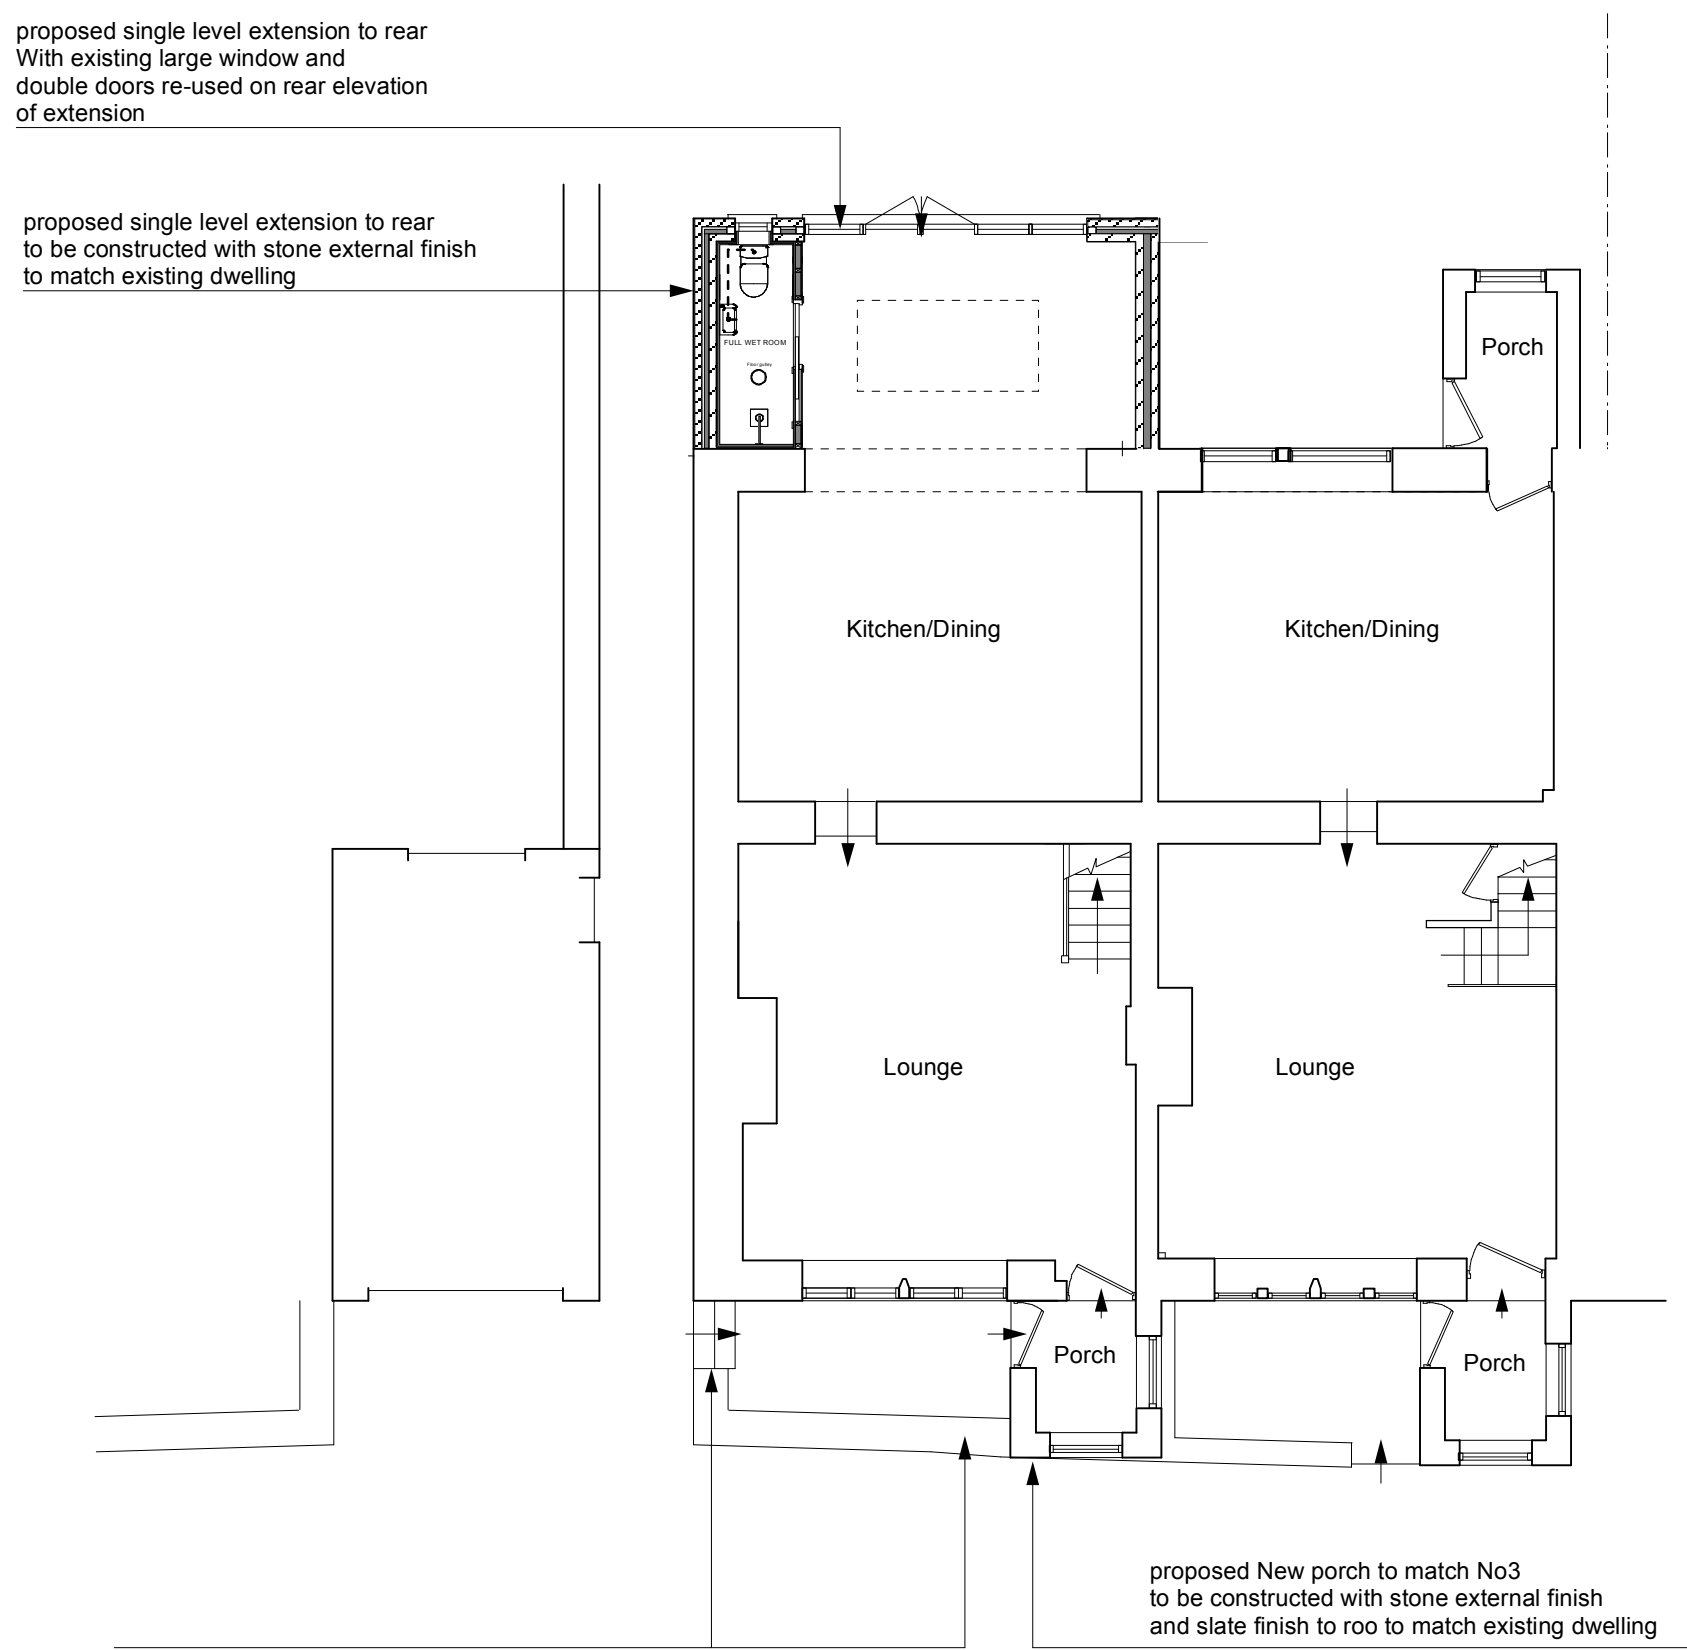


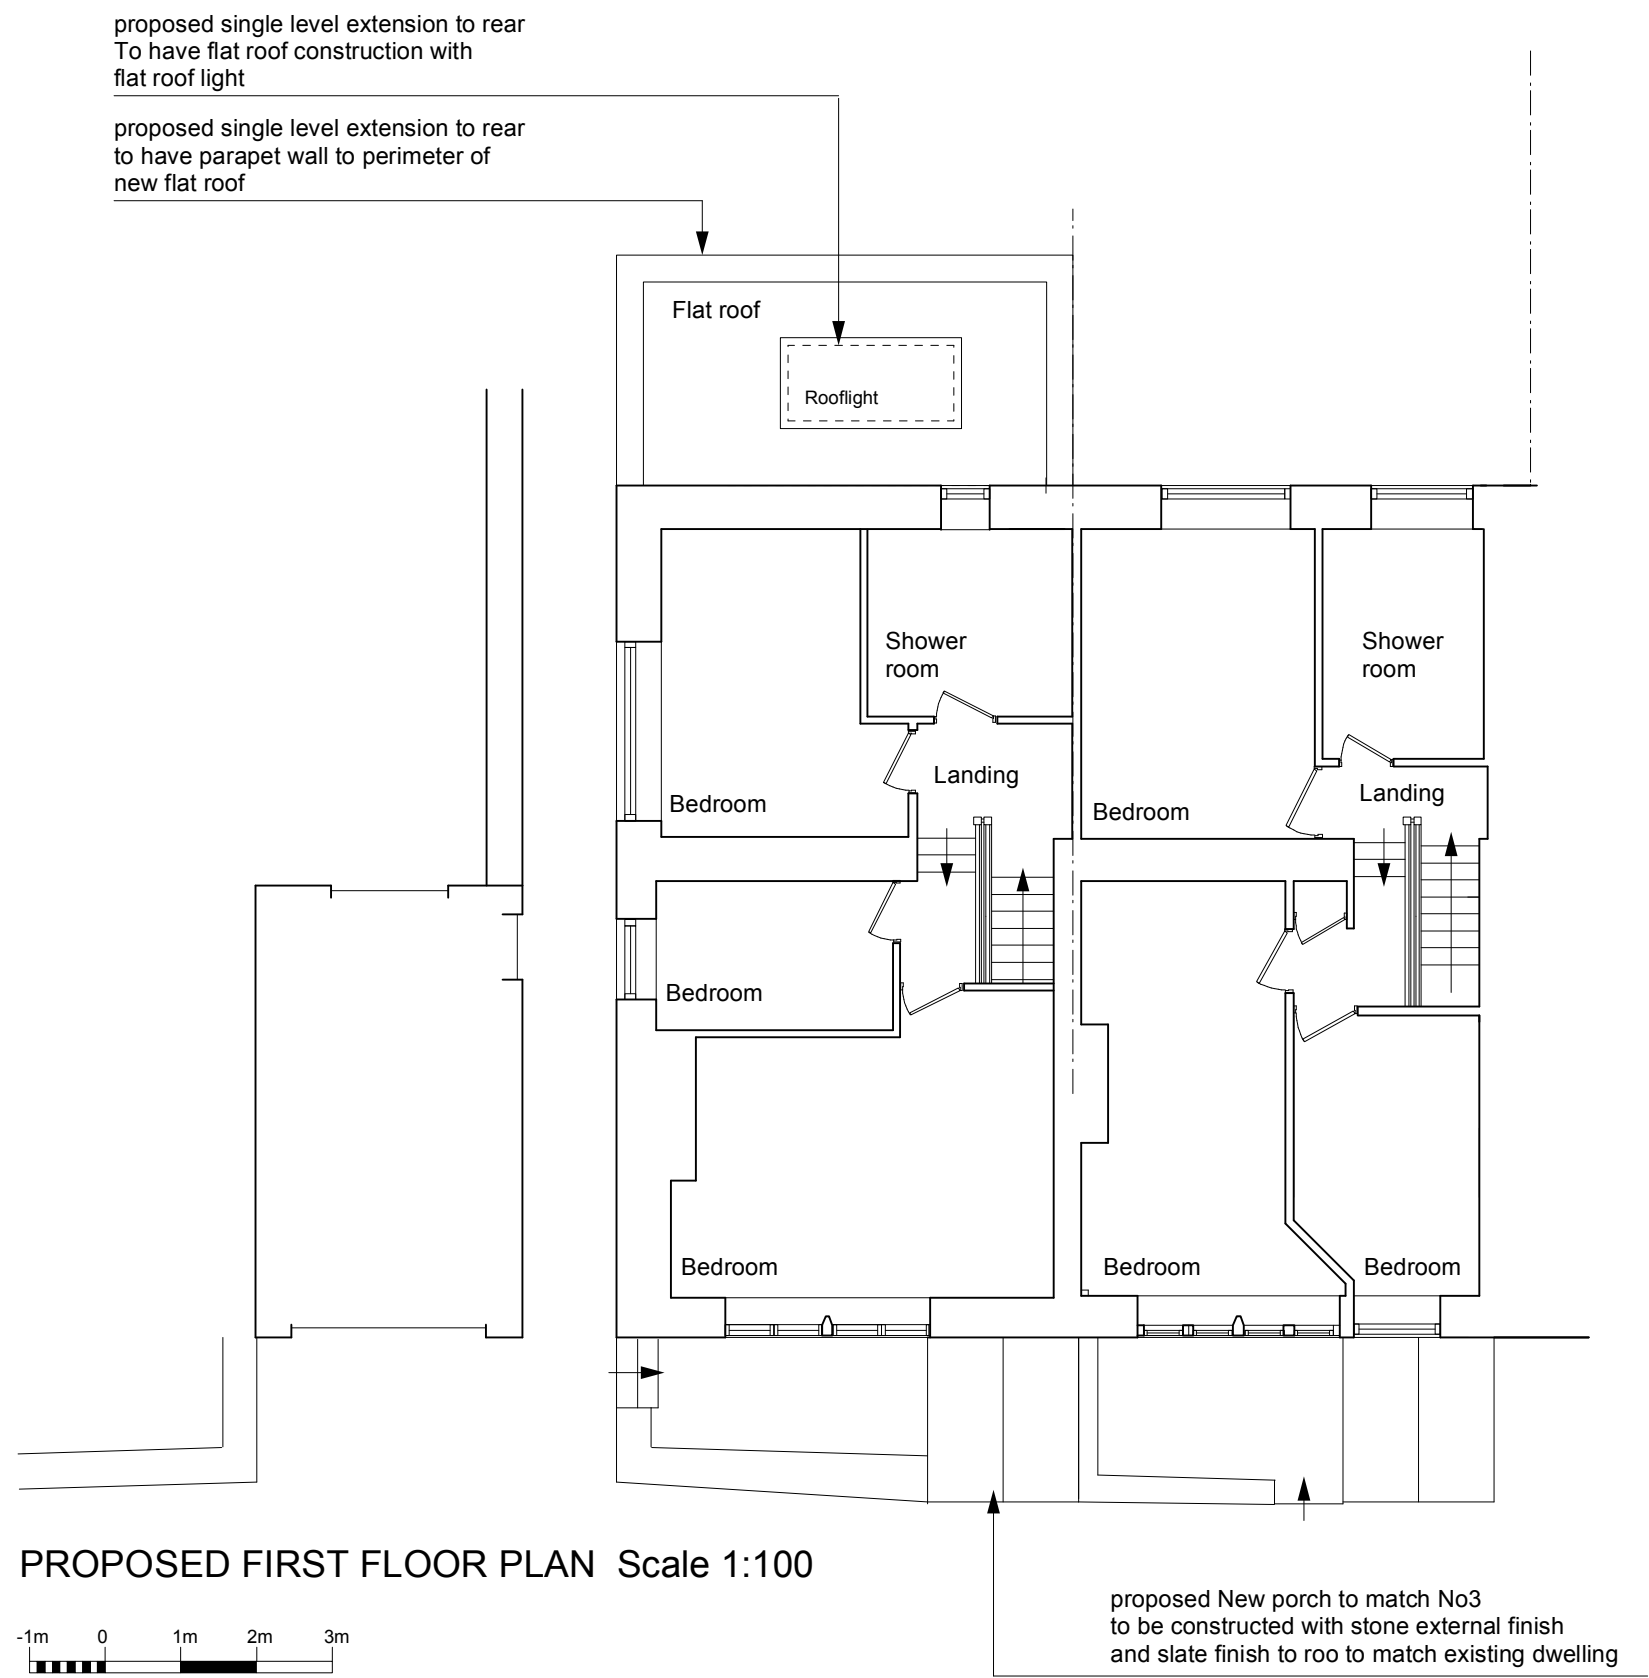

REVISIONS
July 2023
1 Added Proposed side elevation as requested by planning

CLIENT
Mrs Kerry Lee

PROJECT
1 Gatehouse Blackstone Edge Old Road Littleborough

DRAWING
Proposed Plan & elevations

DRAWING NO	DRAWN
PL 2312.002A	AAL
DATE	SCALE
March 2023	1:100@A1

design306

design306
306 Milnrow Road
Rochdale
OL16 5BQ
Tel 07794 332098
email alex@design306.co.uk