


Rev.	Date.	Notes.
A	15/05/23	Red line boundary amended
B	19/03/24	Blue line boundary added

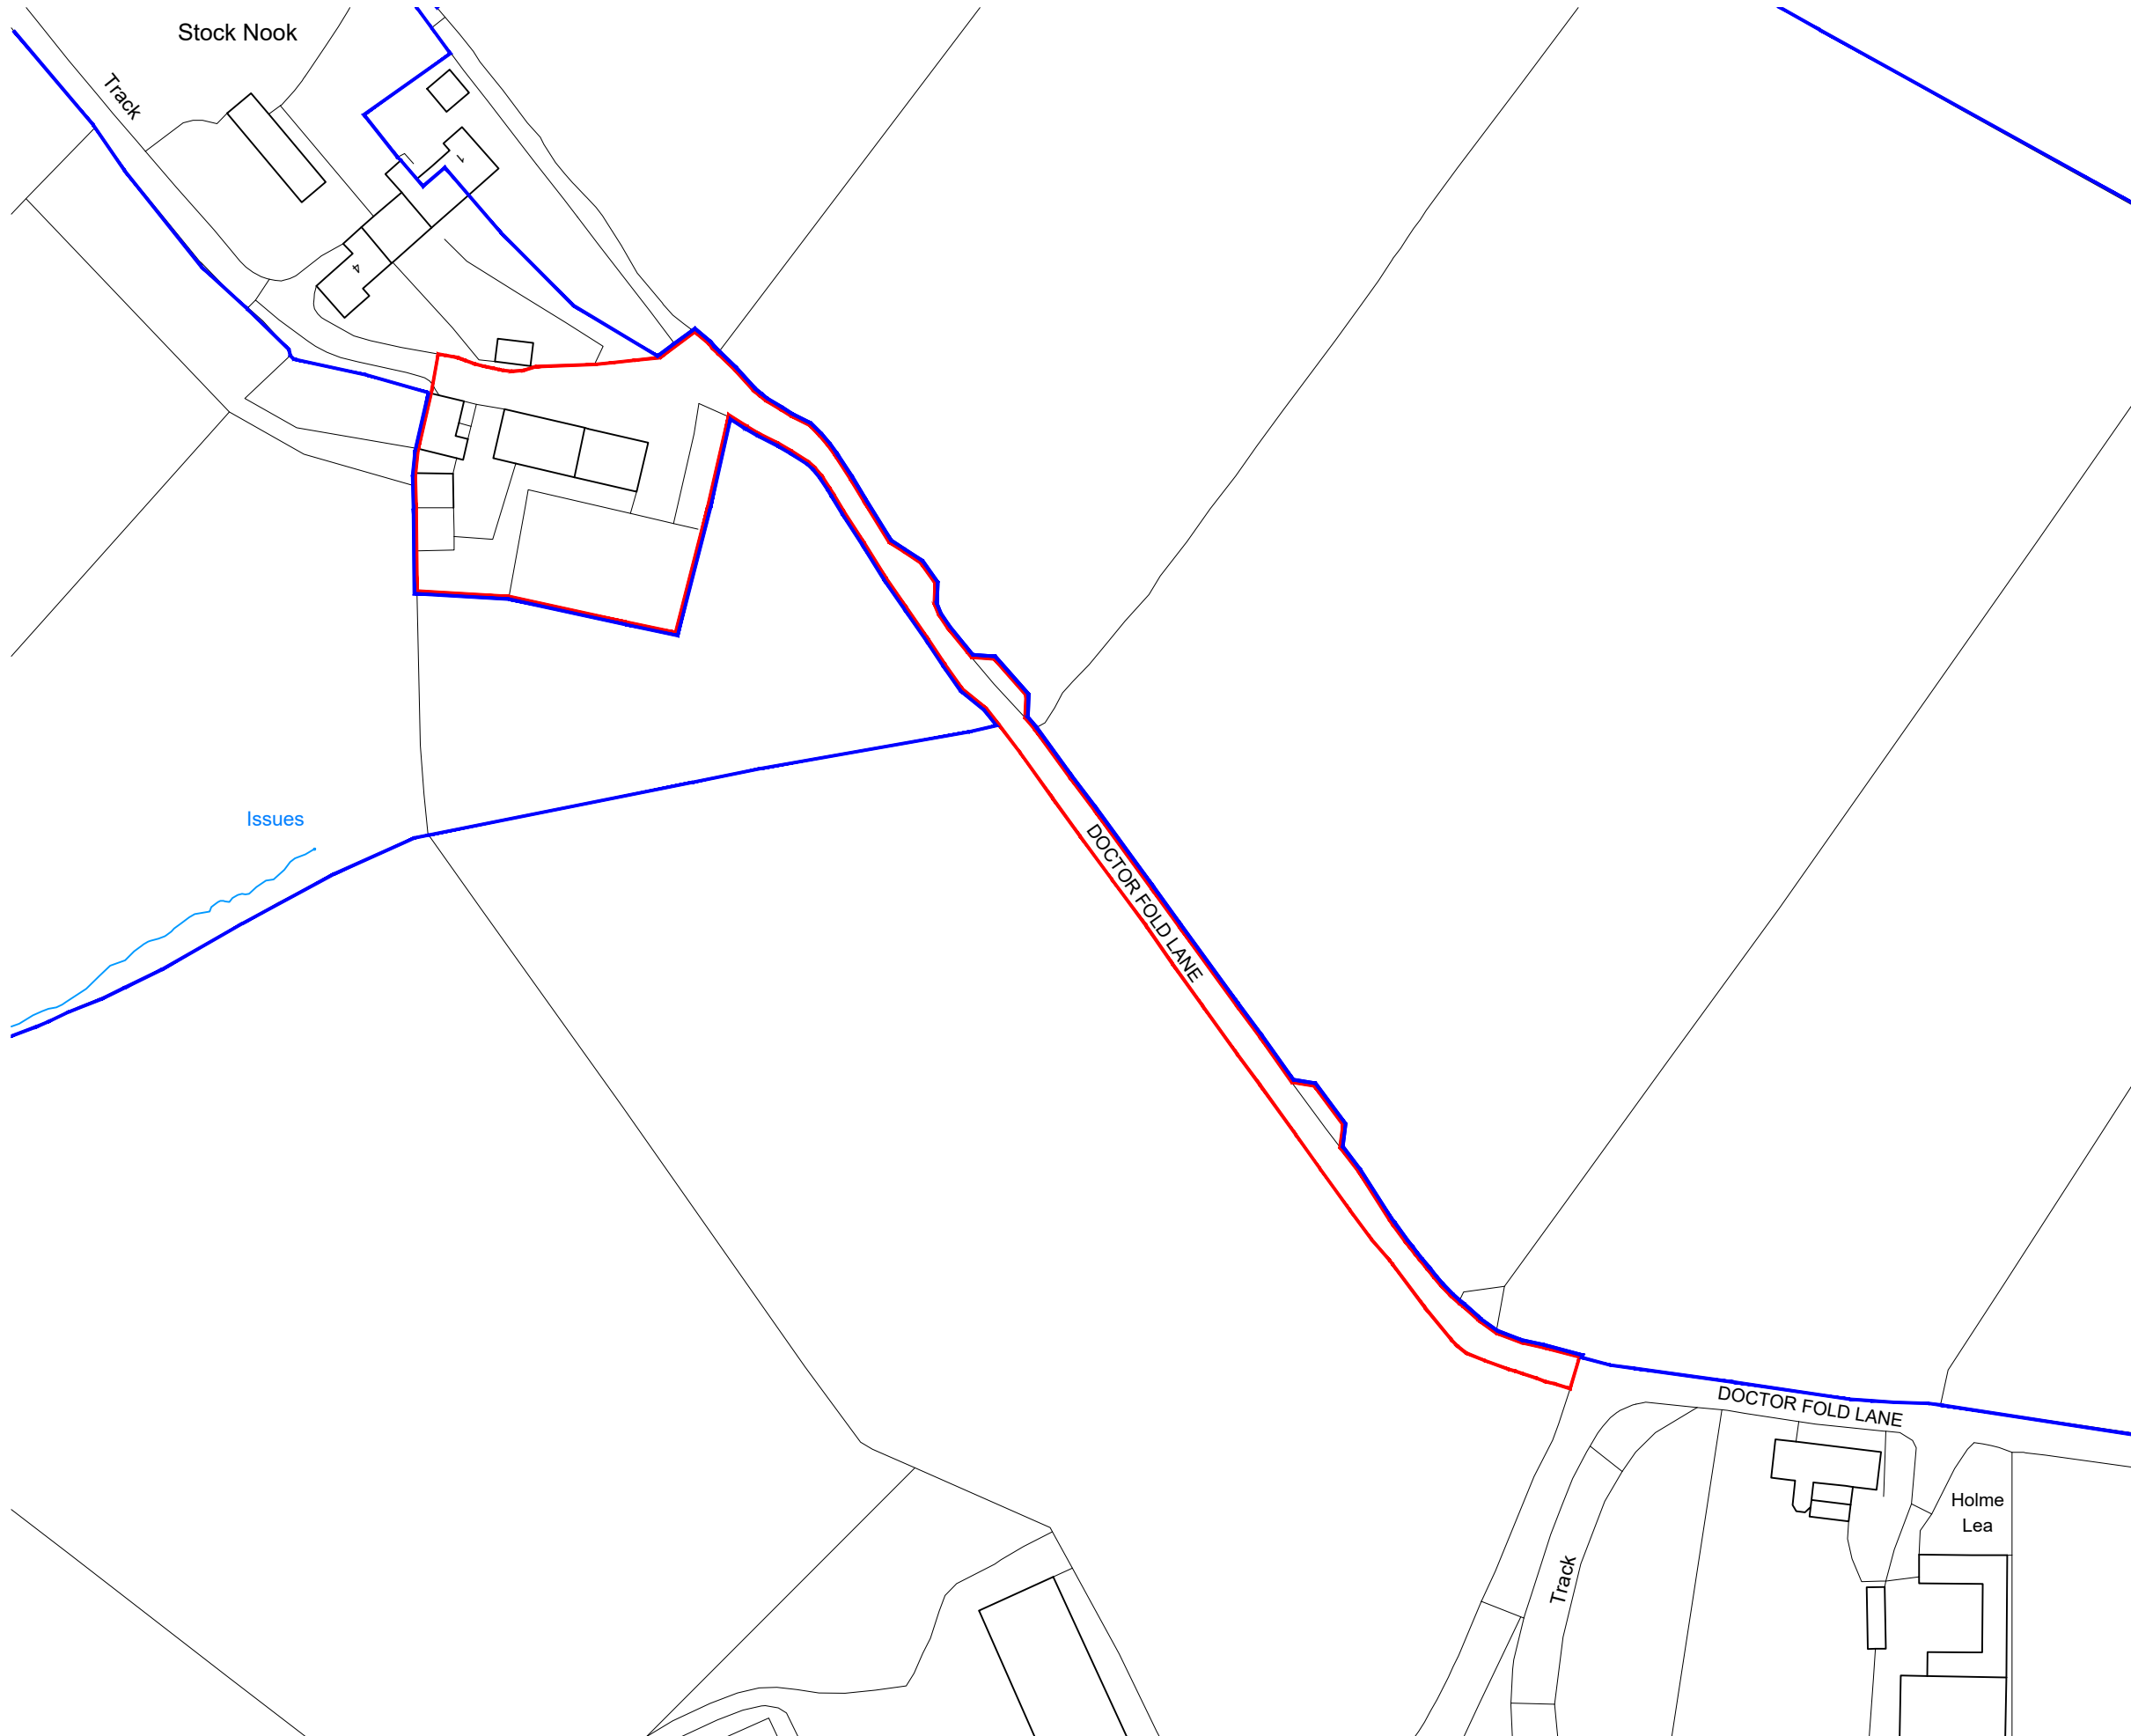

01535 630772
info@larkarchitects.co.uk www.larkarchitects.co.uk

client: K. Greenhalgh

project: Barn adjacent to Stock Nook House,
Doctor Fold Lane, Heywood
Rochdale OL10 2QF

drawing: Location Plan

status: PLANNING

job no: 754	dwg no: 01	rev: B
-------------	------------	--------

scale: 1:1250@ A3 drawn: D.D.B. check: L.A.
date: April 2020 © This drawing is copyright of LARK Architects Ltd

LARK Architects Ltd
Summit House, Riparian Way,
The Crossings, Cross Hills,
Keighley, West Yorkshire, BD20 7BW. Chartered Practice

