


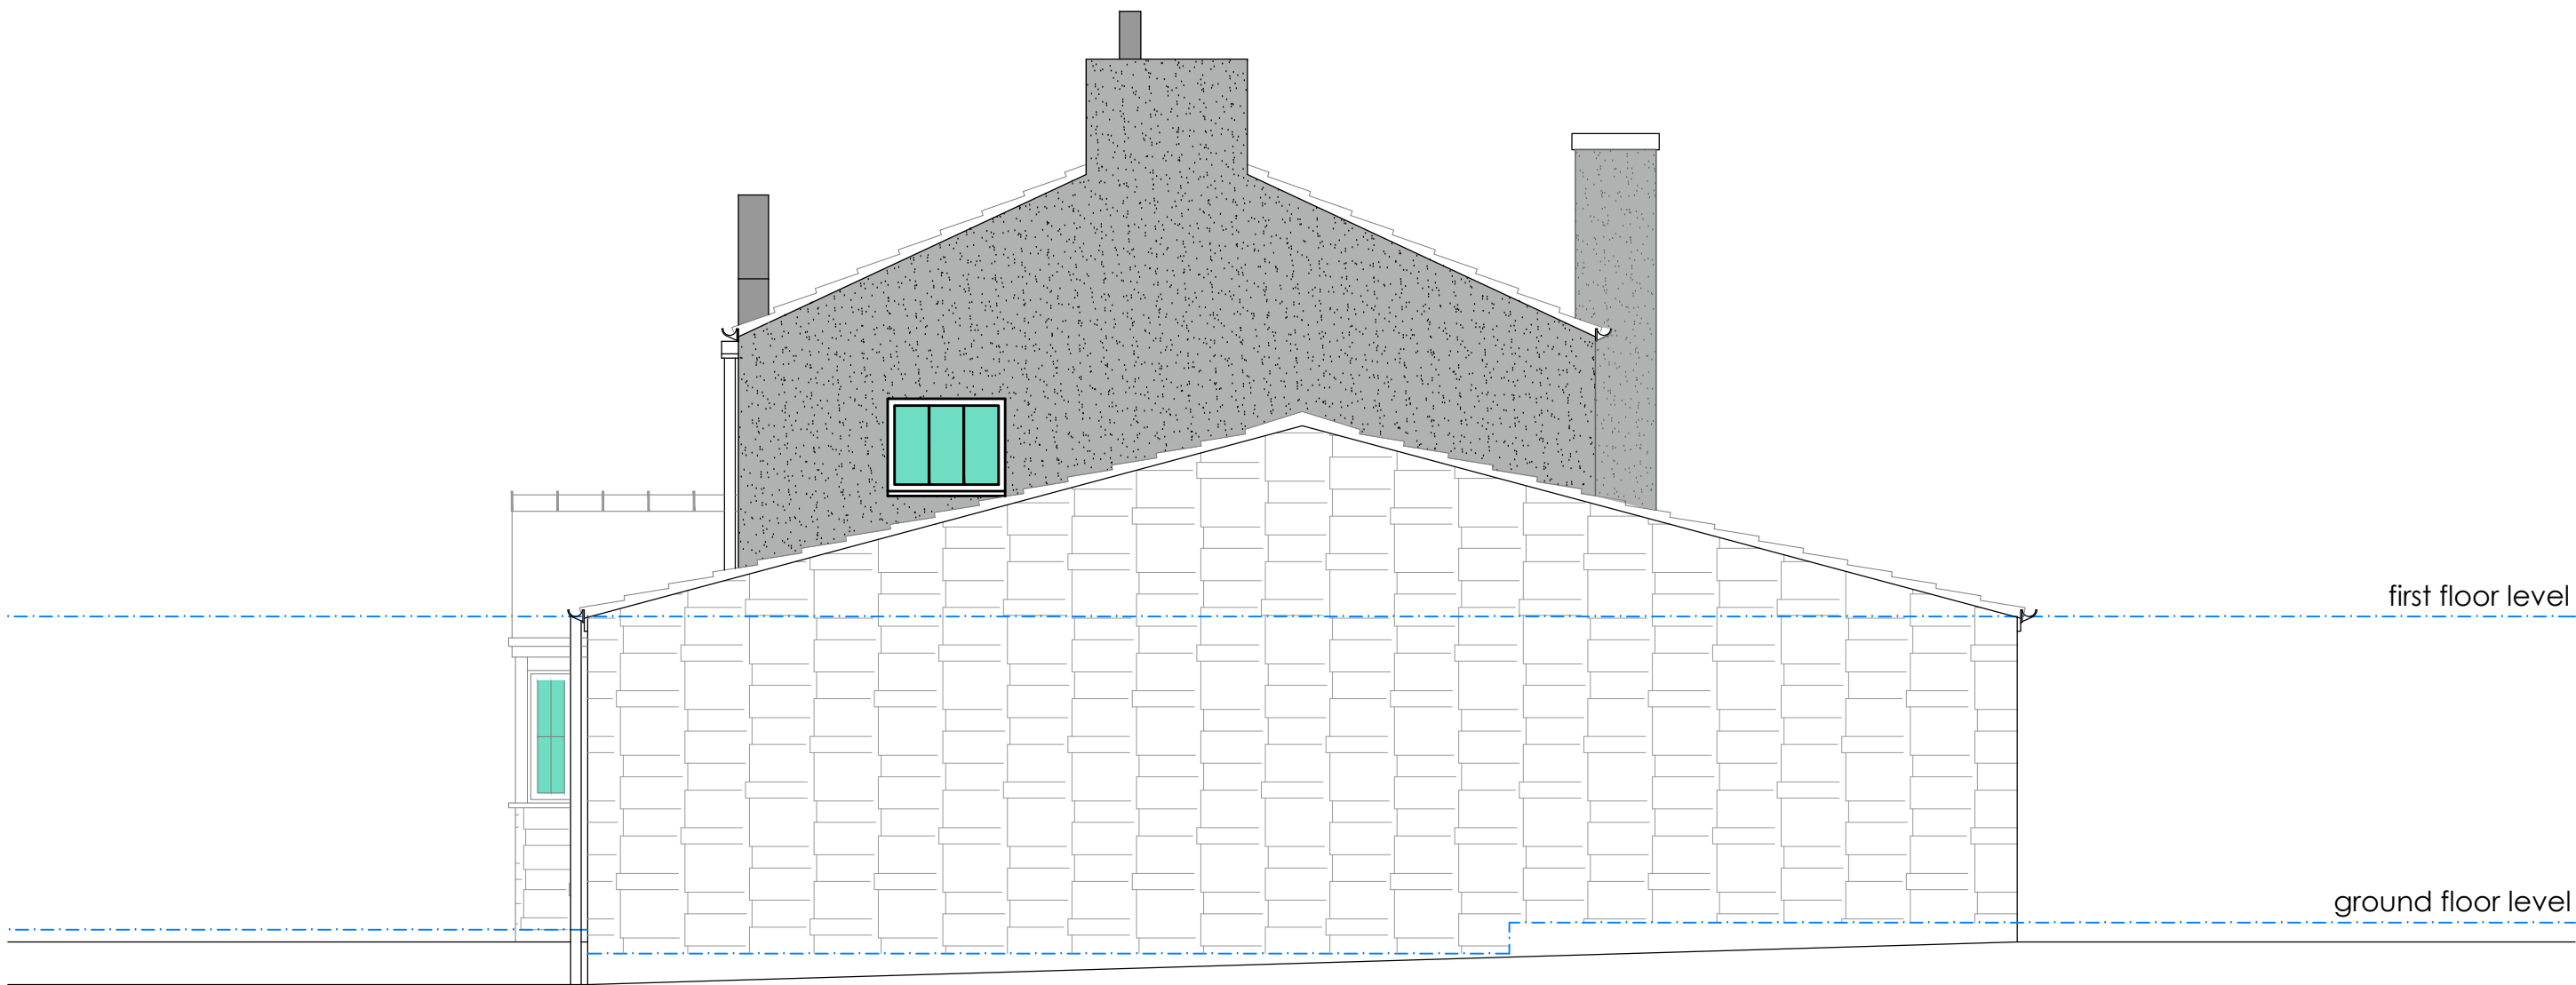


EXISTING ELEVATION - A
SCALE: 1:50



EXISTING ELEVATION - B
SCALE: 1:50



EXISTING ELEVATION - C
SCALE: 1:50

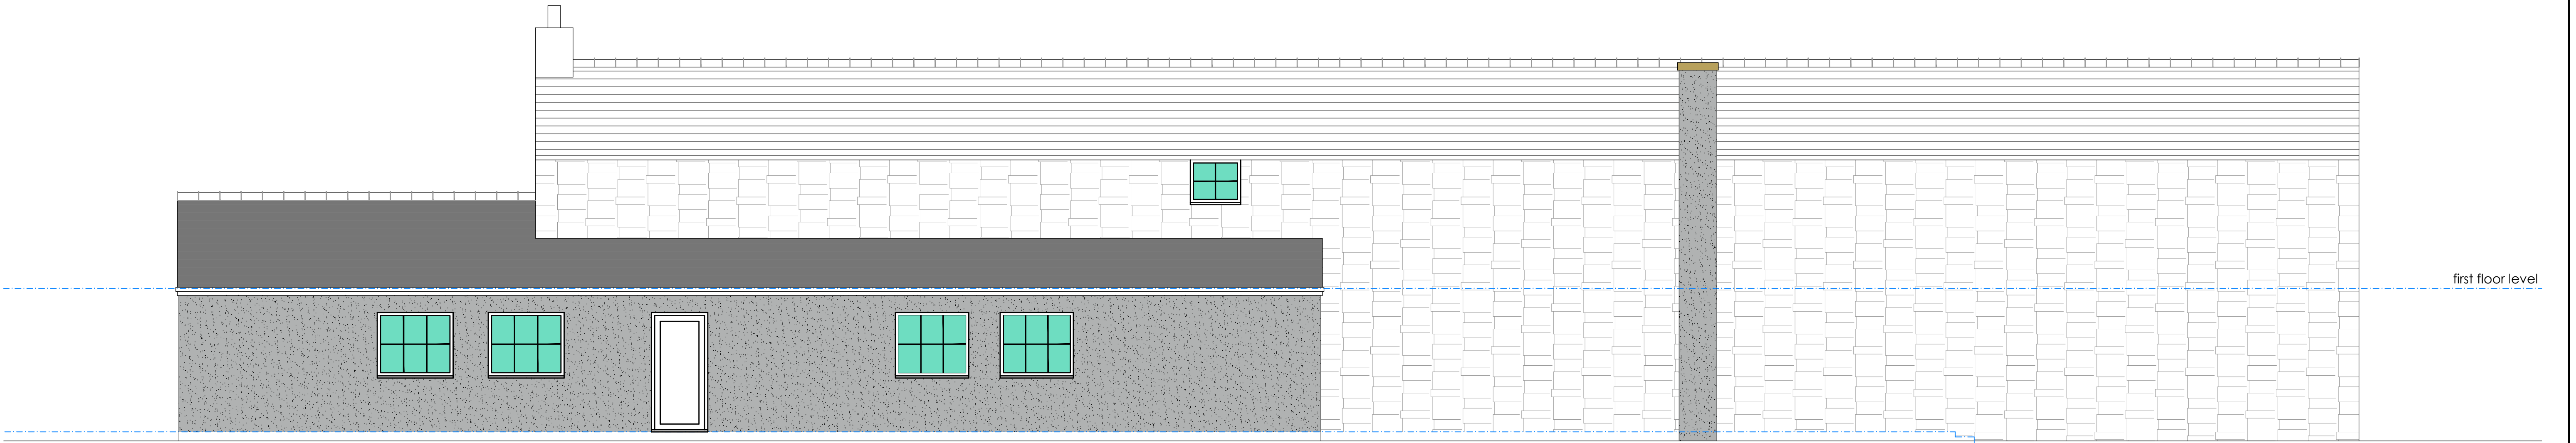

EXISTING ELEVATION - D
SCALE: 1:50

PLEASE NOTE

- DO NOT scale from this drawing, use figured dimensions only.
- All dimensions to be checked on site by the contractor.
- Please report any discrepancies to JHA Ltd immediately.
- All setting out dimensions are approximate. To be marked out on site for approval by JHA Ltd prior to construction.

NOTES:

Ref	Date	Revision	Description of Revision	Initial
*	**/**/**			***

Project / Client:

EXTENSION AND CONVERSION OF
EXISTING FARMHOUSE
AT
SLACK FARM
FOR
MR DERRICK CULLEN

Issue:

PLANNING ISSUE

Drawing Title:

EXISTING ELEVATIONS

jha
PULMANN

JHA Pulmann,
18A Bridge Street
Milnrow, Rochdale,
OL16 3ND
T 01302 364565
E enquiries@j-h-a.co.uk
W www.j-h-a.co.uk

Scale:

1:50

Date:

AUG 2024

Drawn By:

JW

Checked By:

JA

Drawing No:

M24/32/103

Sheet Size:

A1