



- ALL DIMENSIONS AND LEVELS ARE TO BE CHECKED ON SITE.
- ANY DISCREPANCIES ARE TO BE REPORTED TO CUBE ARCHITECTURE AND DESIGN BEFORE ANY WORK COMMENCES.
- THIS DRAWING SHALL NOT BE SCALED TO ASCERTAIN ANY DIMENSIONS. WORK TO FIGURED DIMS ONLY.
- THIS DRAWING SHALL NOT BE REPRODUCED WITHOUT EXPRESS WRITTEN PERMISSION FROM CUBE ARCHITECTURE AND DESIGN.
- TITLE OVERLAY DRAWINGS AND OWNERSHIP BOUNDARIES ARE PRODUCED USING ALL REASONABLE ENDEAVOURS. CUBE ARCHITECTURE AND DESIGN CANNOT BE RESPONSIBLE FOR THE ACCURACY OR SCALE DISCREPANCY OF BASE PLANS SUPPLIED TO THEM.

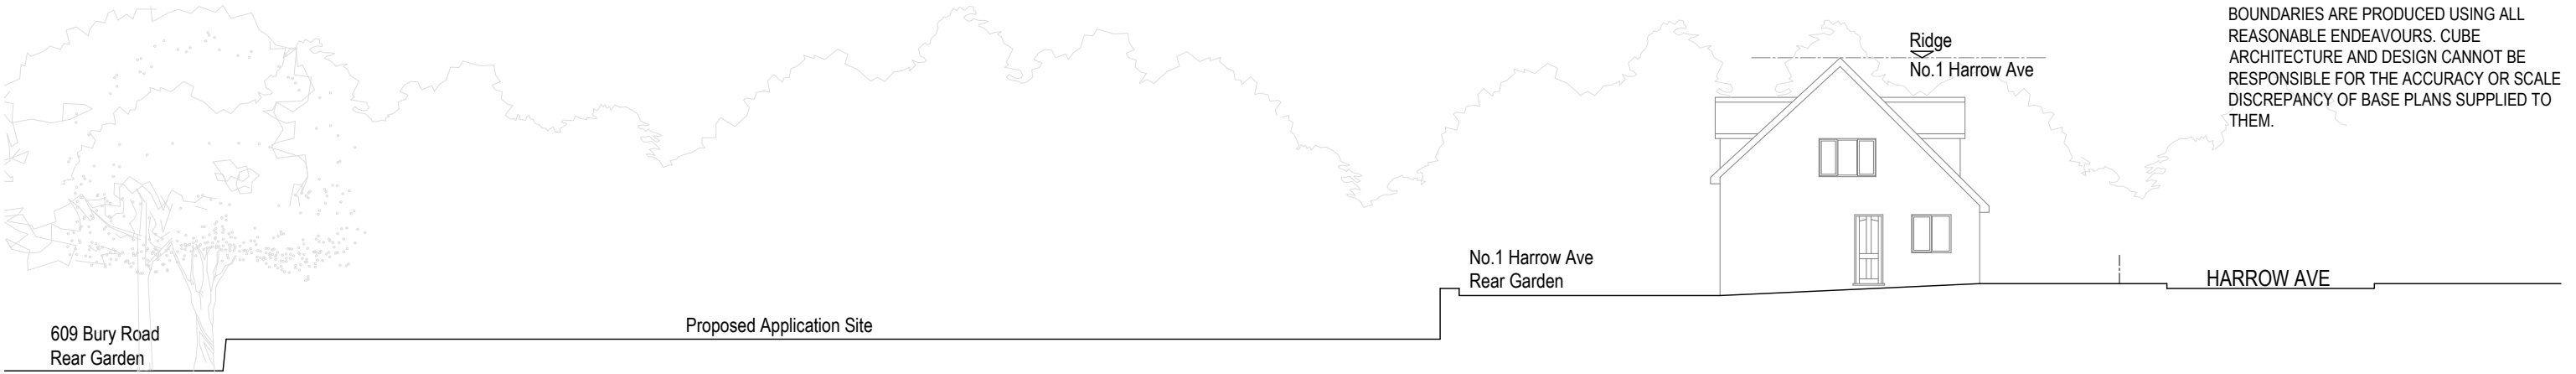

EXISTING STREET SCENE ELEVATION
1:200@A3

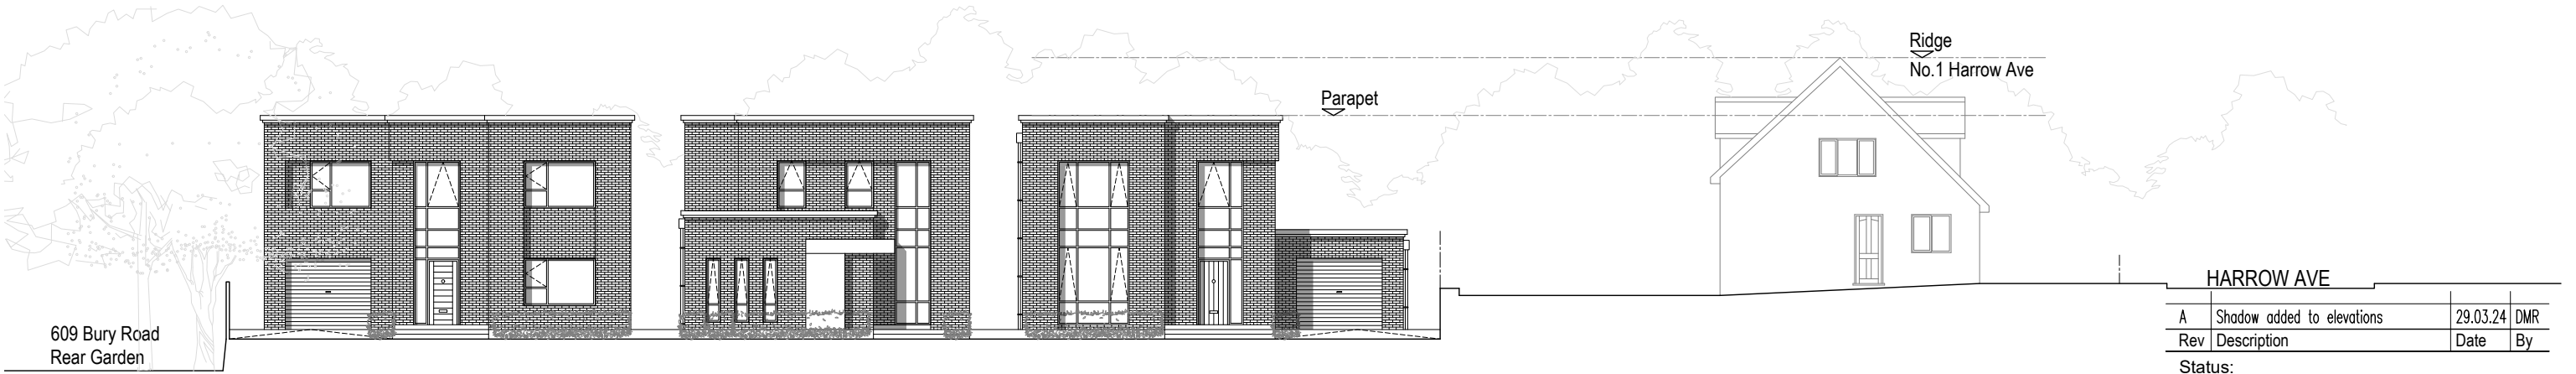

PROPOSED STREET SCENE ELEVATION
1:200@A3

HARROW AVE			
A	Shadow added to elevations	29.03.24	DMR
Rev	Description	Date	By

Status:
PLANNING

Client:
TBC

Contract:
LAND TO REAR OF HARROW AVENUE
BAMFORD, ROCHDALE

Drawing:
EXISTING AND PROPOSED
STREET SCENE ELEVATIONS

Drawing No: AS826-10	Revision: A	Scales: 1:100 @A3
Drawn: DMR	Checked:	Date: MAY '22