
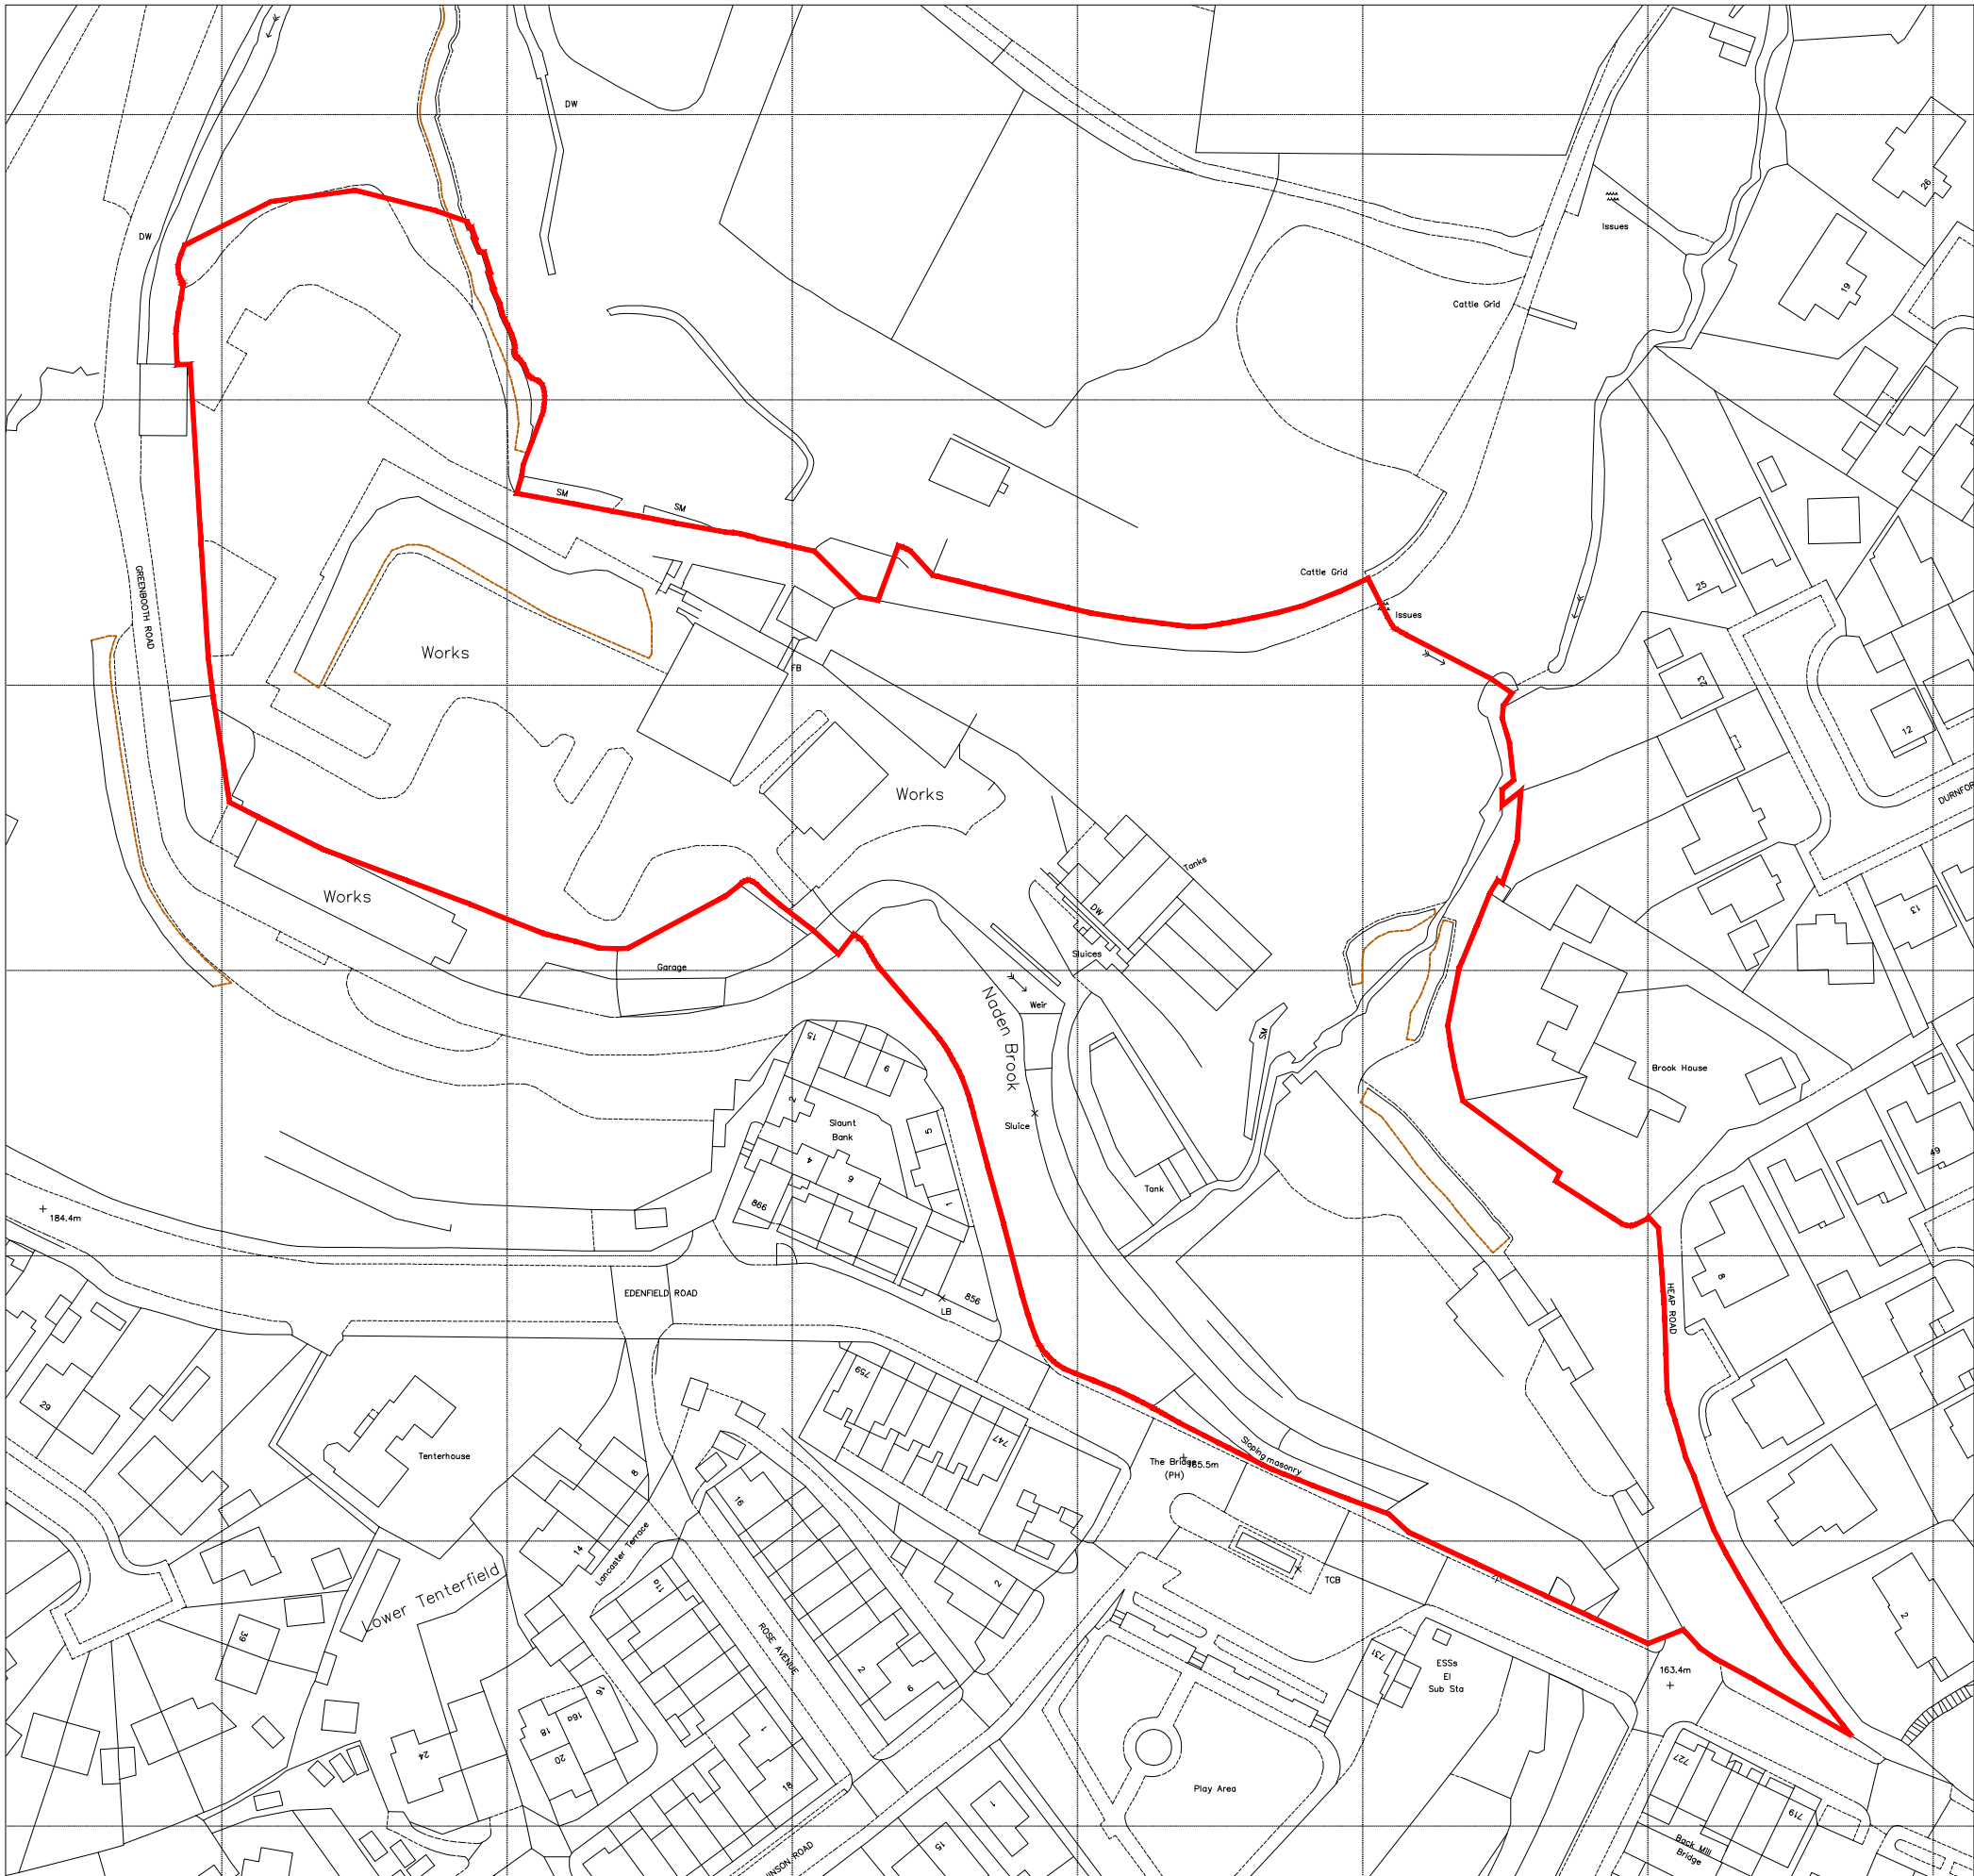


Stonebond Properties (Manchester)Ltd
Registered Office:
Stonebond House
132-136 New London Rd
Chelmsford
Essex, CM2 0RG

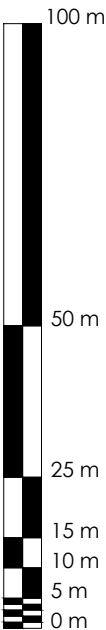

site:	Enfield Rd Norden Rochdale		
title:	Location Plan		
scale: @A1	1:1250	drawn by:	SBP
date:	Dec 22	checked:	
drawing no:	SBM-001-LP01		
sheet no:	Sheet 1 of 1		revision: