


Location Plan (1:1250)

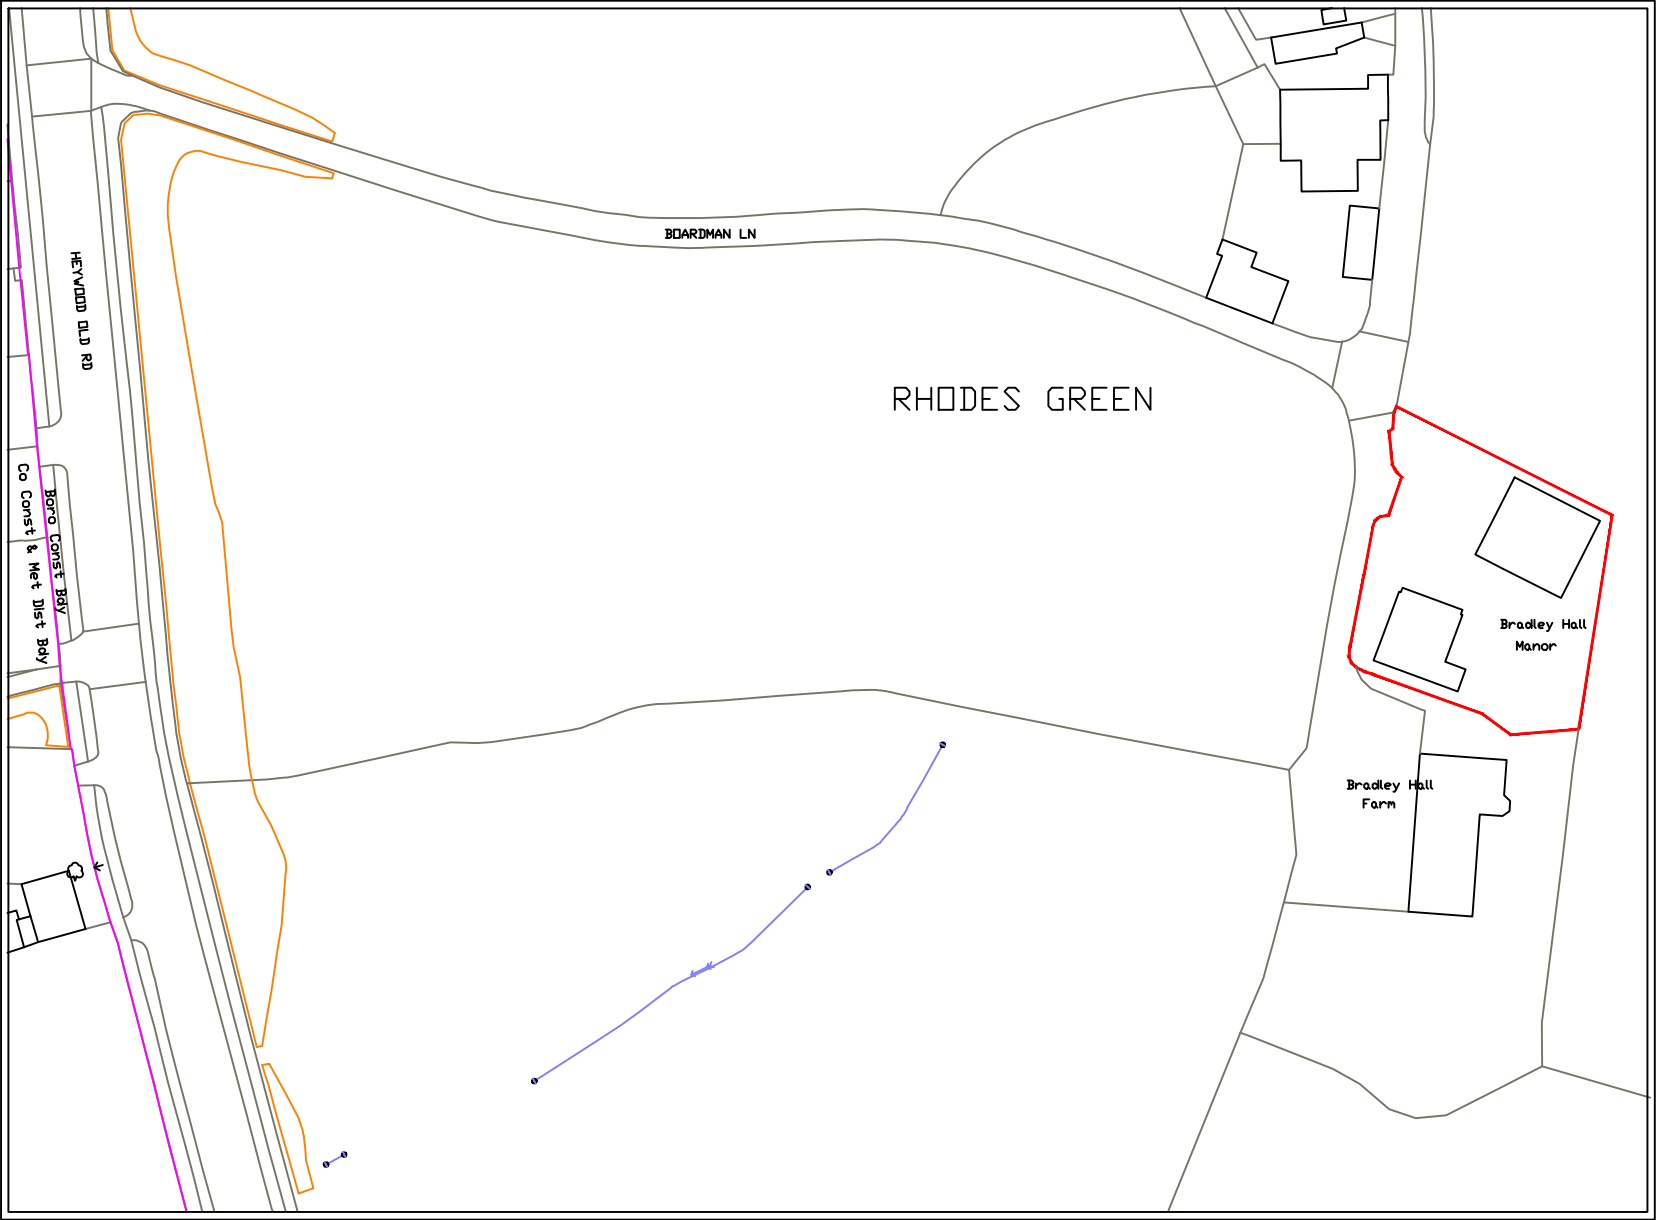

Stage :- Preliminary Scheme Drawings

Project Title :- Proposed Two Storey Side Extension Inc Full Render To Dwelling

Drawing Title :- Location Plans

Client :- Mr Turner

Drwg No :- 06/21/107	5 of 6	Date :- June '21	Rev :- *
----------------------	--------	------------------	----------

Scale :- 1:1250@A3	Drawn:- SCM	Checked :-
--------------------	-------------	------------

Site Address :- Bradley Hall Manor,
Boardman Lane,
Heywood,
M24 4SL