


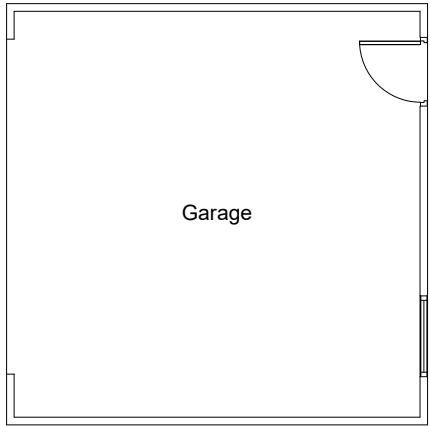
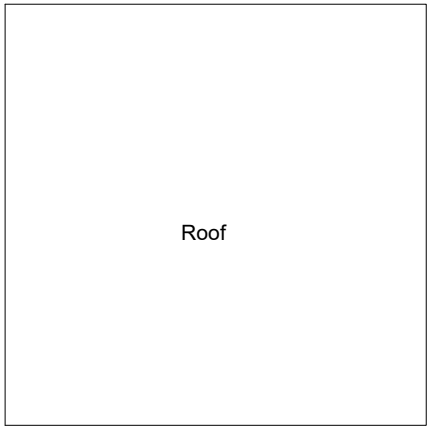


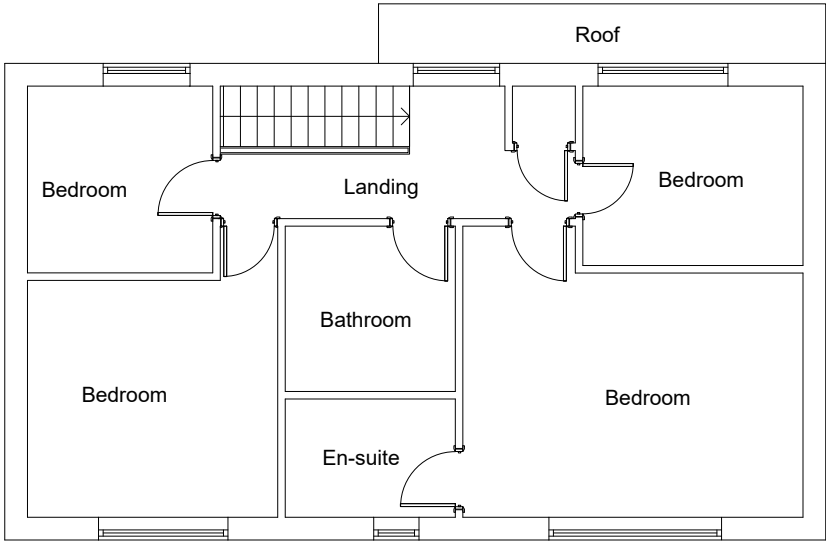

GROUND FLOOR PLAN
(EXISTING)

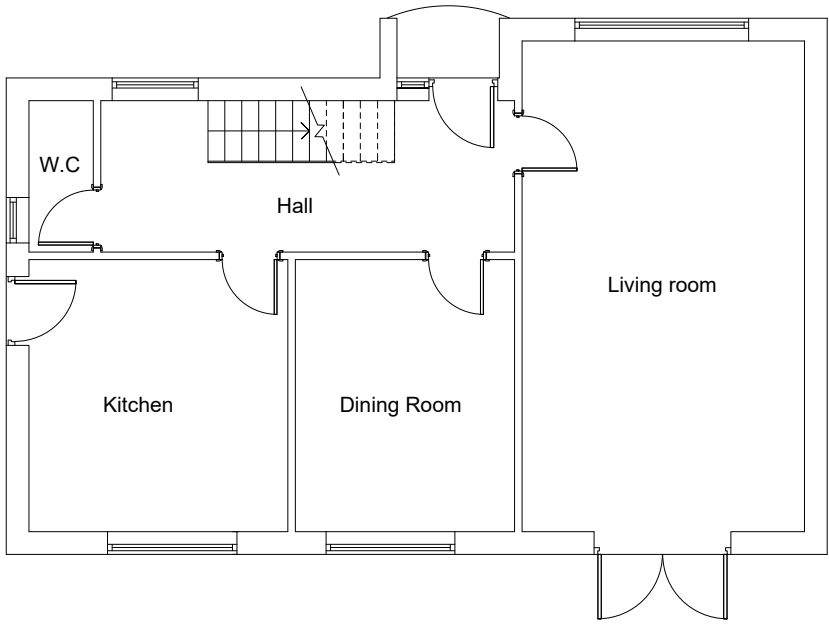

FIRST FLOOR PLAN
(EXISTING)

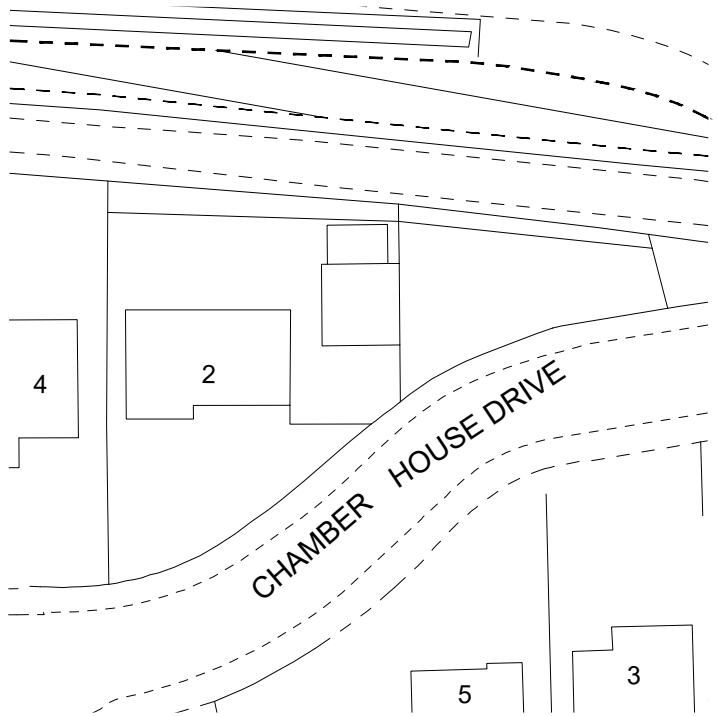

SITE PLAN(EXISTING)

Building Design Services

M.FAROOQ
418 Bury Road
Rochdale
OL11 5EU
01706 712231
0796 7605 763

For:

MR SHAZAD SULEMAN

**PROPOSED DOUBLE-STOREY
SIDE EXTENSION &
DEMOLISH OF EXISTING
GARAGE AT**

**2 Chamber House Drive
Rochdale
OL11 3LS**


Scale:

**(Plan)
1:100 @ A3
(Site Plan)
1:500 @ A3**

Job No. & Sheet

1849/1


bds

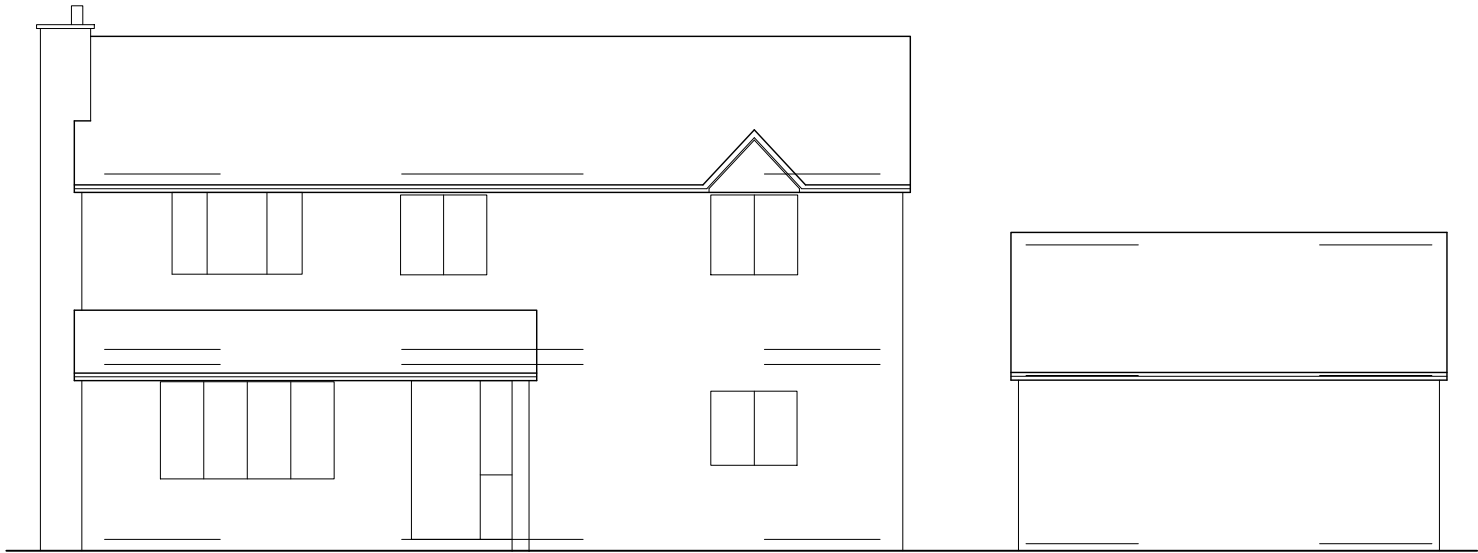


FRONT ELEVATION
(EXISTING)




SIDE ELEVATION
(EXISTING)

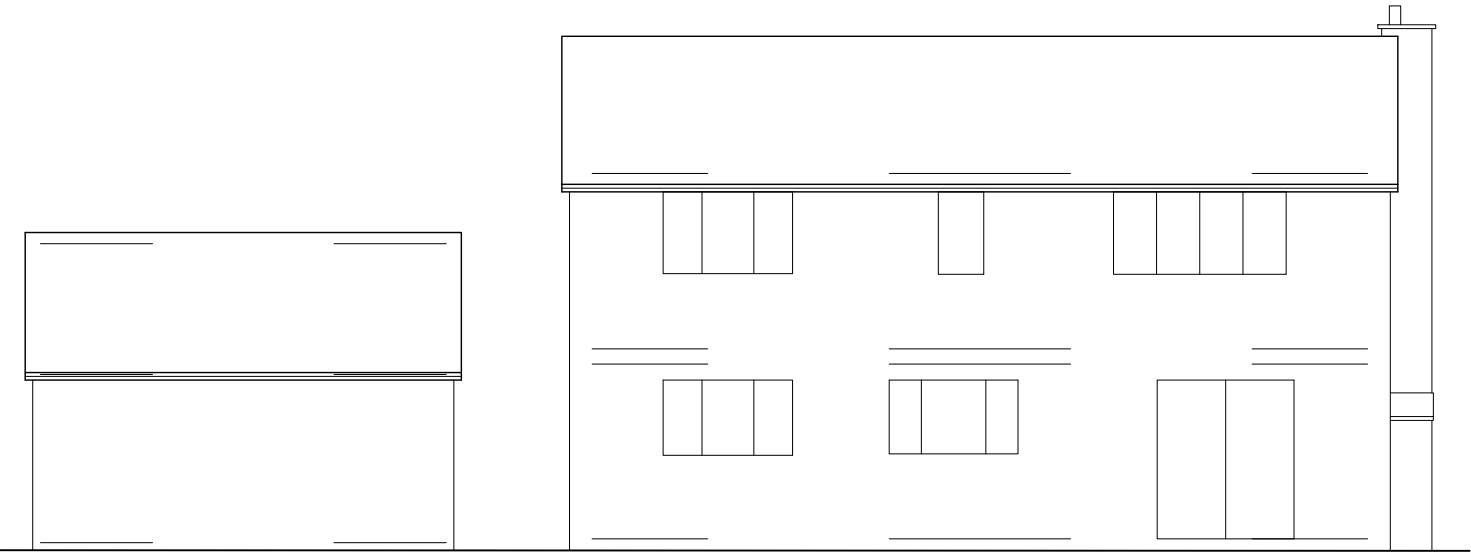


REAR ELEVATION
(EXISTING)

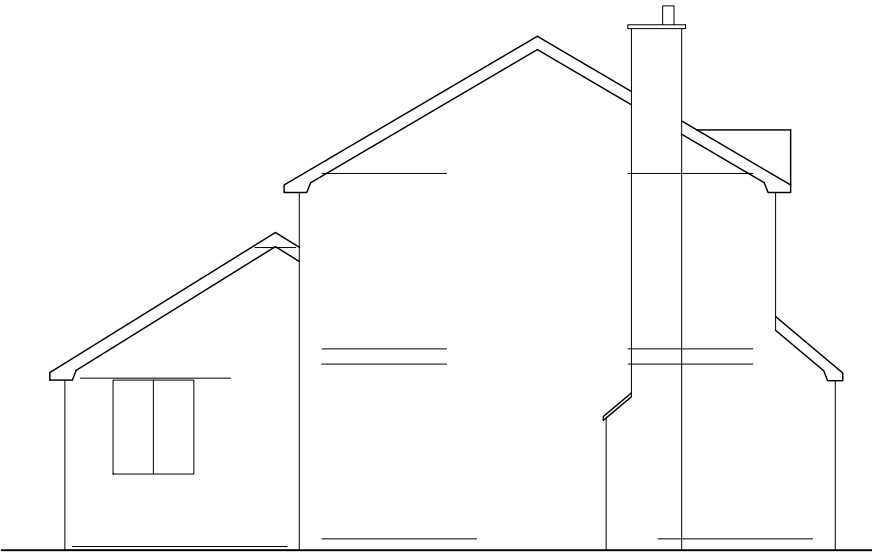


SIDE ELEVATION
(EXISTING)

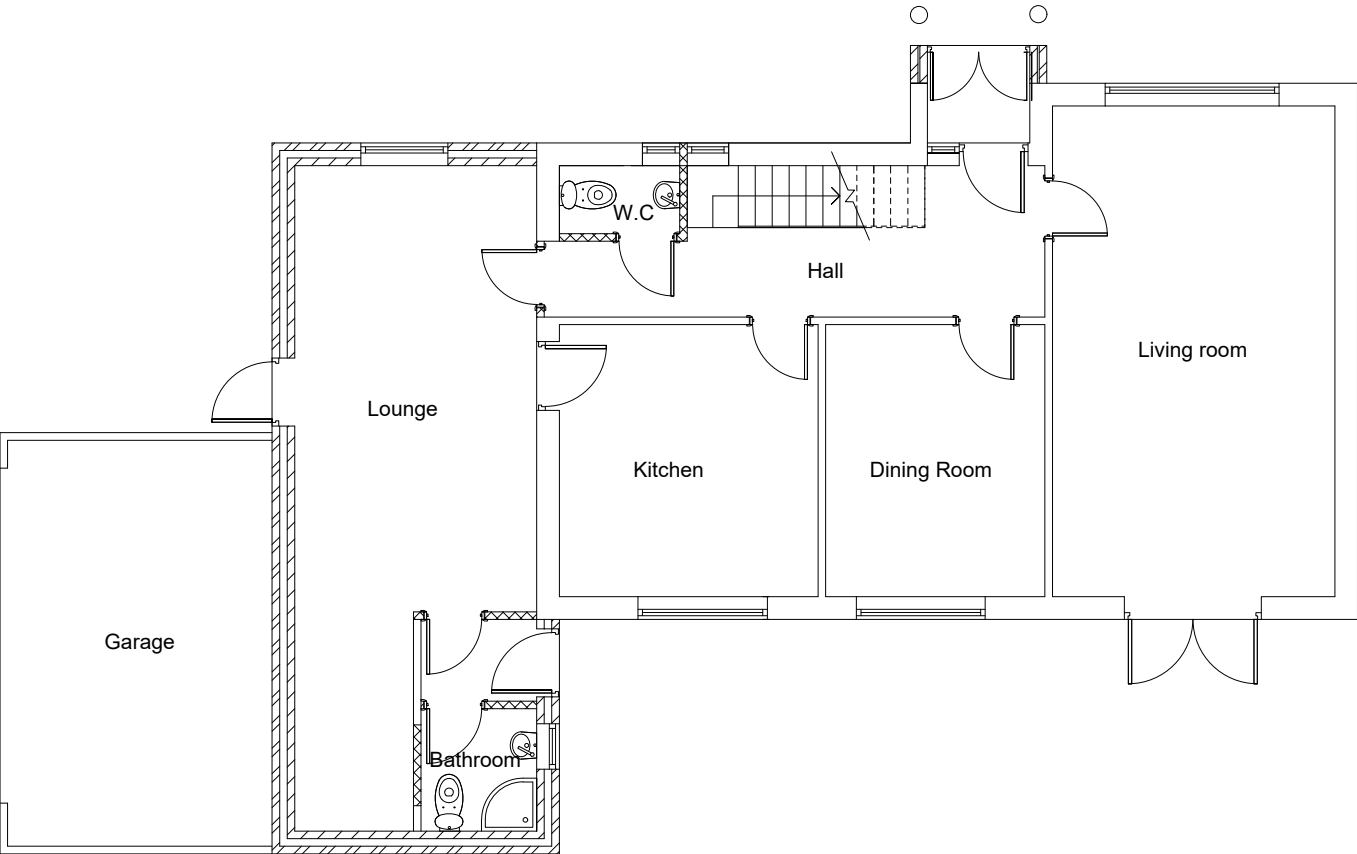


GROUND FLOOR PLAN
(PROPOSED)

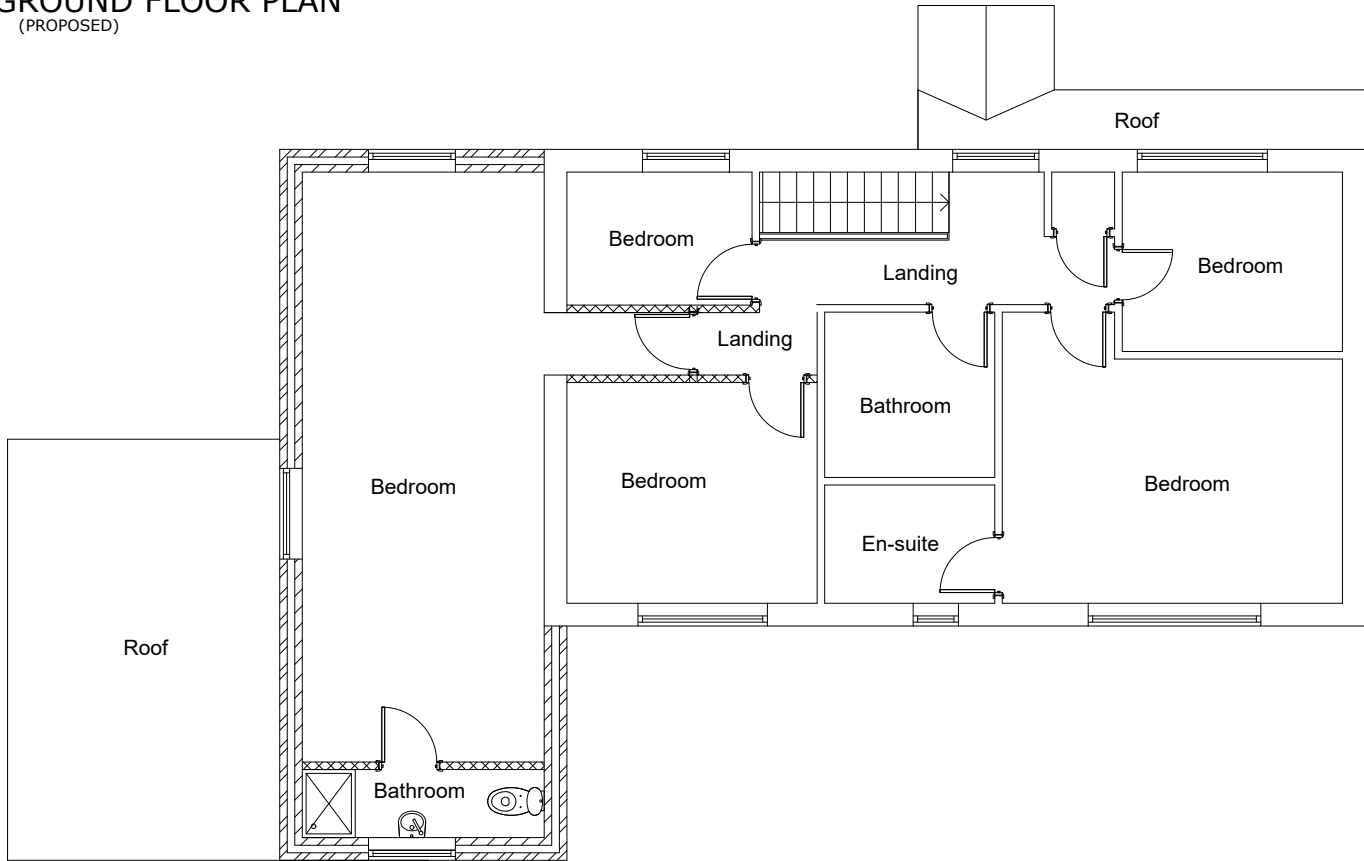


FIRST FLOOR PLAN
(PROPOSED)

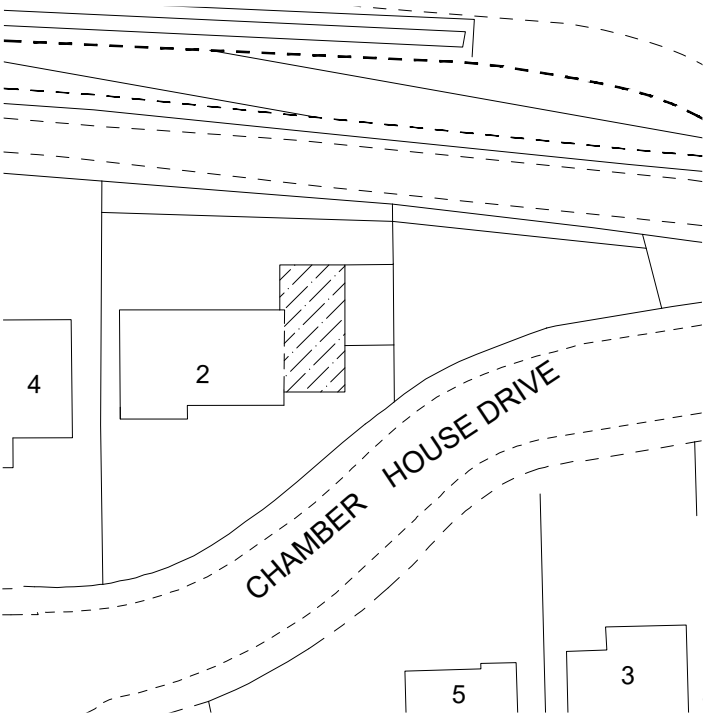


SITE PLAN (PROPOSED)

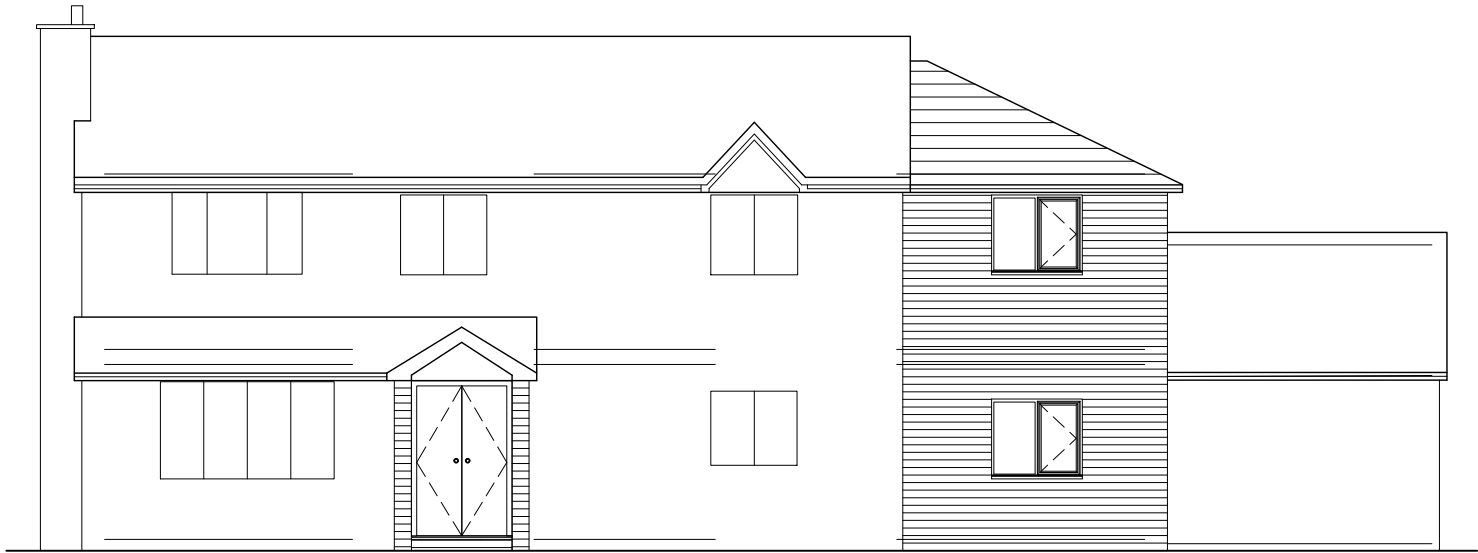


FRONT ELEVATION
(PROPOSED)

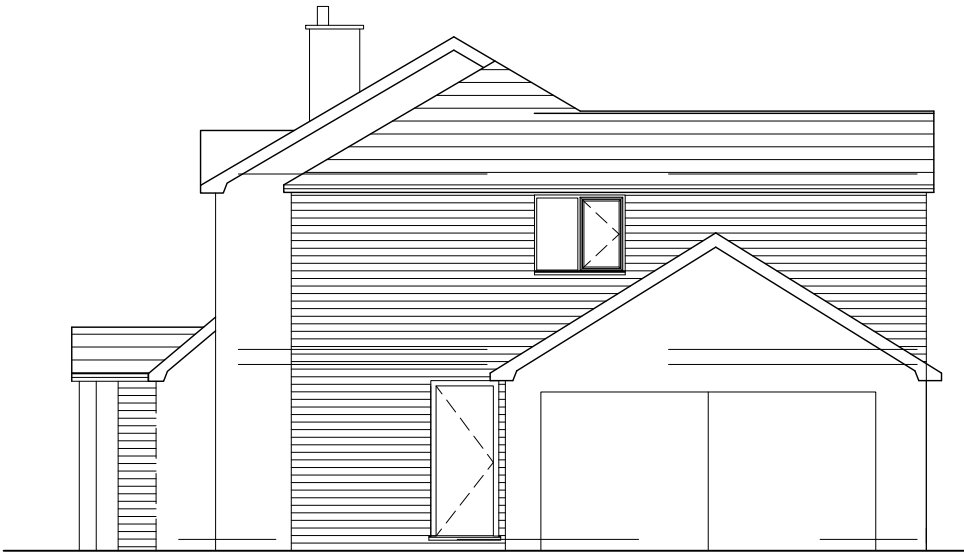

SIDE ELEVATION
(PROPOSED)

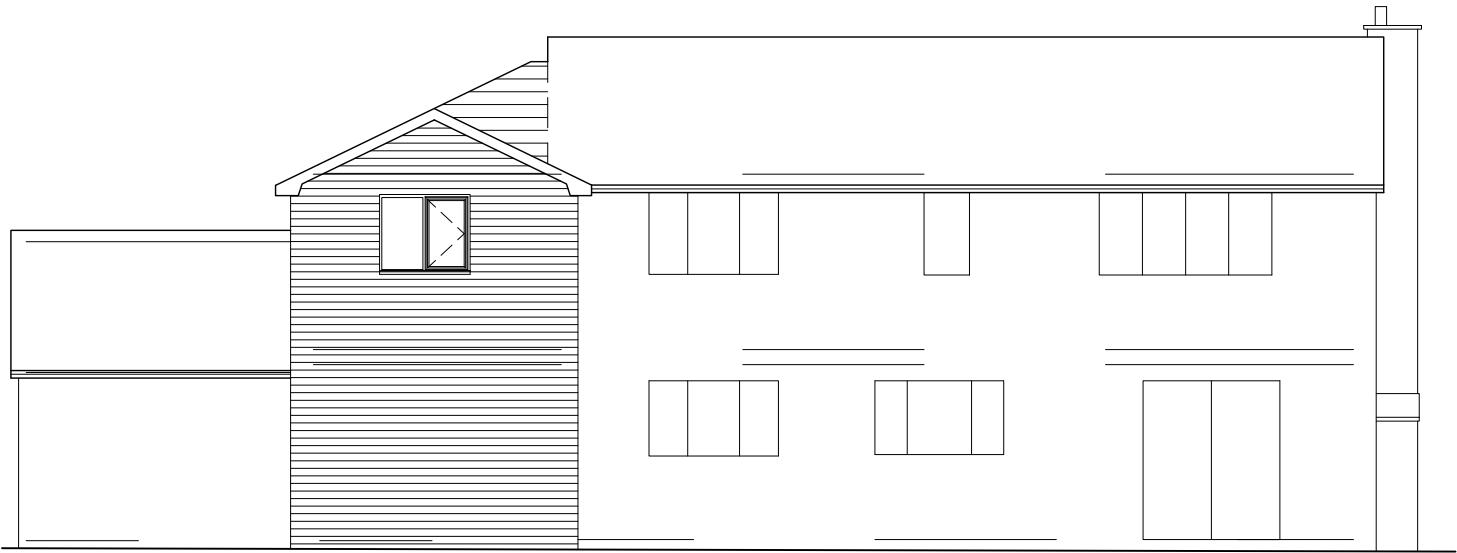

REAR ELEVATION
(PROPOSED)

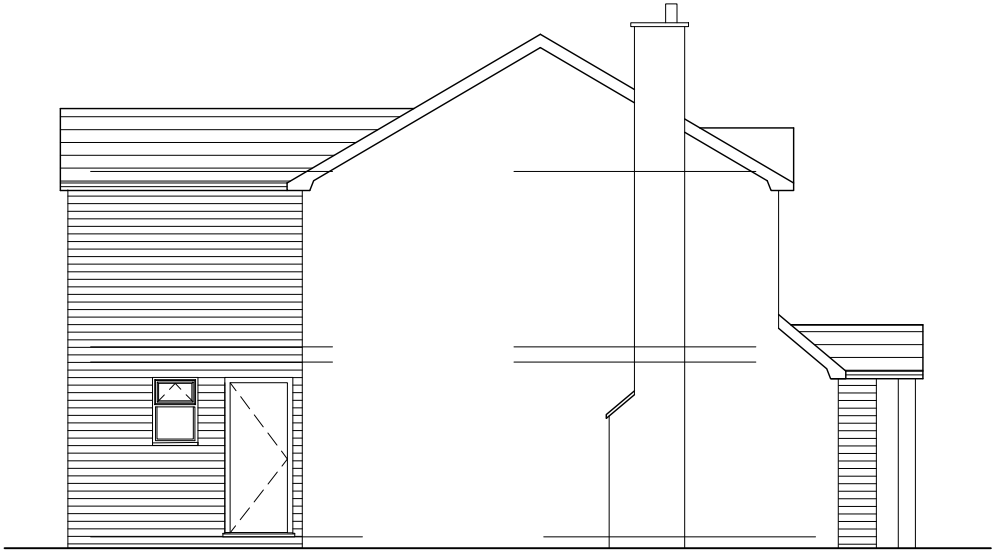

SIDE ELEVATION
(PROPOSED)