


190 Spotland Road
Rochdale
SKETCH PROPOSAL

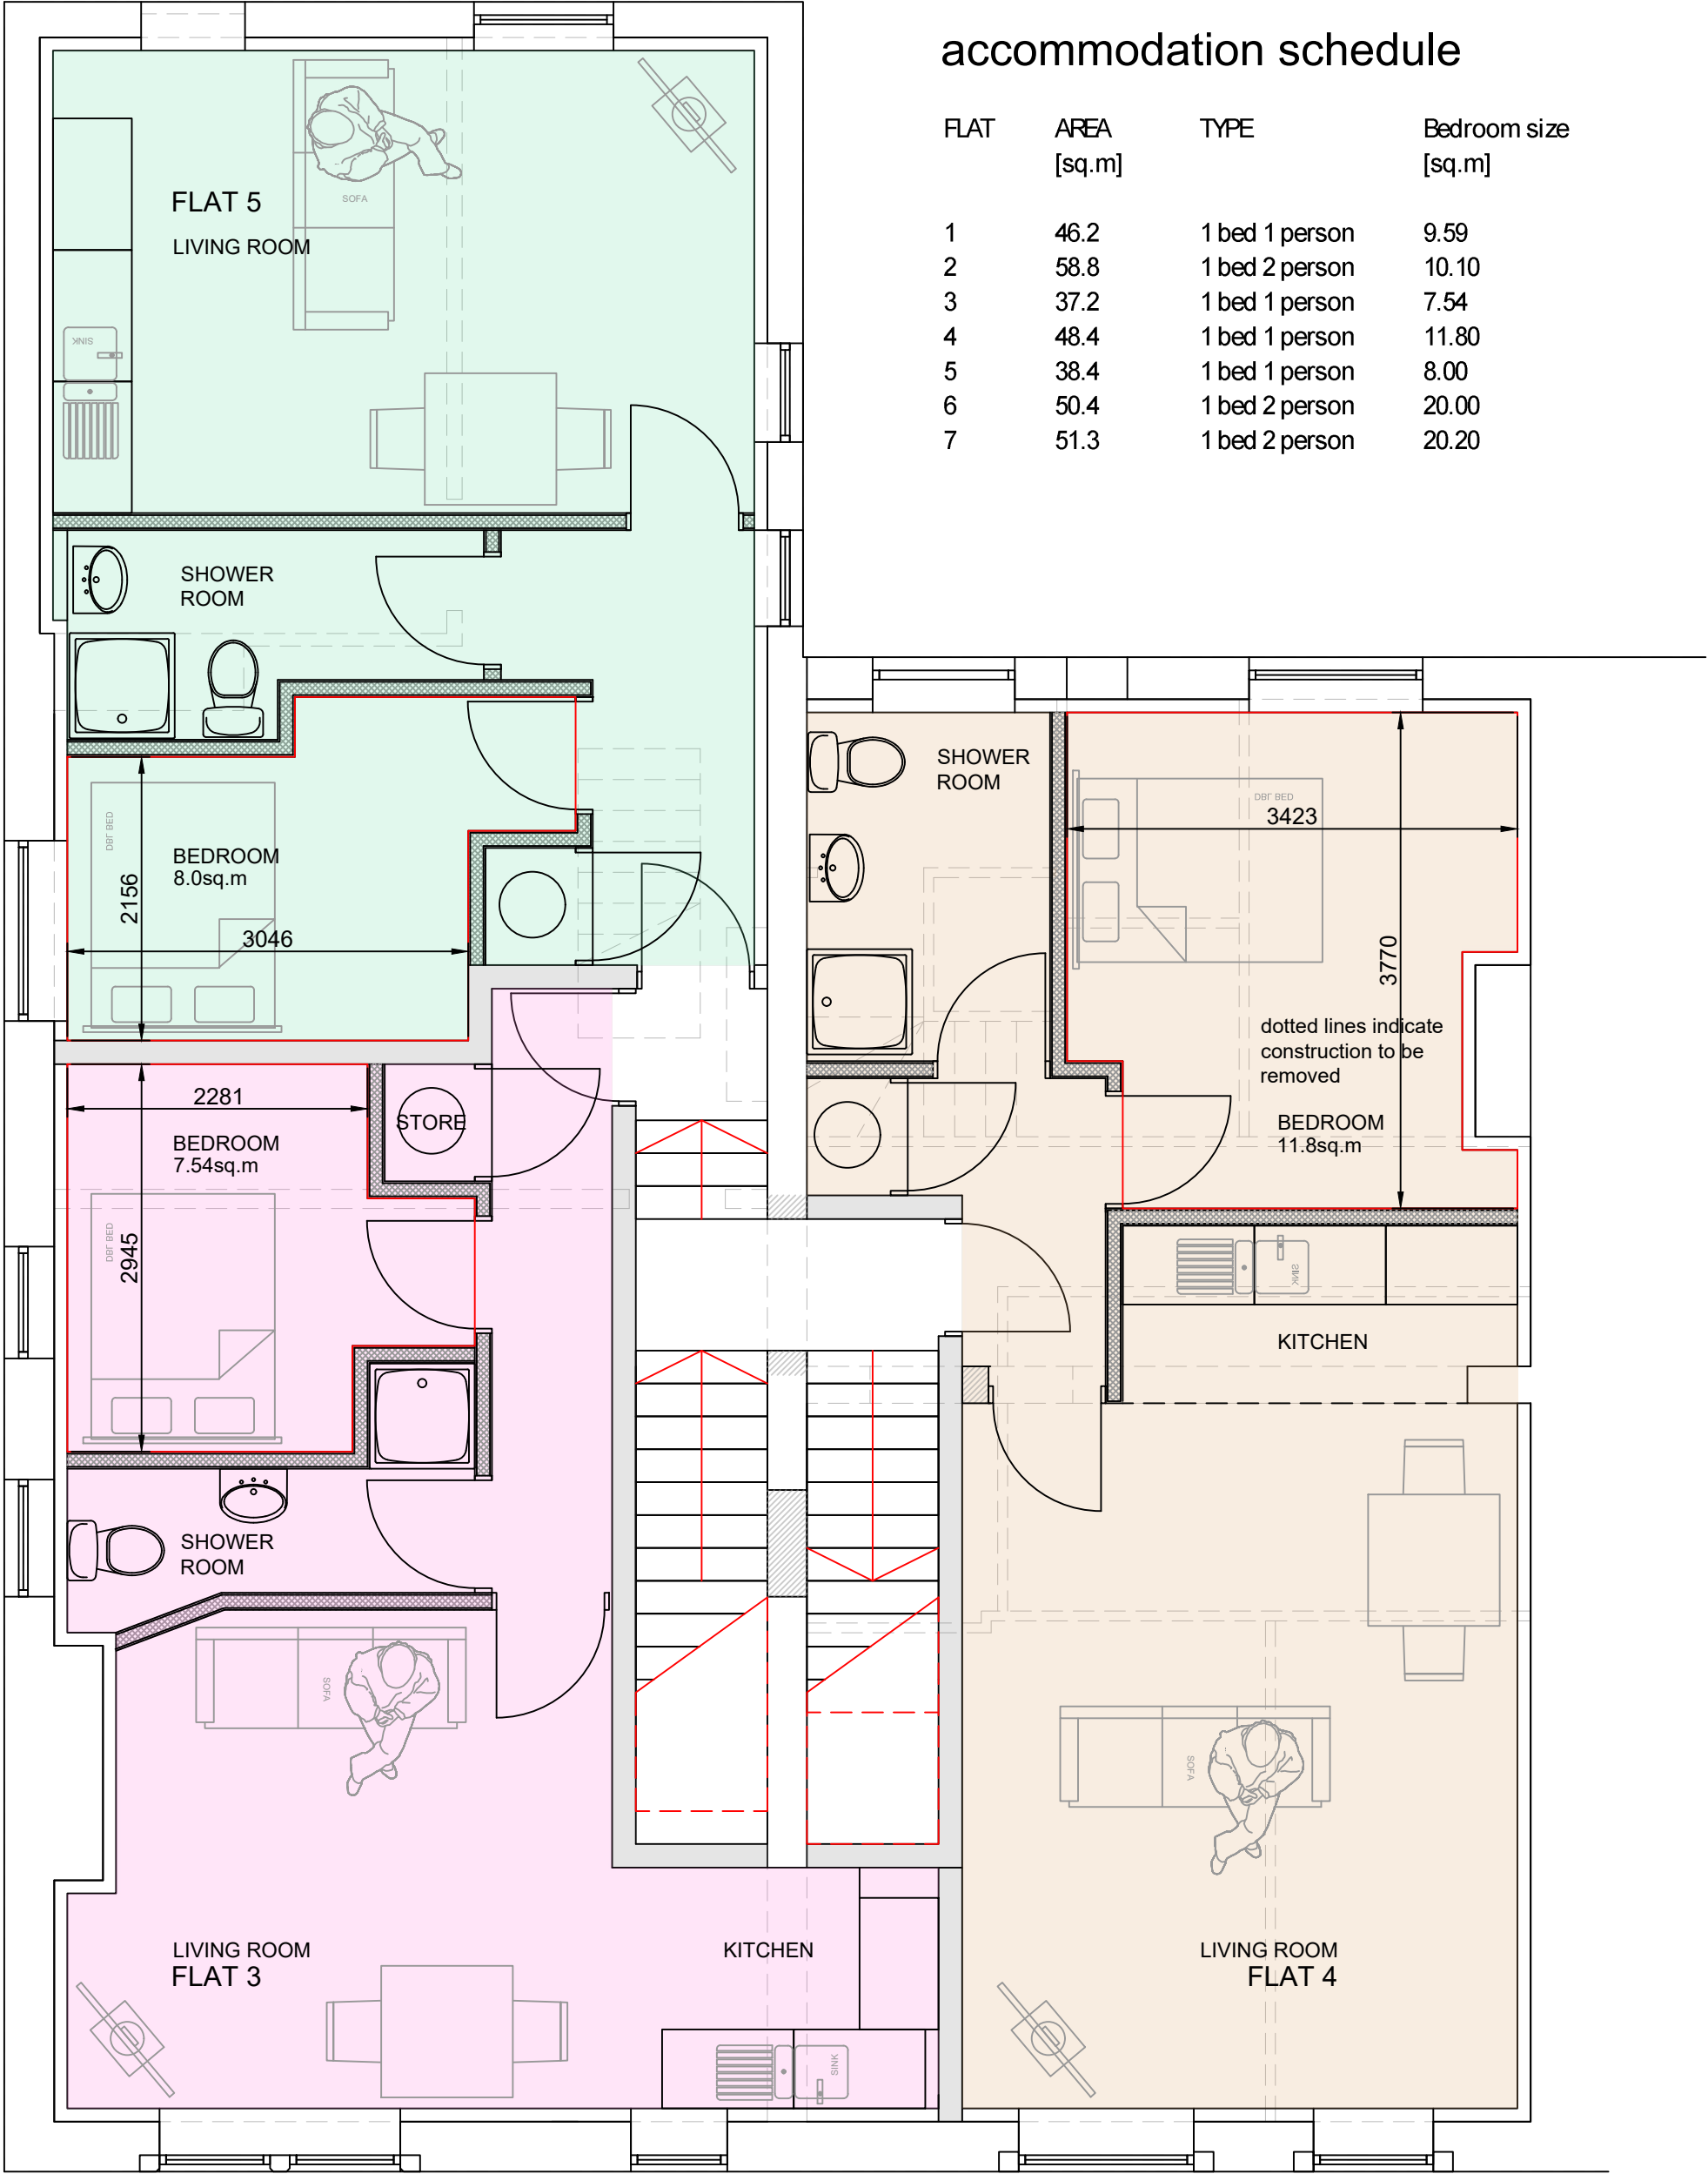

PROPOSED FF PLAN
scale 1 - 50