



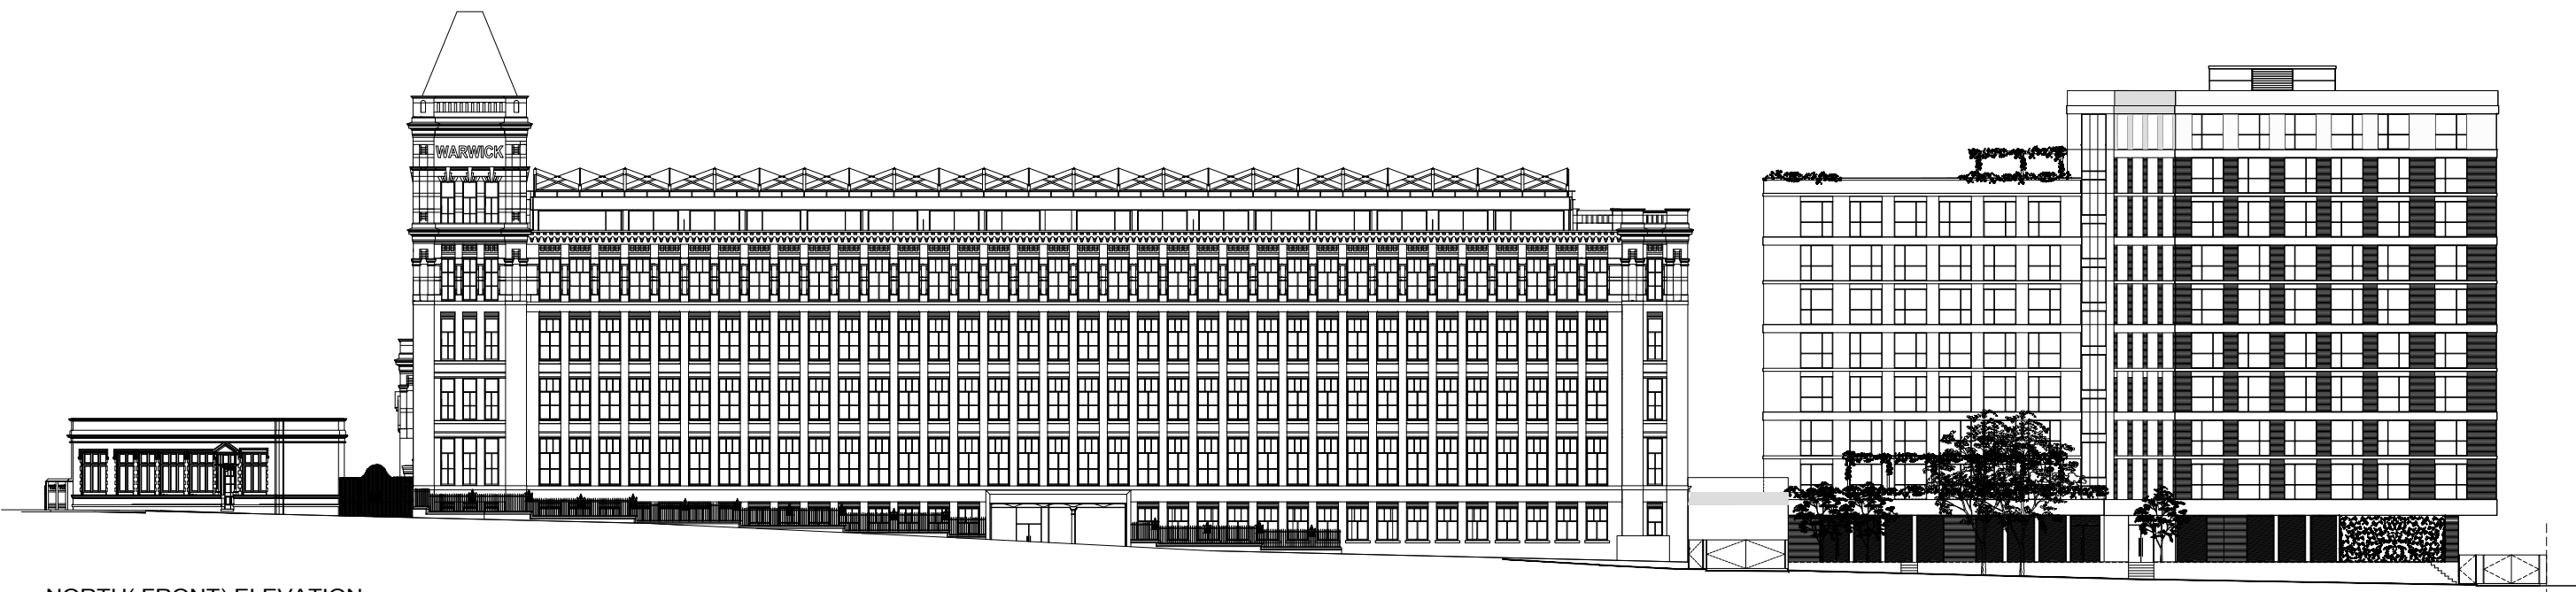

NORTH(FRONT) ELEVATION

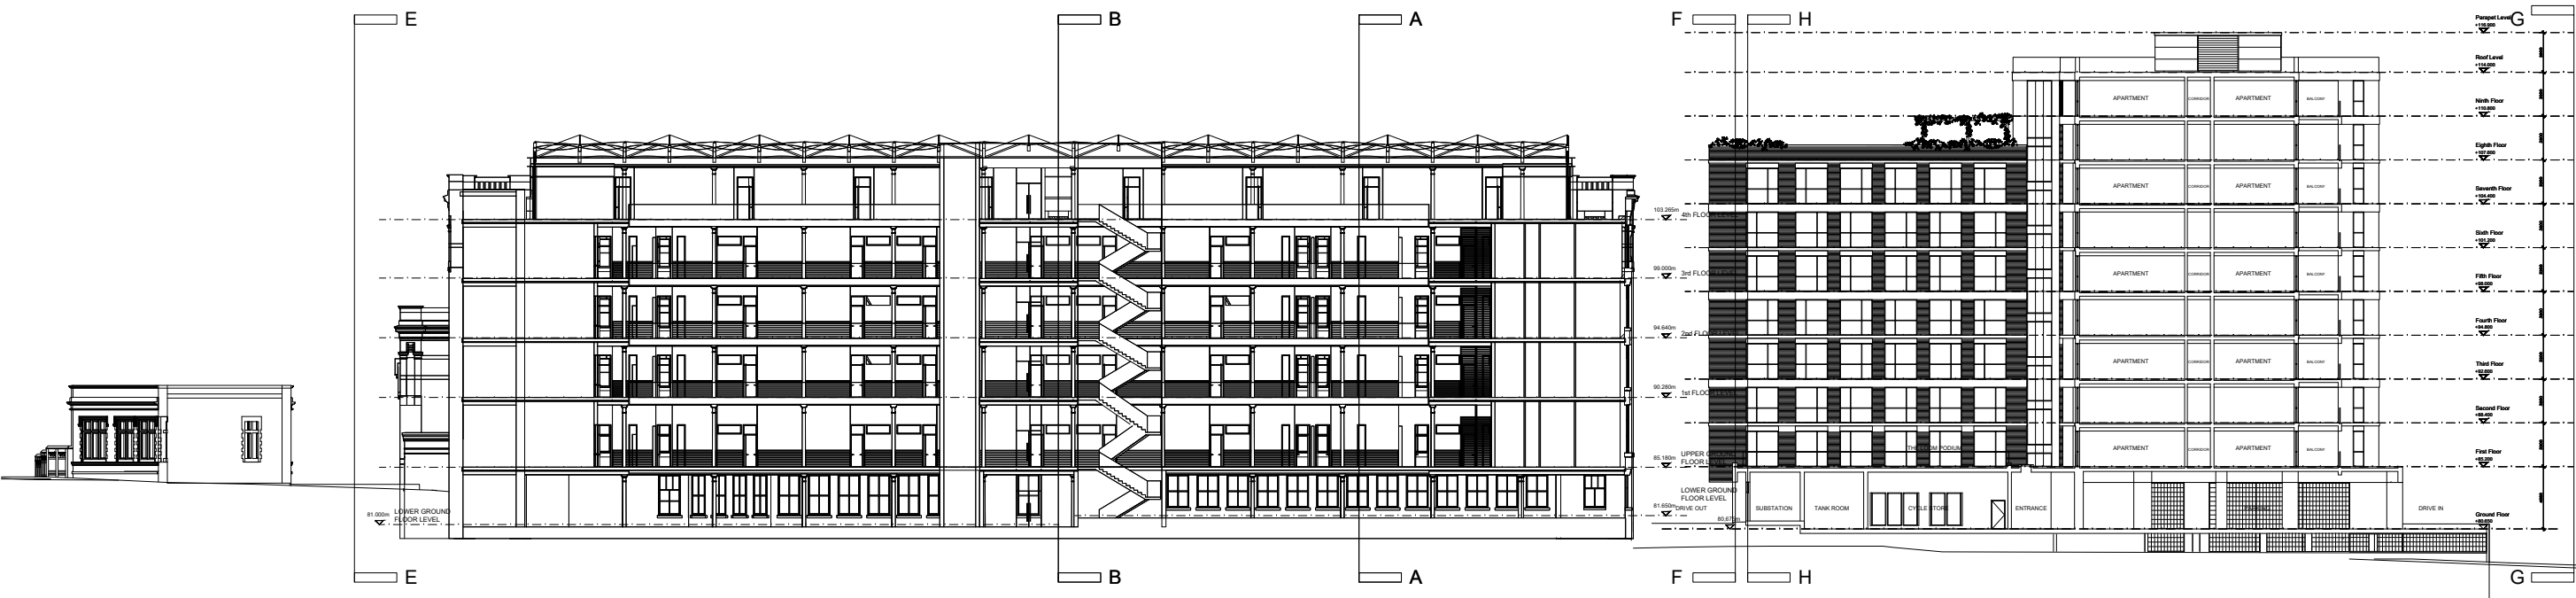

SECTION C-C

P1 UPDATED TO SITE CONDITIONS 05.10.23 REV DATE DRAWN DESCRIPTION			Notes : ■ Dimensions are to be checked on site before fabrication and construction ■ Any discrepancies are to be immediately notified to the architects ■ Structural measurements are to be taken from the structural engineers drawings ■ Do not scale ■ Copyright reserved by GMA	KEY	GMA ARCHITECTURE Architects and Designers UK House 82 Heath Road Twickenham TW1 4BA Telephone 020 8891 5959 Fax 020 8607 9933 Email enquiries@gmaarchitecture.co.uk www.gmaarchitecture.co.uk	DRAWING ISSUE STATUS PLANNING	Client KAM LEI FONG LTD	Scale 1:250@A1 1:100@A3	Date OCT 21	Drawn PA	Checked IL
						Project WARWICK MILL MIDDLETON MANCHESTER M24 1 AZ	Drawing COMBINED WARWICK MILL + THE LOOM NORTH (REAR) ELEVATION + SECTION A-A	Type 01	Client 277-01	Drawing No WM-TL-201	Revision P1