


CLIMBING STRUCTURE ELEVATIONS – BOTTOM (WEST)


Rev	Modifications	Date	Approved
A	New Drawing	28/10/21	BW
B	Revision as per planning req	15/07/22	BW
C	Redesign to accommodate slope	01/09/23	BW
D	Updated with additional information requested	18/01/24	BW

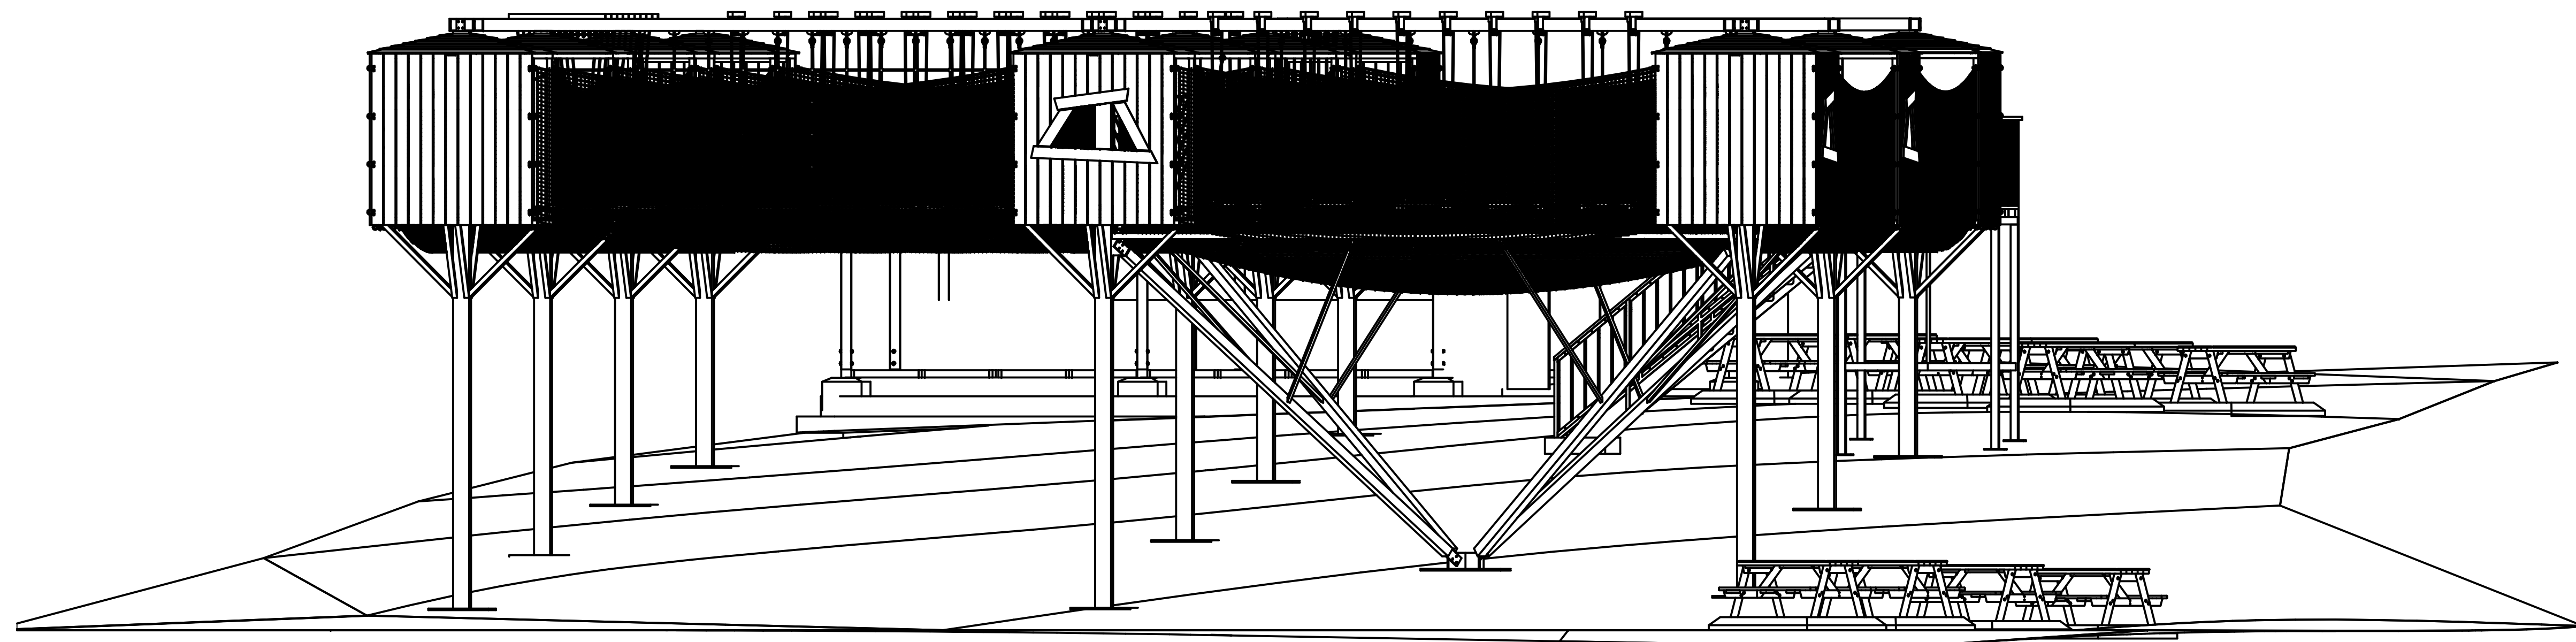

Redwood Play Ltd
East Barn
Little Witley
Worcester
WR6 6LL
e:ben@redwoodplay.com



All Dimensions in mm

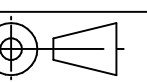

This document, including the copyright therein, is the property of Redwood Play Ltd and may not be utilised for any purpose or reproduced, or transmitted to any third party without prior written consent.

Title	Hollingworth Lake Climbing Structure
-------	--------------------------------------

Part / Drg No.
HCS0001A

Drawn by BW	Scale 1:100	Sheet Size: A1	Sheet Number. 4 of 21
-----------------------	-----------------------	--------------------------	---------------------------------