


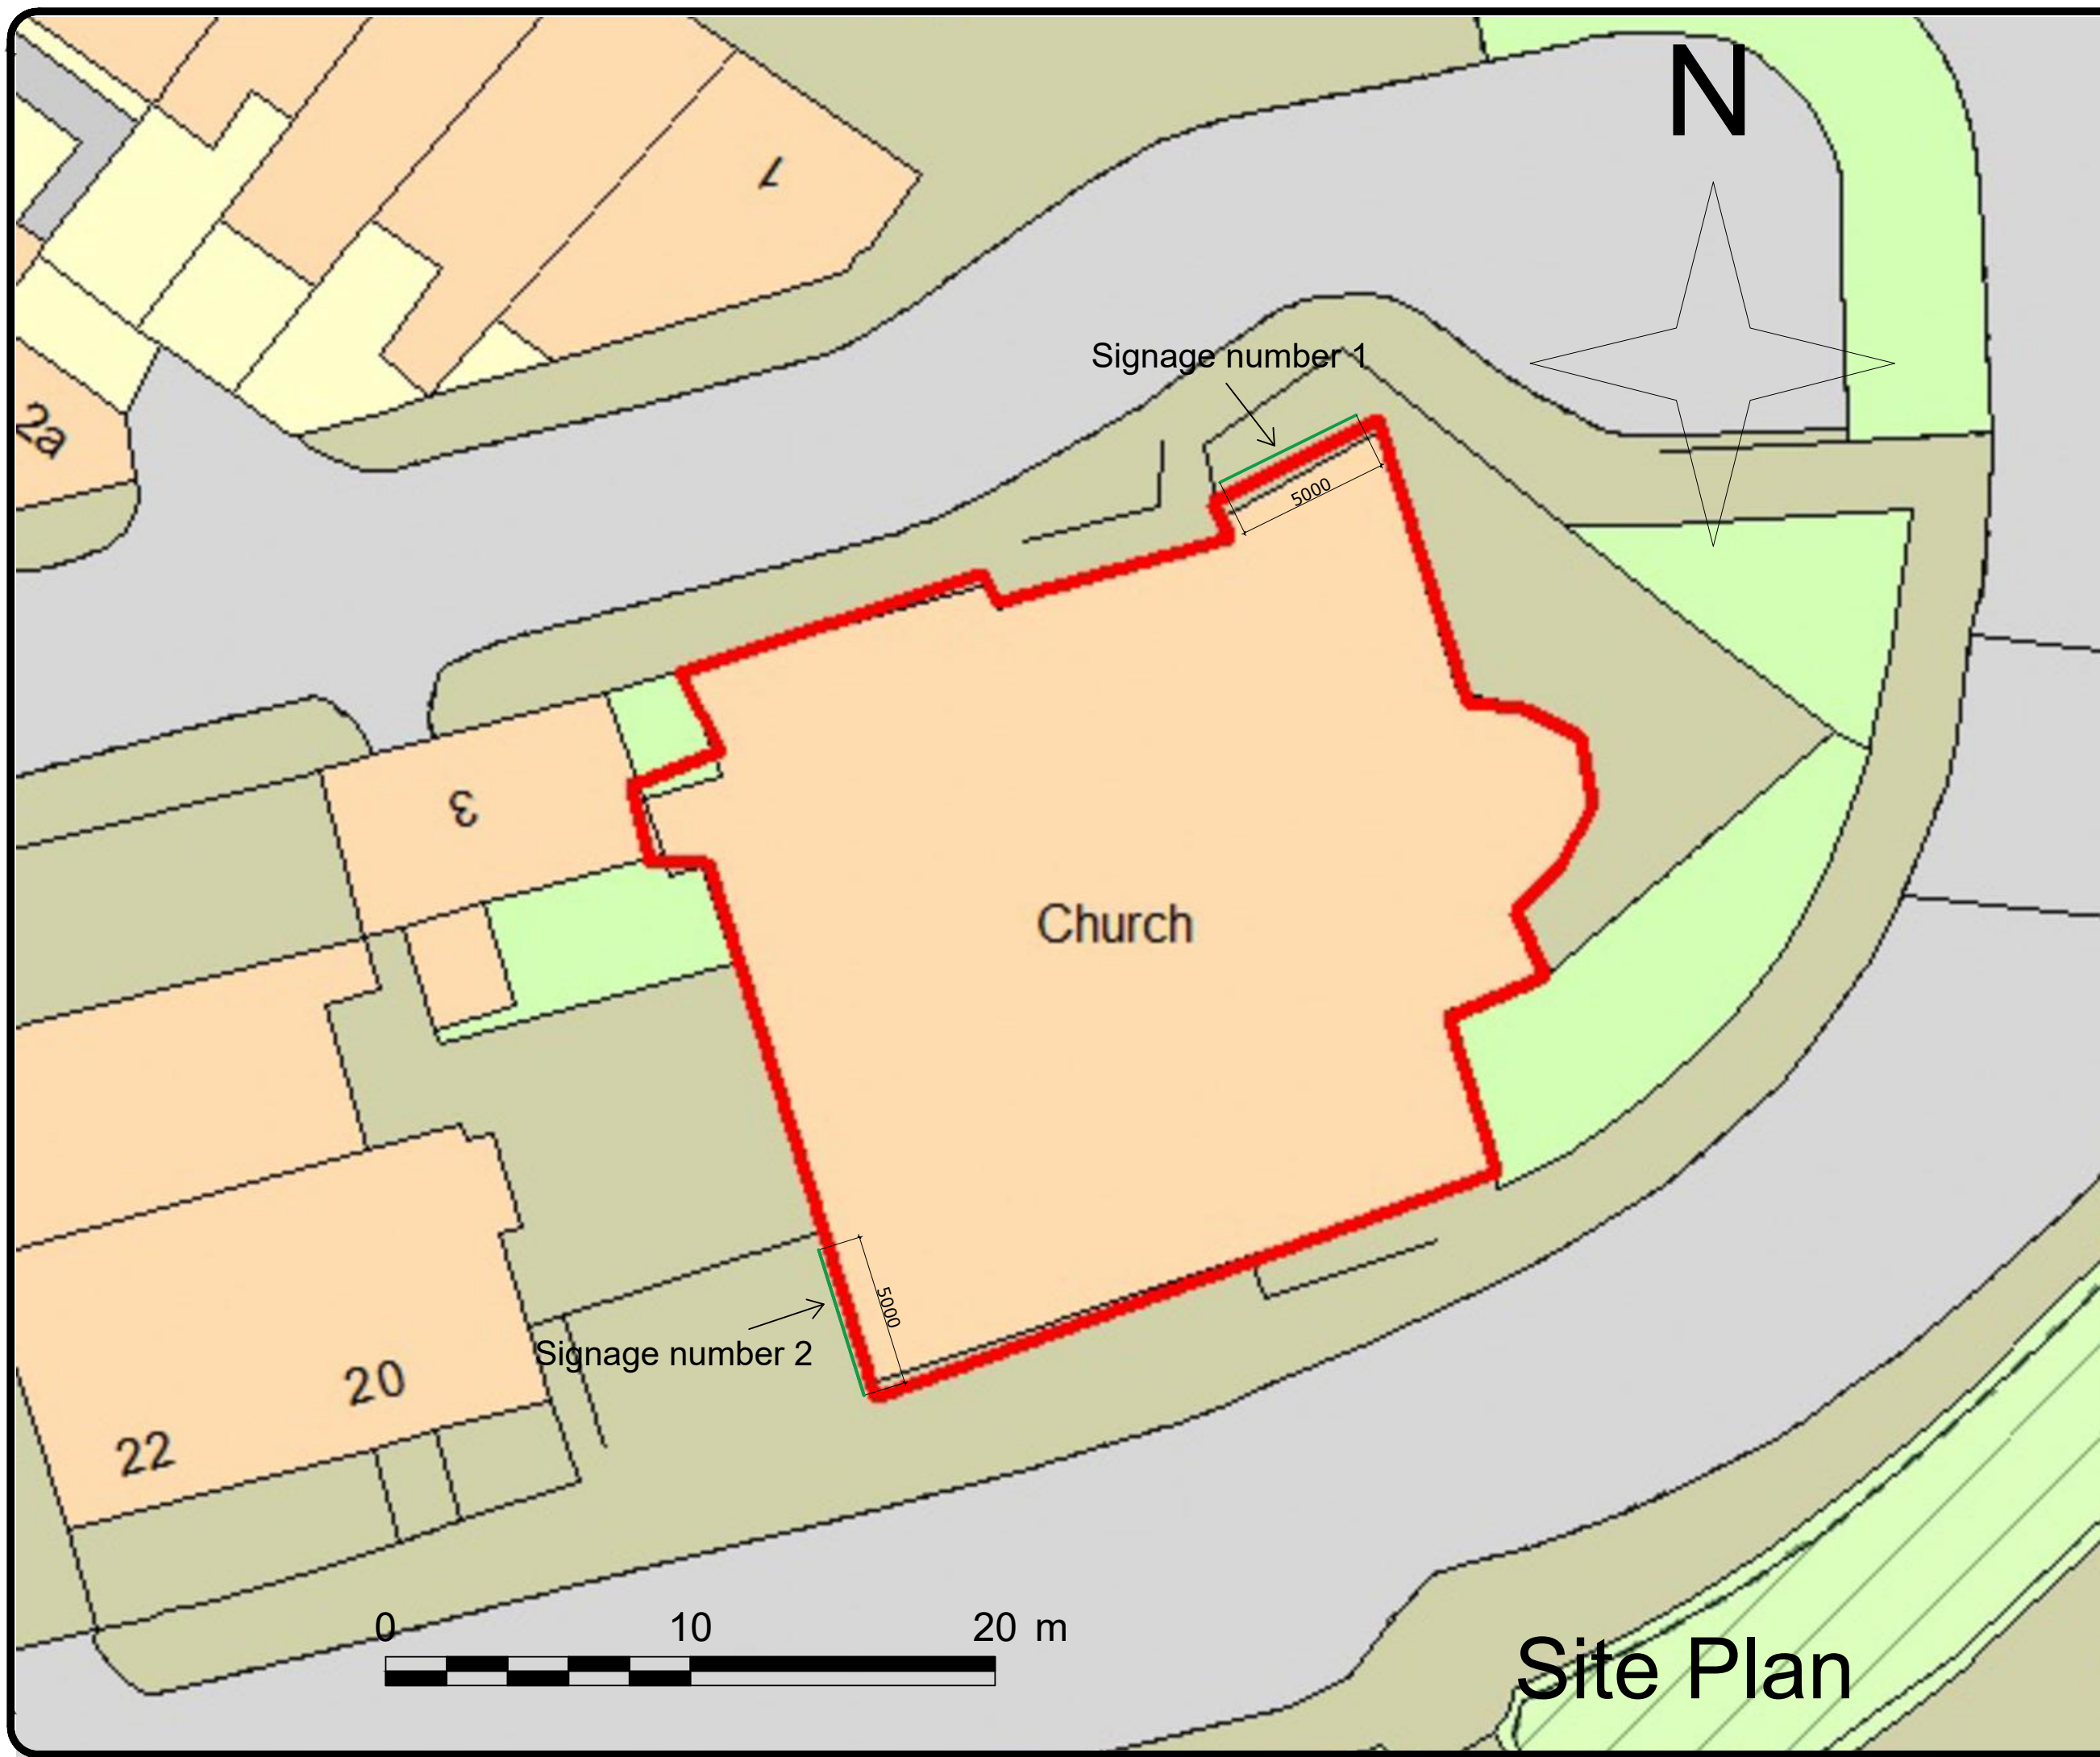

Site Plan

General Notes

Blank area for general notes.

No.	Revision/Issue	Date

Firm Name and Address



Mason and Marlowe
 Mason and Marlowe Ltd.
 Architects, Project Managers and
 Quantity Surveyors
 5 Picadilly Place
 Manchester, M1 3BR

Project Name and Address

**ROCHDALE UNITARIAN
 CHURCH**
 CLOVER ST.
 ROCHDALE,
 OL12 6TP

Project	Sheet A3
Date 27/04/2024	
Scale 1/200	