



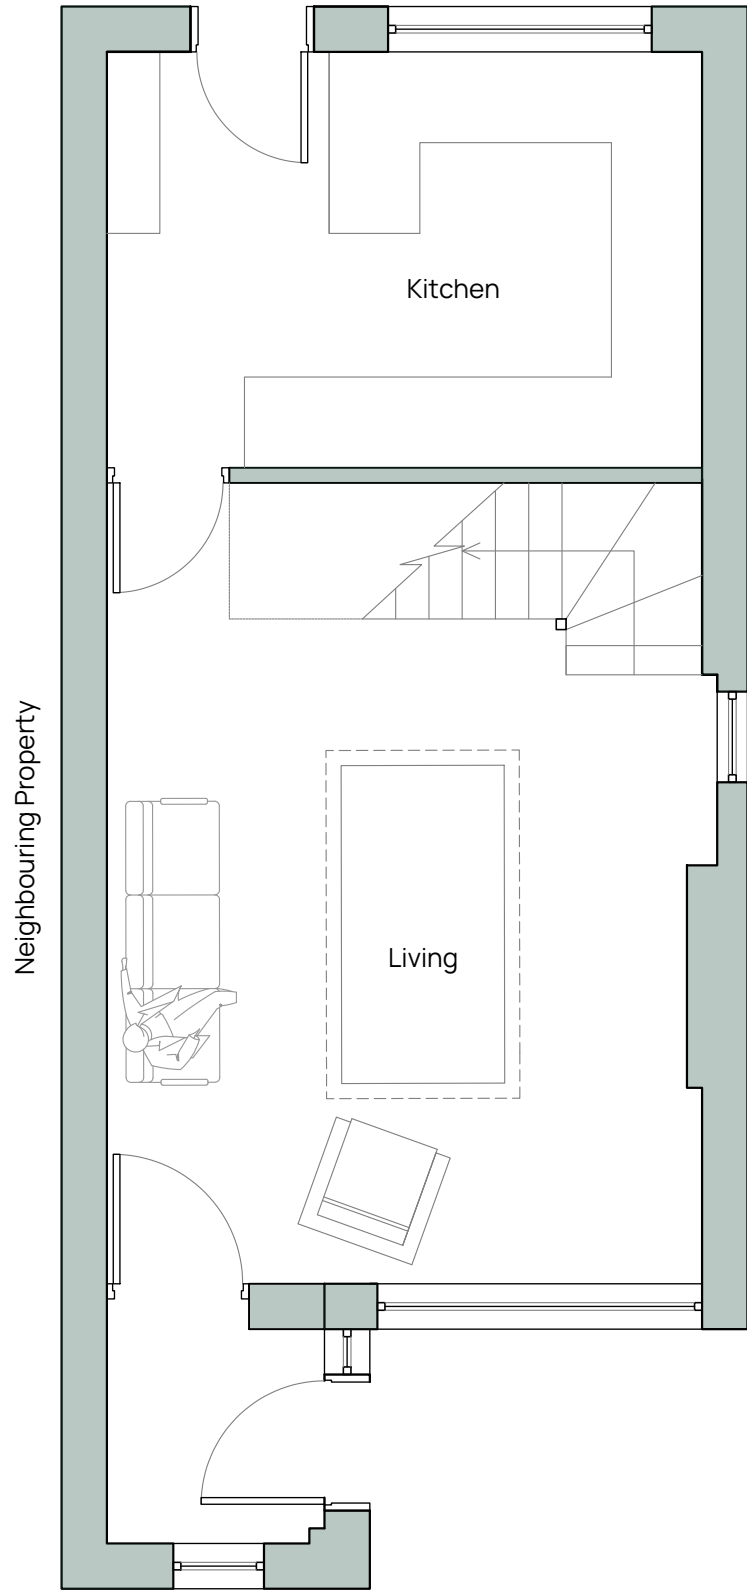

Existing Plan - Ground Floor
Scale 1:50

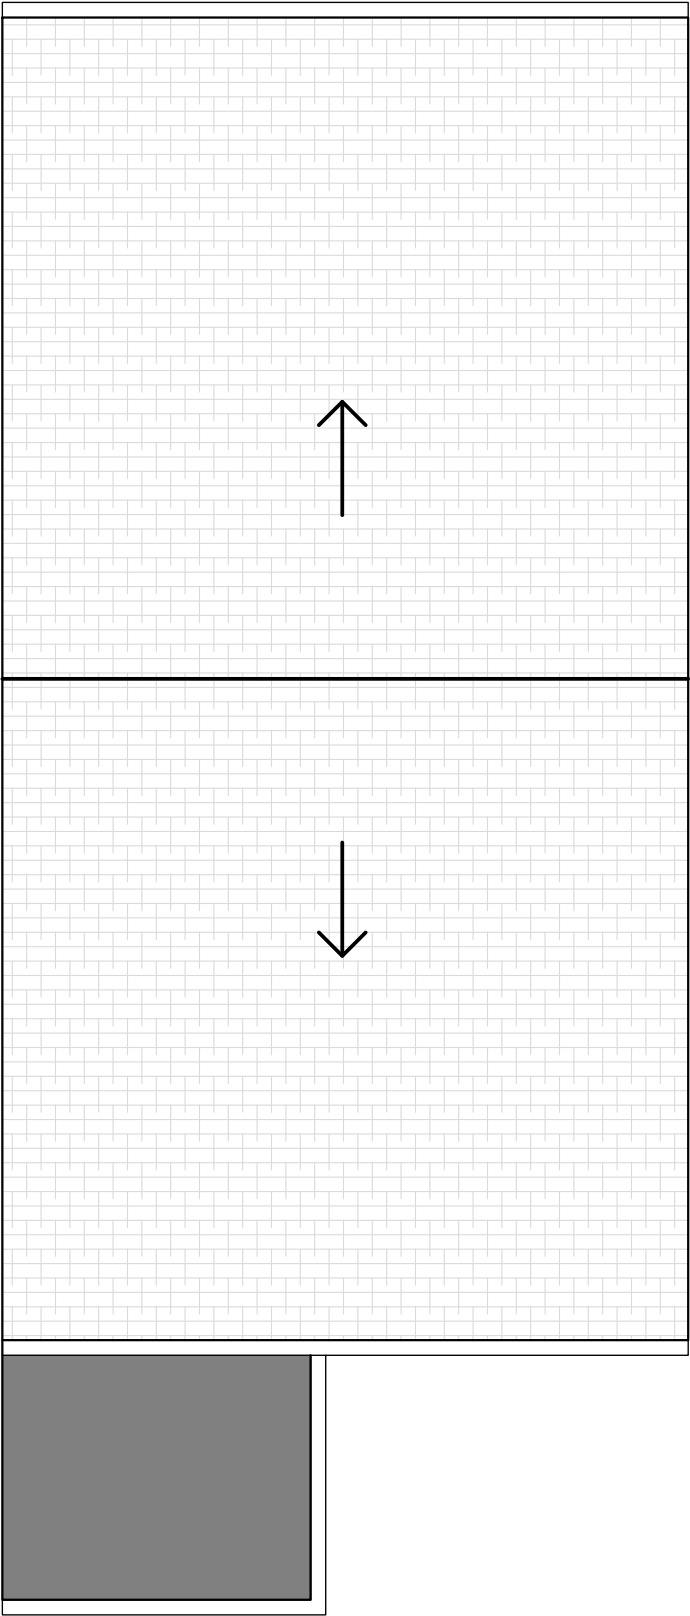

Existing Plan - Roof
Scale 1:50