


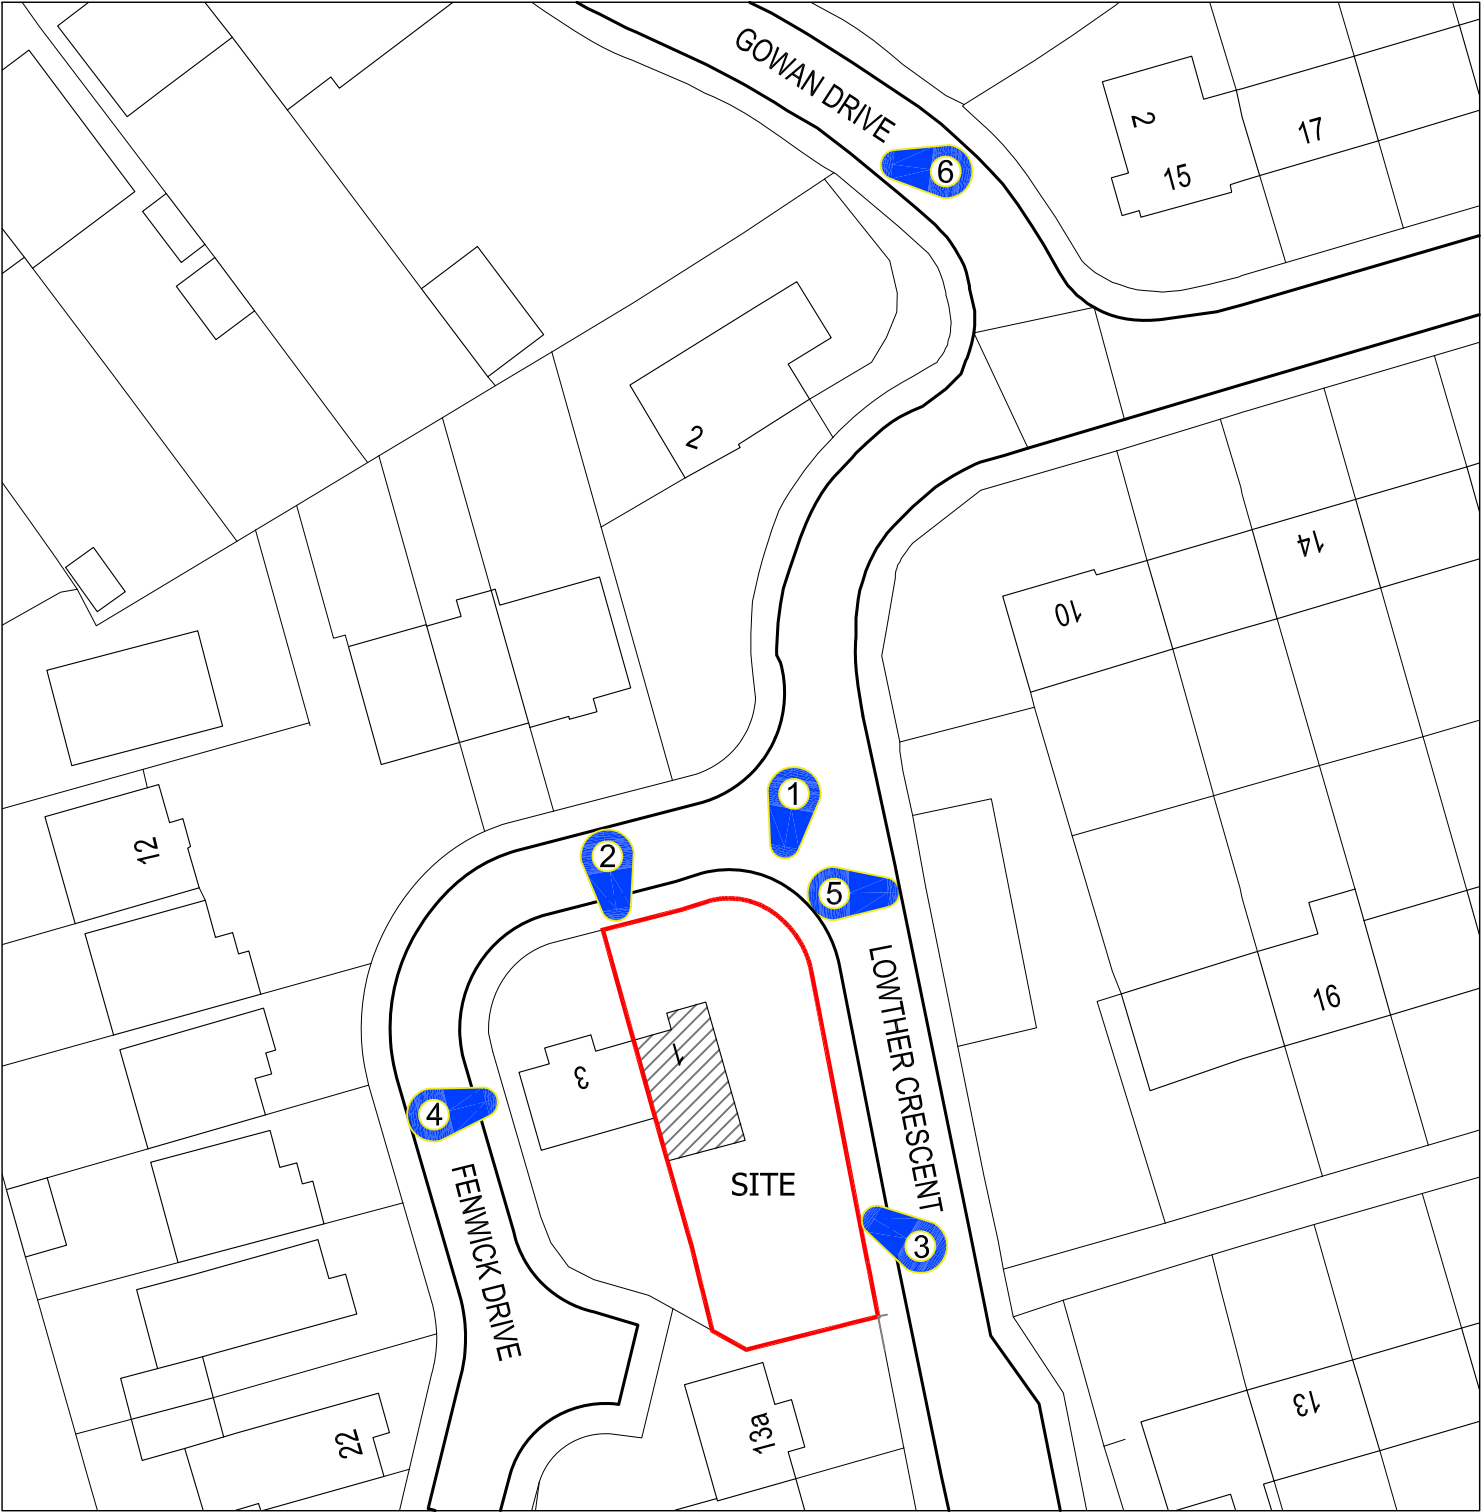

**LEGEND:**

-  AREA OF THE SITE
-  AREA OF THE EXISTING BUILDINGS

EXISTING PICTURES MAP  
NOT SCALED



NOT SCALED

1 FENWICK DRIVE, MIDDLETON, M24 4SN

SHEET 09  
EXISTING PICTURES MAP

(NOT SCALED @ A3)  
27.10.2023