



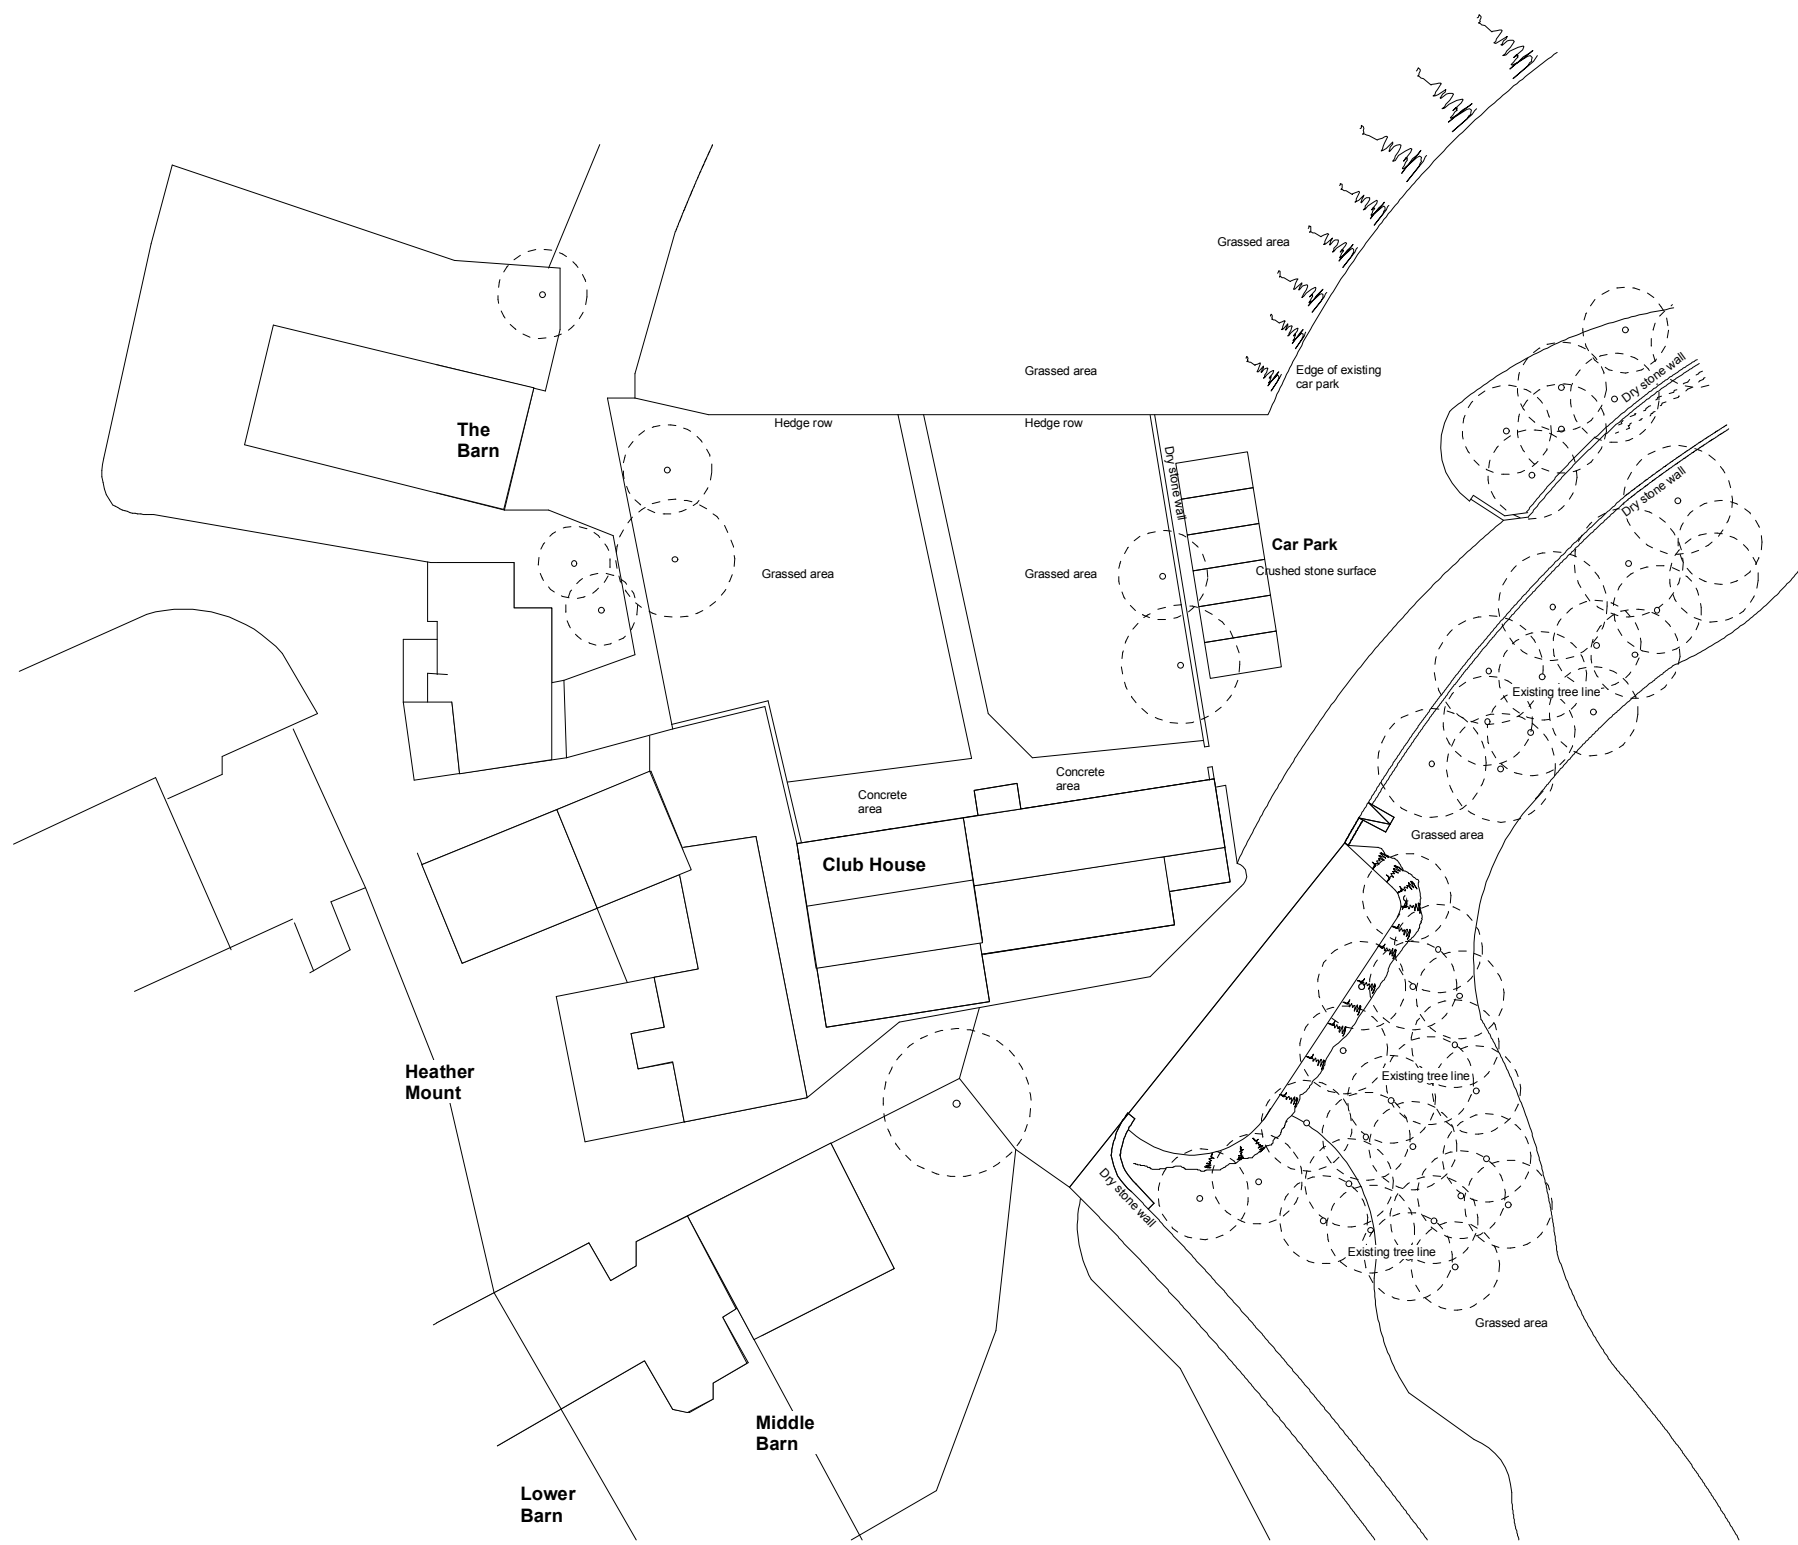

Existing Block Plan Scale 1:500

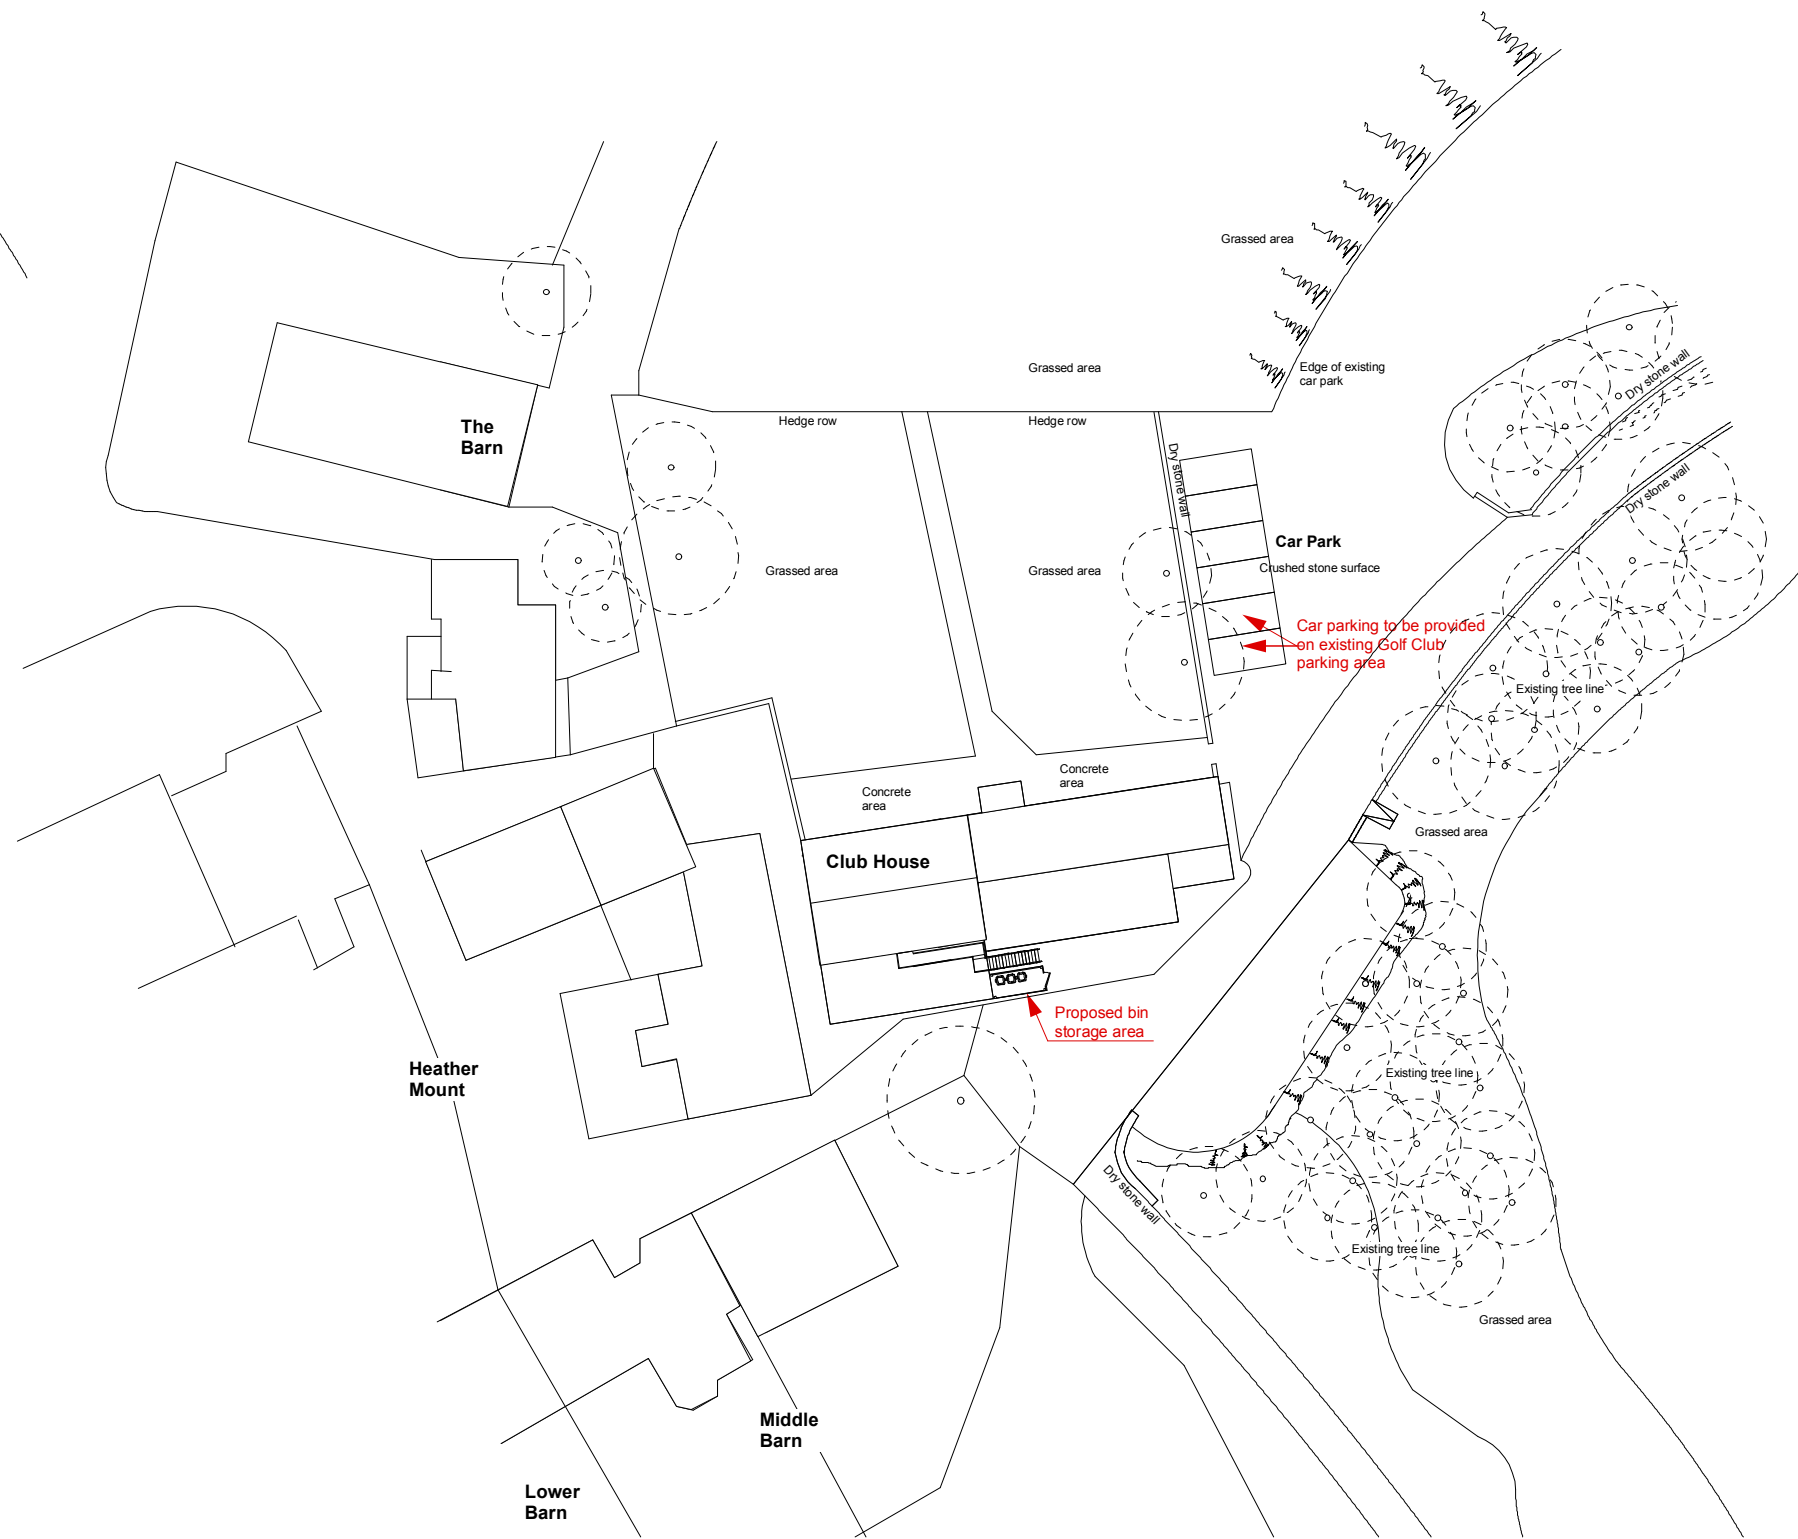

Proposed Block Plan Scale 1:500

REVISIONS	

CLIENT	WHITTAKER GOLF CLUB WHITTAKER HAMLET WHITTAKER LANE LITTLEBOROUGH OL15 0LH
--------	--

PROJECT	PROPOSED CHANGE OF USE OF FIRST FLOOR TO SELF CONTAINED APARTMENT WITH EXTERNAL MEANS OF ESCAPE STAIRCASE
---------	--

DRAWING	Existing & Proposed block plan
---------	--------------------------------

DRAWING NO	PL.2373.003A
DRAWN	AAL

DATE	16.11.2023
SCALE	1:500

design306

design306
306 Milnrow Road
Rochdale
OL16 5BQ
Tel 07794 332098
email alex@design306.co.uk