




SECTION 1-1

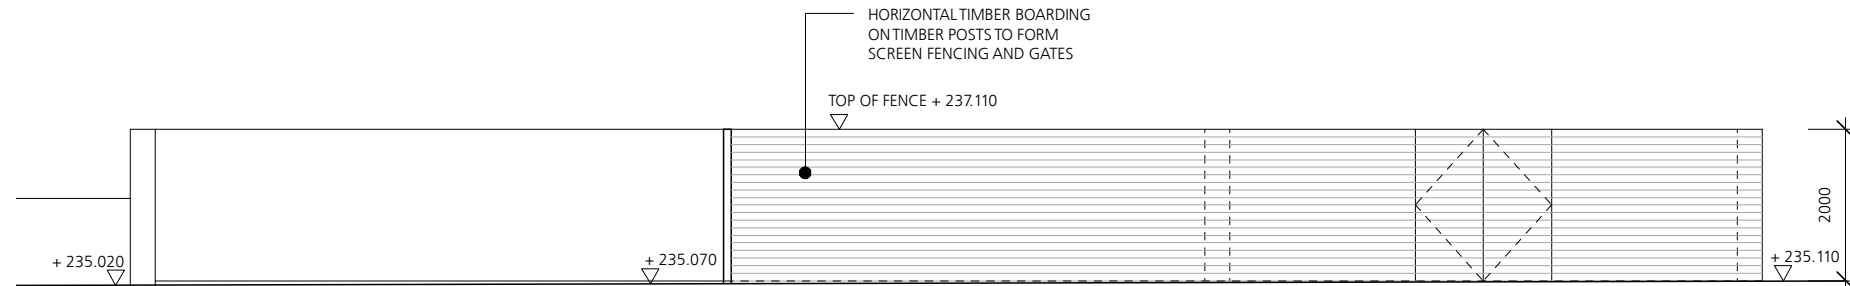


SECTION 2-2

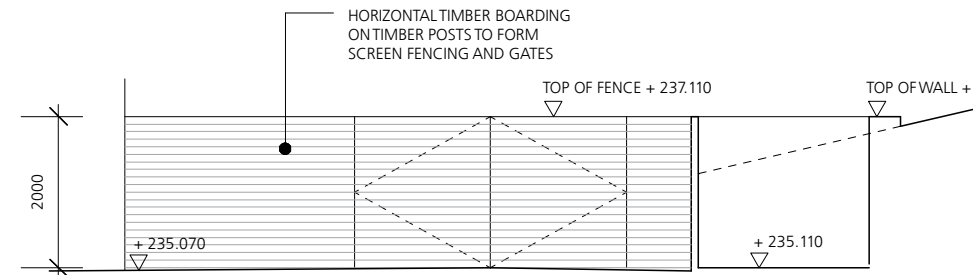


SECTION 3-3

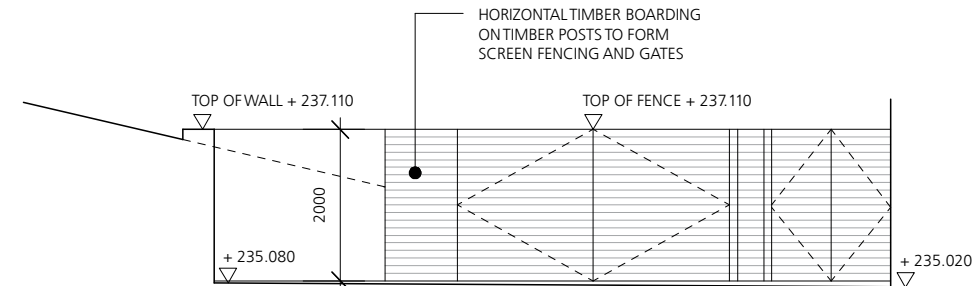

SECTION 4-4

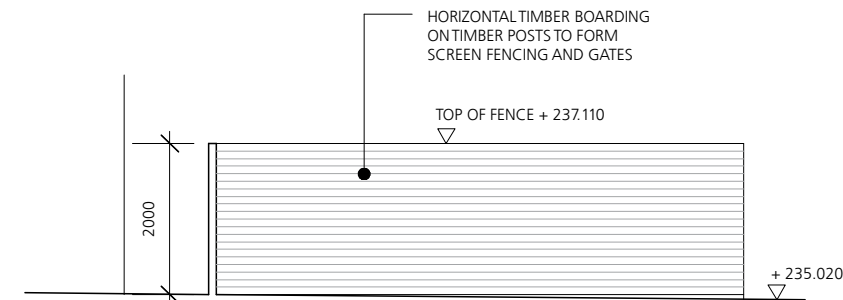


SECTION 5-5

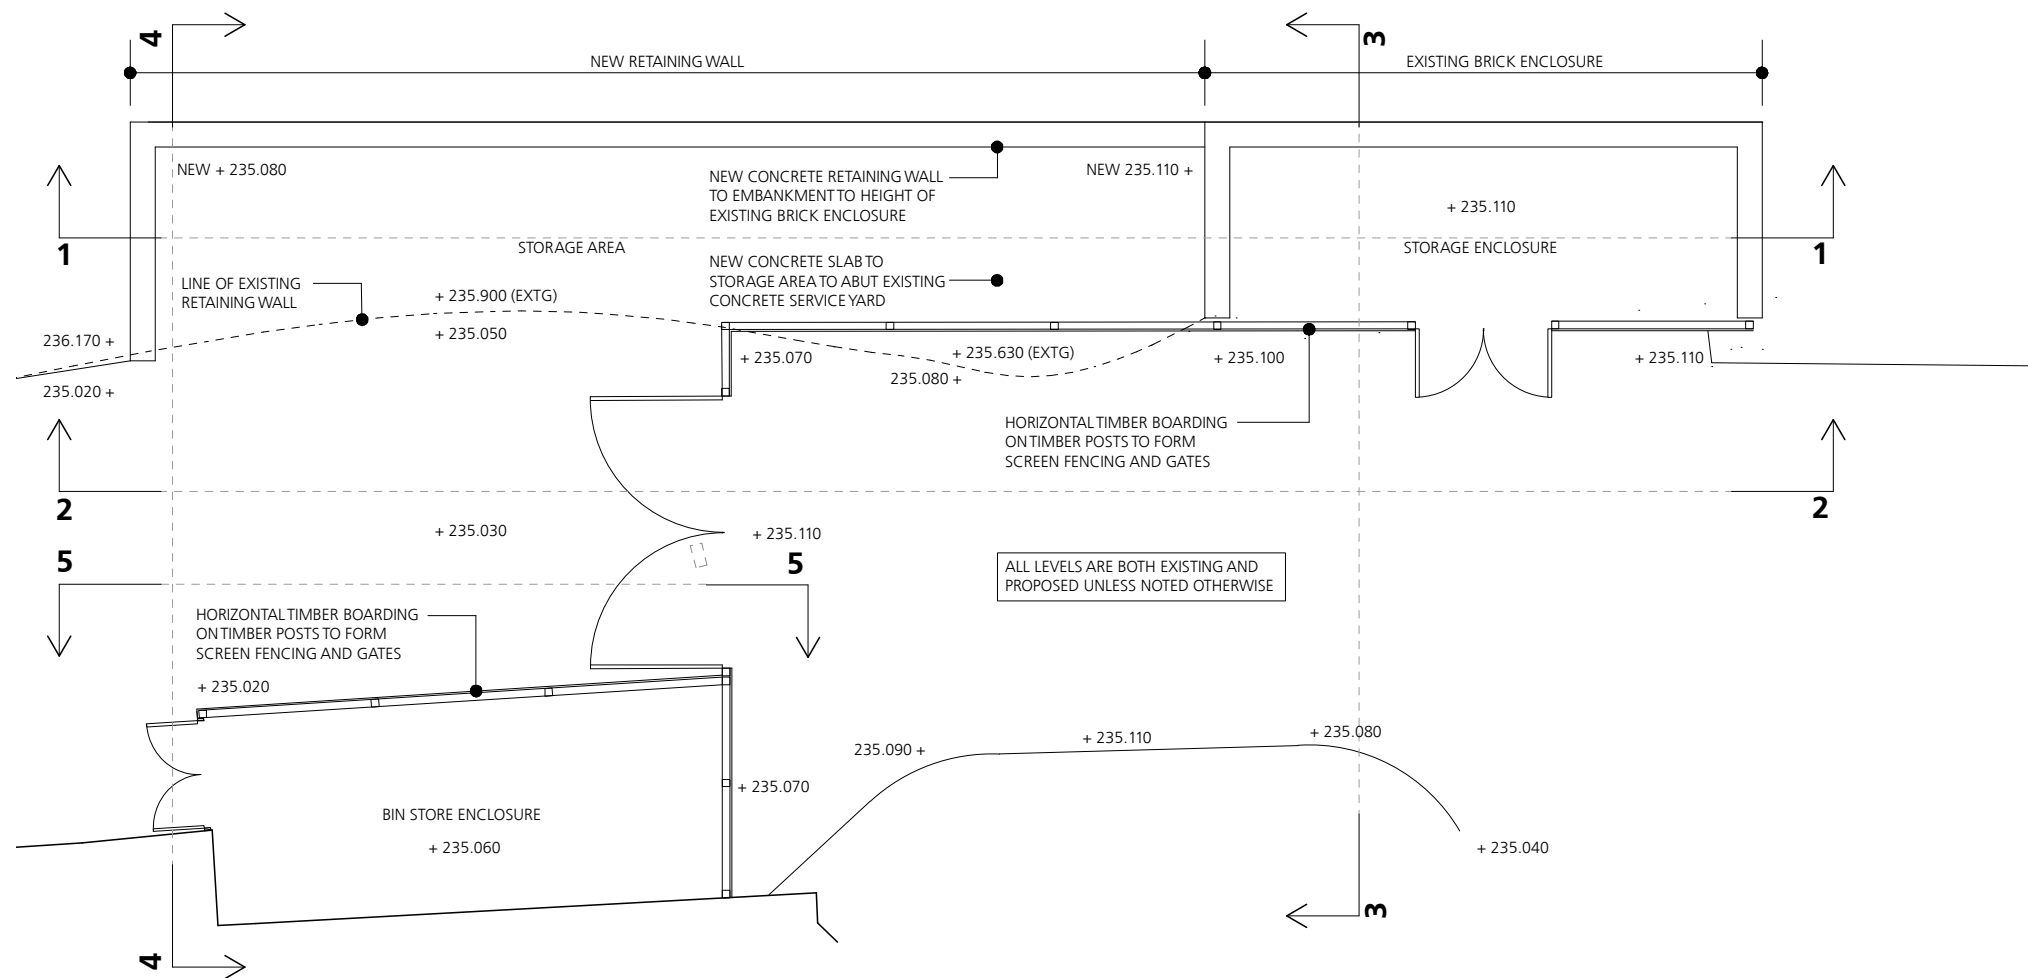

PLAN

Rev A2 - 07/23 - Levels added

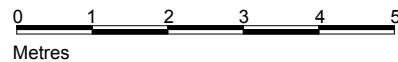

Jonathan Davidson Architects

Architecture & Industrial Design
47 Hilton Street
MANCHESTER
M1 2EF
t: 0161 711 0835
e: inbox@jddavidsonarchitects.com
w: www.jddavidsonarchitects.com

Client Elle R Leisure
Project **Proposed Albert's Restaurant**
Edenfield Rd, Norden
Scale 1:50 @ A1 / 1:100 @ A3
Date July 2023

Document **Planning Drawing**
Proposed Storage Area Layout
Status For information

Doc Ref 366 PD 2011 A2