



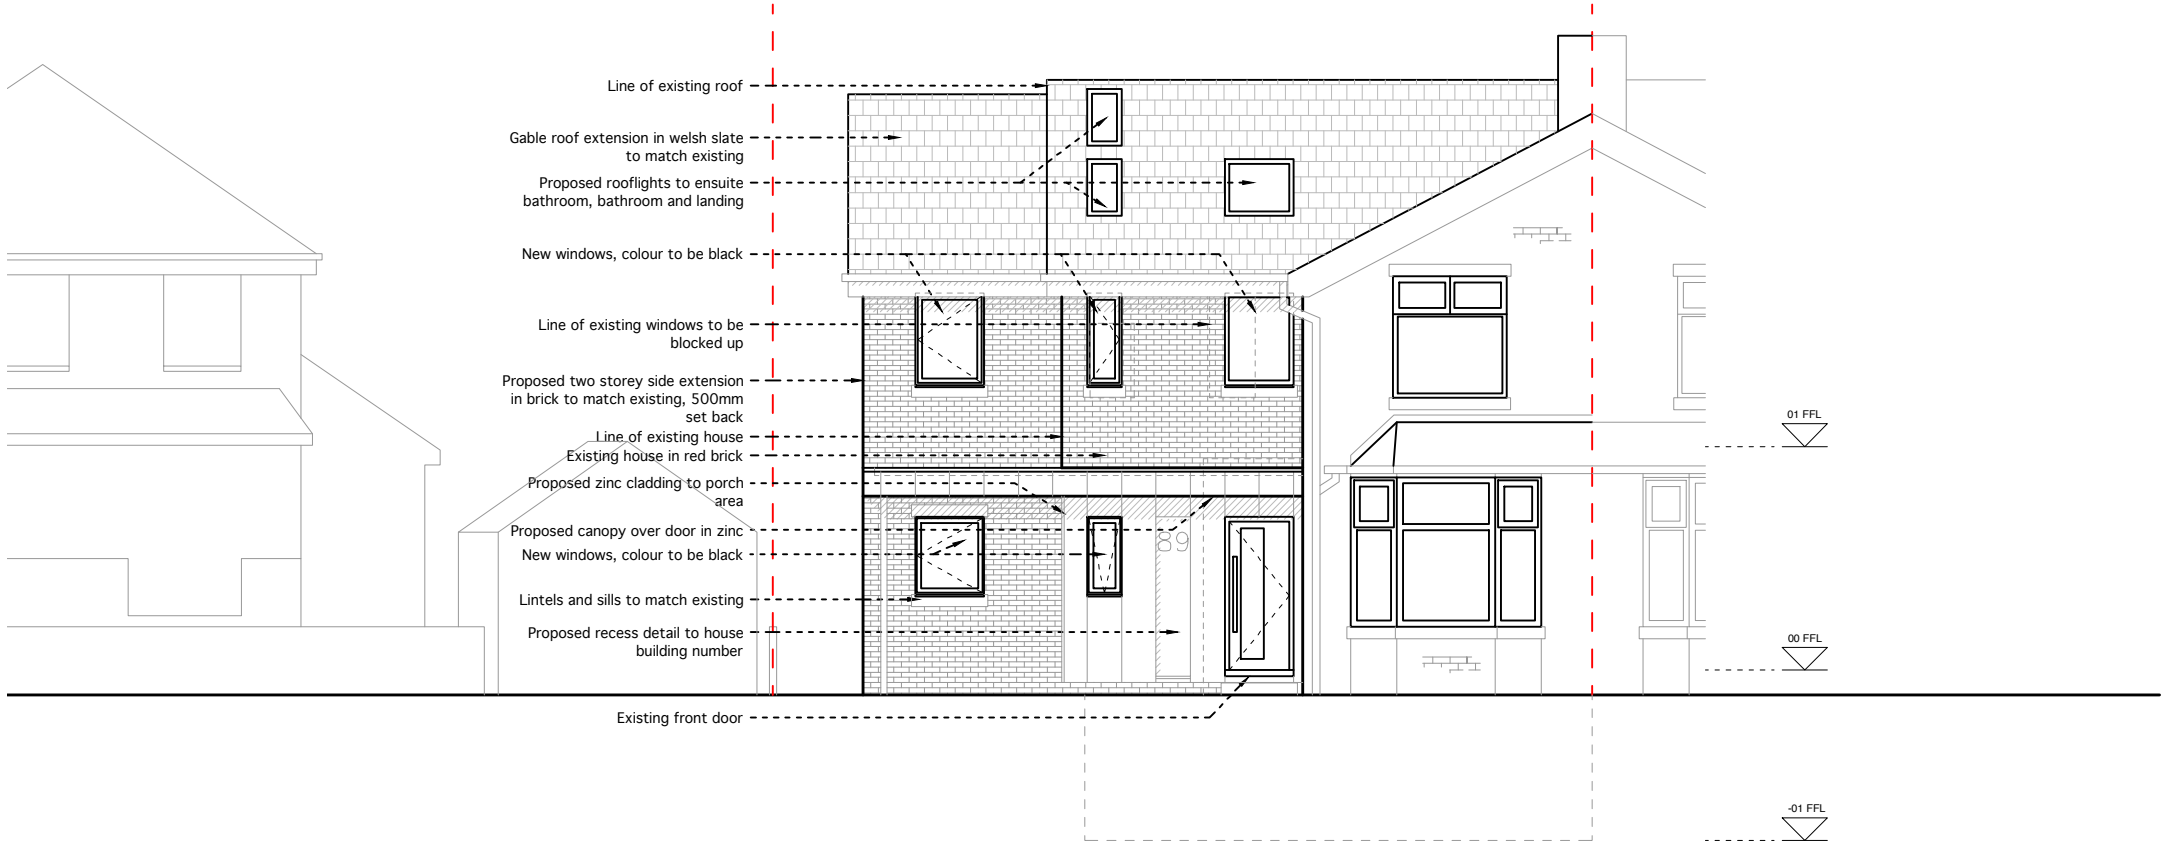

FRONT ELEVATION

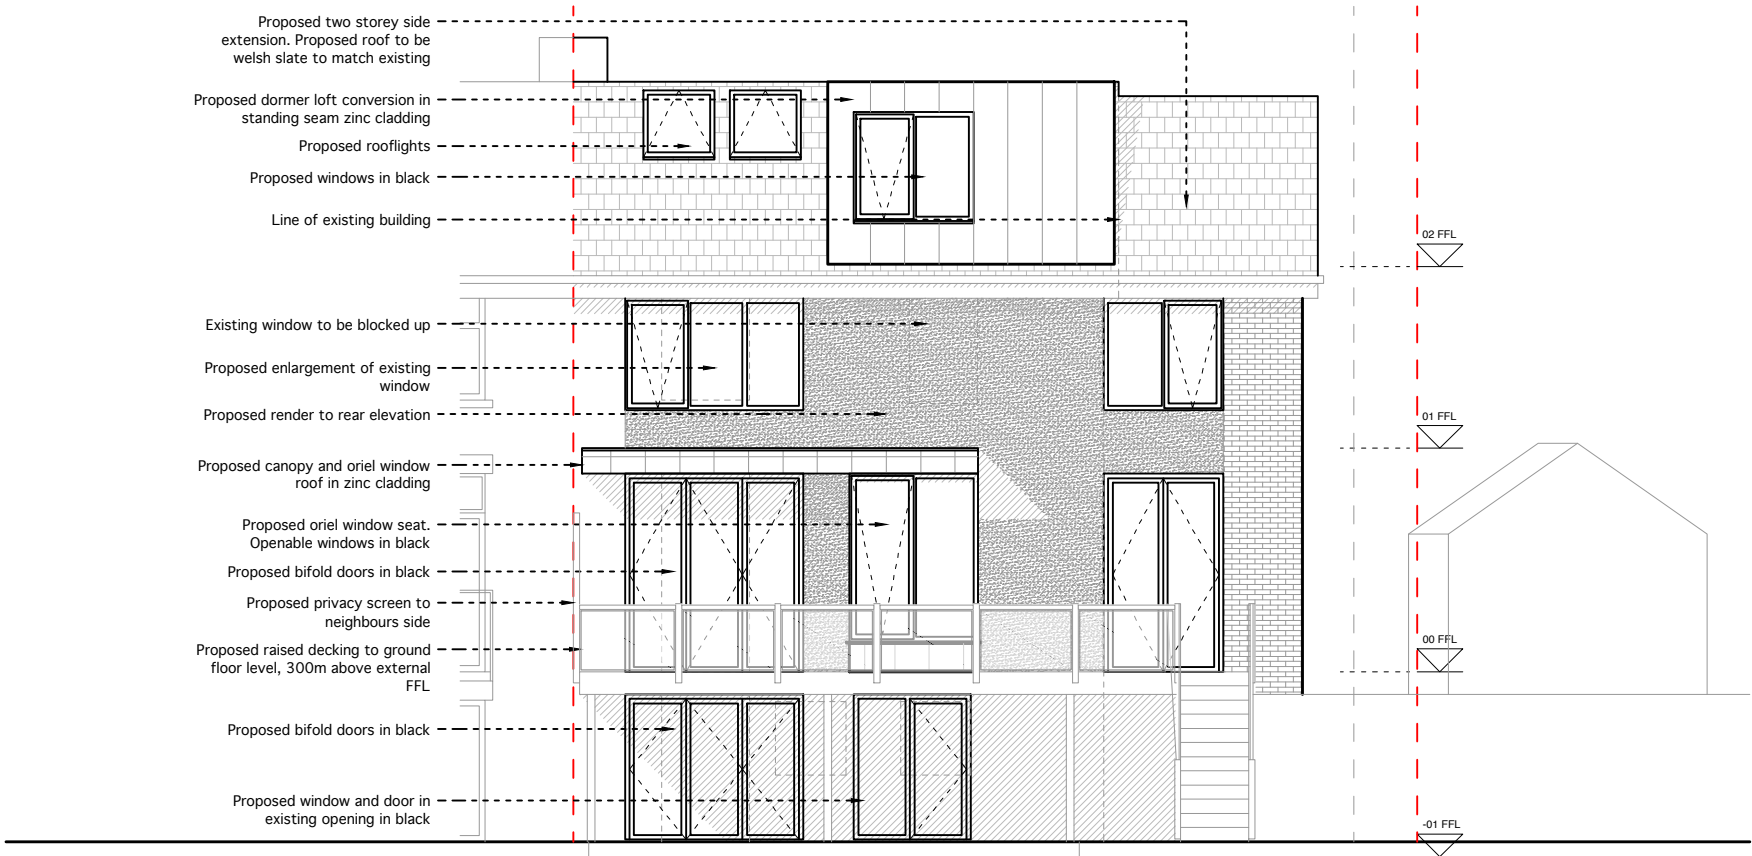

REAR ELEVATION

TITLE

PROPOSED FRONT & REAR ELEVATION

DWG.NO.

2272 - PL - PR - 200

SCALE

1:100 @ A3

ISSUE

PLANNING

DATE

05-08-2022

REVISION

JOB NO.

07

2272

NOTES

Rev	Date	Description
00	23/08/22	DRAFT Issue to Client
01	27/09/22	Issue to Client
02	24/11/22	Issue to Client for final approval
03	16/01/23	Updated to reflect Client comments
04	16/01/23	Issue to PLANNING
05	14/04/23	Issue to Client for approval
06	16/04/23	Issue to PLANNING
07	05/07/23	Issue to Client for approval

KEY:

	- Slate to match existing
	- White render with vertical grooves
	- Vertical standing seam zinc cladding
	- Red brick in running bond
	- White render

CLIENT

Harriet Whitehead

ADDRESS

89 Shaw Road,
Newhey,
Manchester,
OL16 3SS

PROJECT
DESCRIPTION

Extension of existing family home and interior remodel

PROJECT
ADDRESS

89 Shaw Road,
Newhey,
Manchester,
OL16 3SS


BUTTERFIELD
ARCHITECTURE

ARCHITECTURE \ INTERIORS \ PROJECT MANAGEMENT


W \ WWW.BUTTERFIELDARCHITECTURE.CO.UK
E \ INFO@BUTTERFIELDARCHITECTURE.CO.UK
M \ +44 (0) 7779302856
102 ROSENEATH ROAD, URMSTON, MANCHESTER, M41 5AZ

© **COPYRIGHT** This drawing is protected by copyright, it may not be reproduced in any form or by any means for any purpose, without gaining written permission from Butterfield Architecture
NOTES This drawing is to be read in conjunction with all relevant Butterfield Architecture, Structural Engineer's, Service Engineer's, and Subcontractor drawings. Review all drawings and report any discrepancies to Butterfield Architecture prior to consulting. All structural walls to be confirmed by SE / Contractor on site. Do not scale from this drawing. All dimensions and levels including any abutment to existing structures to be checked on site prior to commencement. All dimensions in millimetres unless stated otherwise. Work from figured dimensions only. No deviation from details shown on this drawing is allowed without Butterfield Architecture's prior permission in writing. All work is to be carried out in accordance with British Standard Codes of Practice, Statutory requirements and the Contract Documents.

0 1m 2m 3m 4m 5m

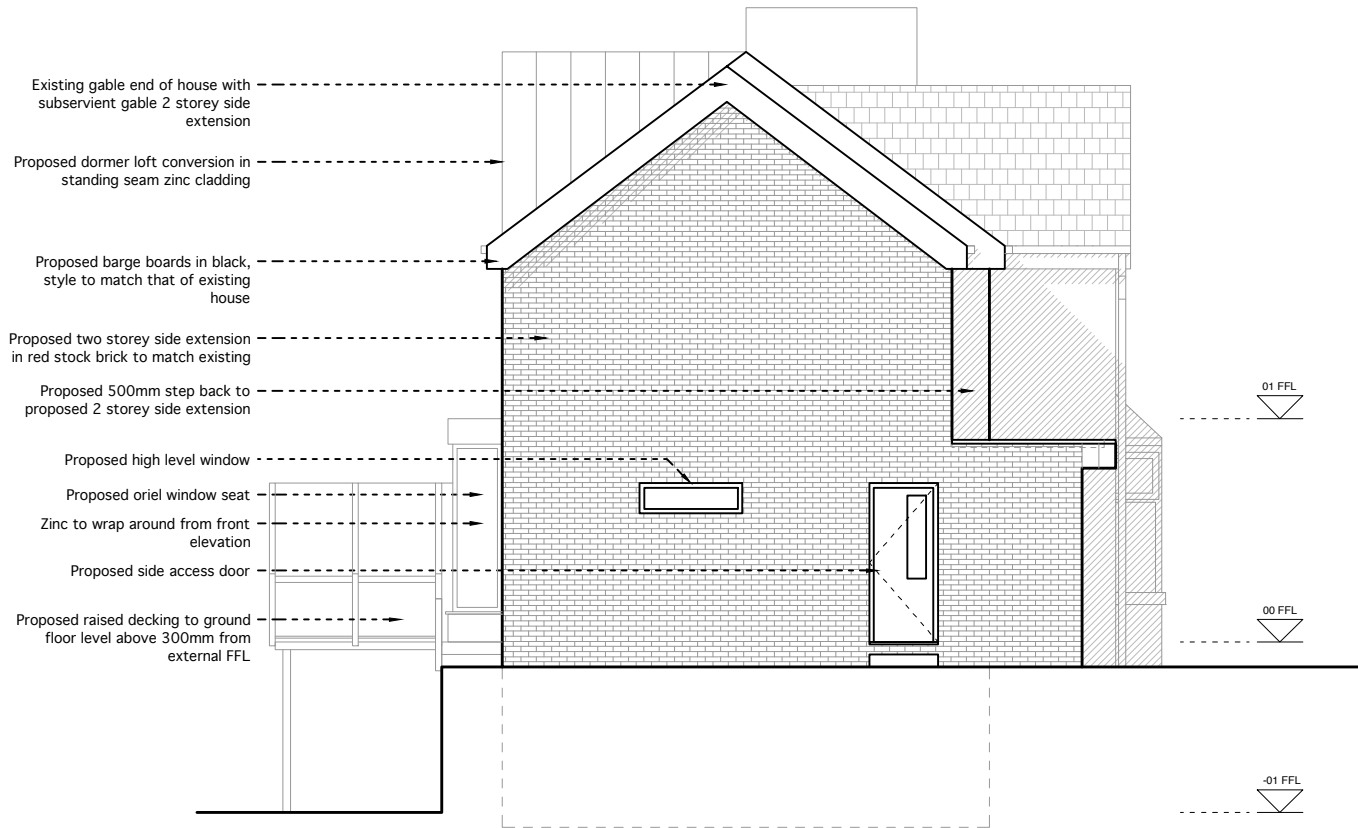

NORTH-WEST ELEVATION

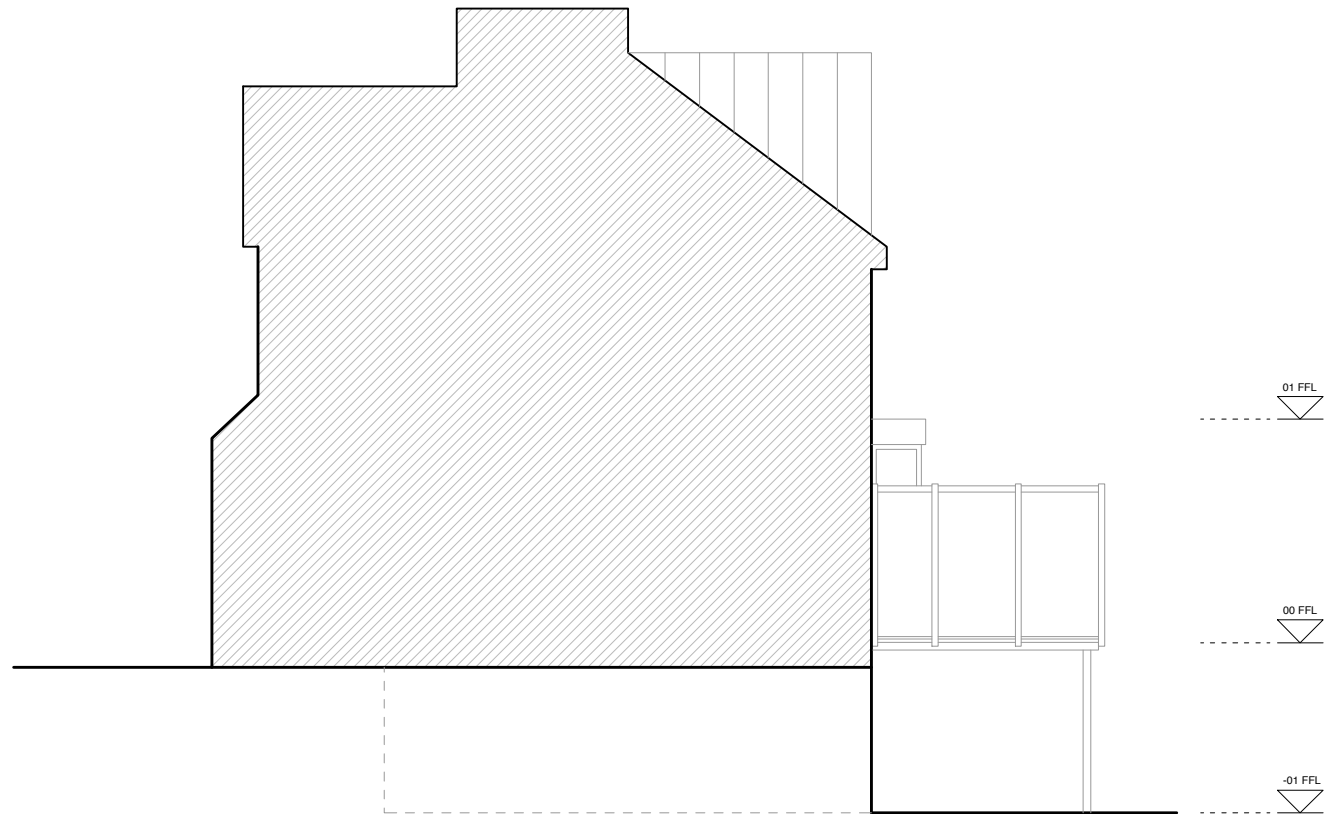

SOUTH-EAST ELEVATION

TITLE		
PROPOSED NW & SE ELEVATION		
DWG.NO.		
2272 - PL - PR - 201		
SCALE	1:100 @ A3	
ISSUE	PLANNING	
DATE	05-08-2022	
REVISION	JOB NO.	
07	2272	
NOTES		
Rev	Date	Description
00	23/08/22	DRAFT Issue to Client
01	27/09/22	Issue to Client
02	24/11/22	Issue to Client for final approval
03	16/01/23	Updated to reflect Client comments
04	16/01/23	Issue to PLANNING
05	14/04/23	Issue to Client for approval
06	16/04/23	Issue to PLANNING
07	05/07/23	Issue to Client for approval
KEY:		
	- Slate to match existing	
	- White render with vertical grooves	
	- Vertical standing seam zinc cladding	
	- Red brick in running bond	
	- White render	
CLIENT	Harriet Whitehead	
ADDRESS	89 Shaw Road, Newhey, Manchester, OL16 3SS	
PROJECT DESCRIPTION	Extension of existing family home and interior remodel	
PROJECT ADDRESS	89 Shaw Road, Newhey, Manchester, OL16 3SS	
BUTTERFIELD ARCHITECTURE ARCHITECTURE \ INTERIORS \ PROJECT MANAGEMENT		
W \ WWW.BUTTERFIELD ARCHITECTURE.CO.UK E \ INFO@BUTTERFIELDARCHITECTURE.CO.UK M \ +44 (0) 7779302856 102 ROSENEATH ROAD, URMSTON, MANCHESTER, M41 5AZ		
© COPYRIGHT This drawing is protected by copyright, it may not be reproduced in any form or by any means for any purpose, without gaining written permission from Butterfield Architecture NOTES This drawing is to be read in conjunction with all relevant Butterfield Architecture, Structural Engineer's, Service Engineer's, and Subcontractor drawings. Review all drawings and report any discrepancies to Butterfield Architecture prior to consulting. All structural walls to be confirmed by SE / Contractor on site. Do not scale from this drawing. All dimensions and levels including any abutment to existing structures to be checked on site prior to commencement. All dimensions in millimetres unless stated otherwise. Work from figured dimensions only. No deviation from details shown on this drawing is allowed without Butterfield Architecture's prior permission in writing. All work is to be carried out in accordance with British Standard Codes of Practice, Statutory requirements and the Contract Documents.		
01m2m3m4m5m		