




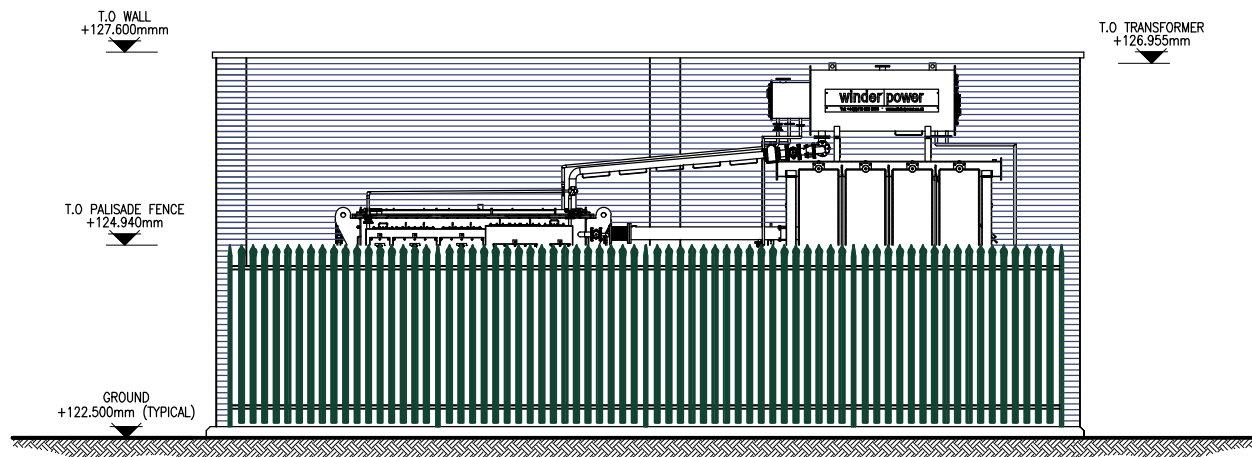


ELEVATION A  
(SCALE 1:50)

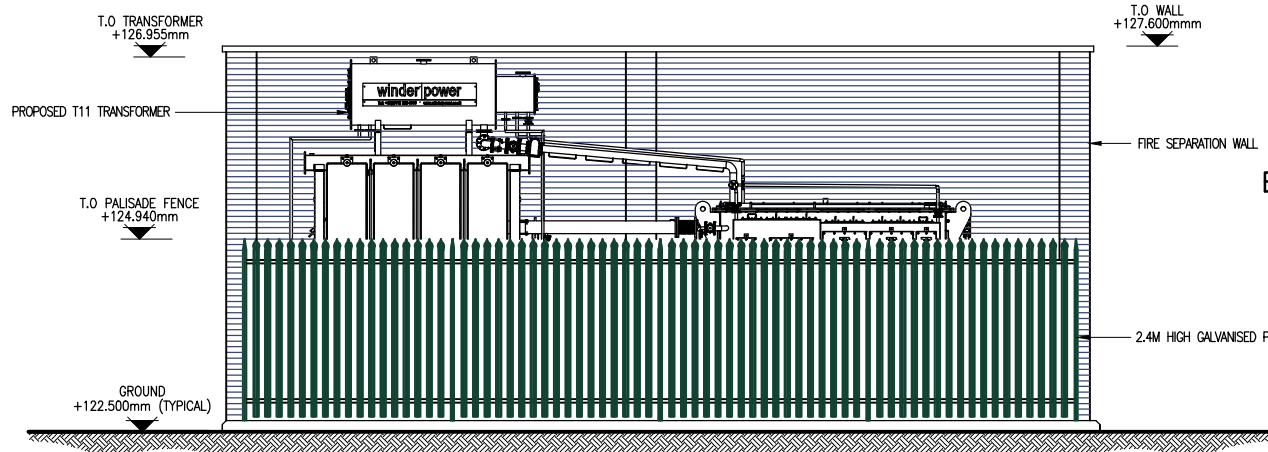


ELEVATION B  
(SCALE 1:50)

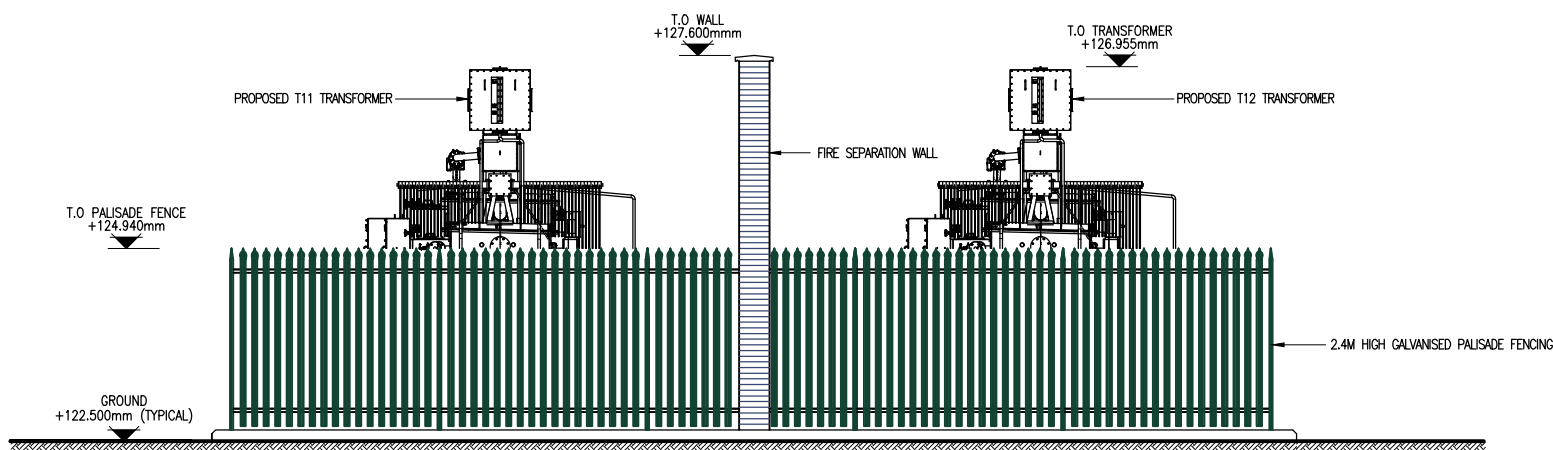

ELEVATION C  
(SCALE 1:50)

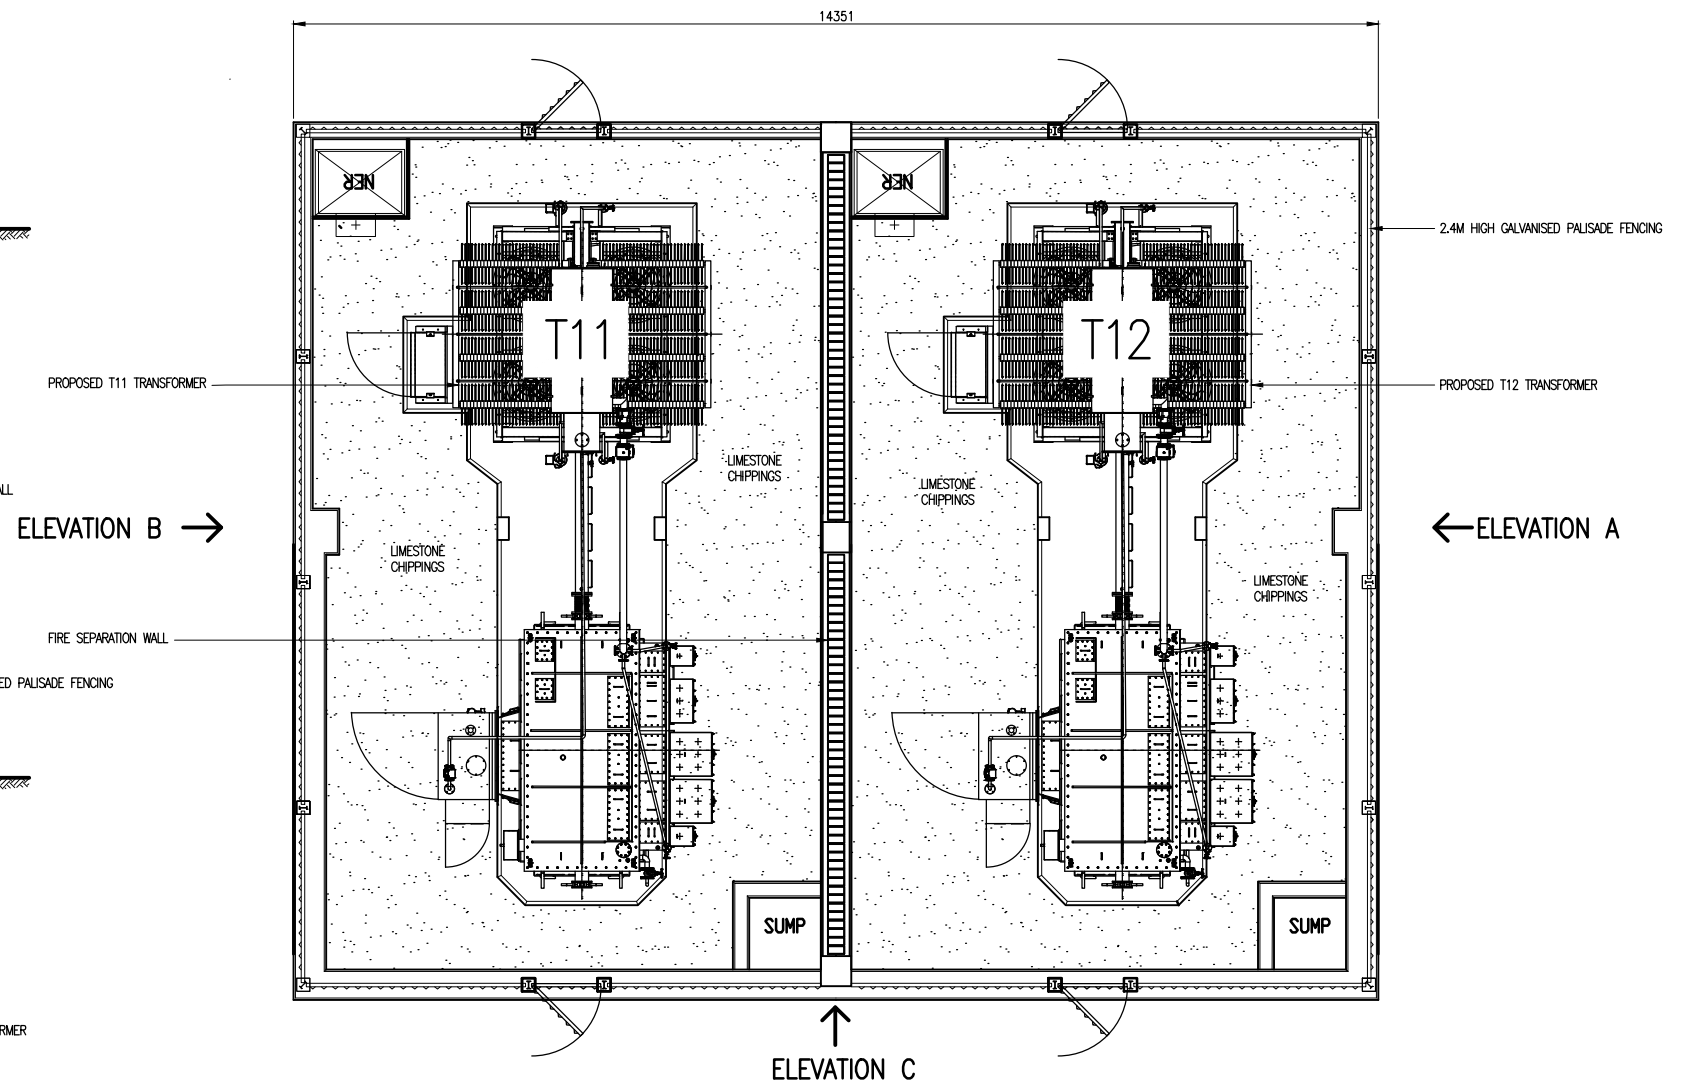

PLAN ON TRANSFORMER BUNDS  
(SCALE 1:50)

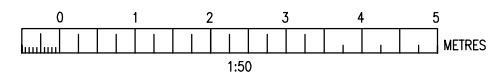

REVISION 002  
UPDATED BRICKWORK ON ALL STRUCTURES TO STAFFSHIRE BLUE  
RE-ISSUED FOR PLANNING

| THIS DRAWING AND ANY INFORMATION OR DESCRIPTIVE MATTER SET OUT HEREON ARE THE CONFIDENTIAL AND COPYRIGHT PROPERTY OF ELECTRICITY NORTH WEST LIMITED AND MUST NOT BE DISCLOSED, LOANED, COPIED OR USED FOR ANY PURPOSE WITHOUT WRITTEN PERMISSION. |                     |       |      |          |
|---|---------------------|-------|------|----------|
| NOT TO BE SCALED. UNLESS OTHERWISE STATED DIMENSIONS ARE IN MILLIMETRES.   |                     |       |      |          |
| REV   | AMENDMENTS          | DRAWN | APP. | DATE     |
| 001   | ISSUED FOR PLANNING | JEWB  | JAB  | 25.09.24 |
| 002   | ISSUED FOR PLANNING | JEWB  | JAB  | 22.11.24 |
|   |                     |       |      |          |
|   |                     |       |      |          |
|   |                     |       |      |          |



ELECTRICITY NORTH WEST

FREDERICK ROAD

SALFORD M6 6QH

SOUTH HEYWOOD PRIMARY SUBSTATION

PLANNING DRAWINGS

TRANSFORMER PLANS & ELEVATIONS

|            |                |                |                        |            |          |
|------------|----------------|----------------|------------------------|------------|----------|
| SCALE      | AS SHOWN AT A1 | SITE NAME      | SOUTH HEYWOOD PRIMARY  |            |          |
| DRAWN      | JEWB           | PROJECT        | NEW PRIMARY SUBSTATION |            |          |
| APPROVED   | JAB            | P.F.R. NO.     | 100125                 | DWG STATUS | RELEASED |
| DATE       | SEPT 24        | DRAWING NUMBER |                        |            | REVISION |
| SHEET SIZE | A1             | 100125         |                        |            | 00035    |
| OLD DWG NO |                |                |                        |            | 002      |