


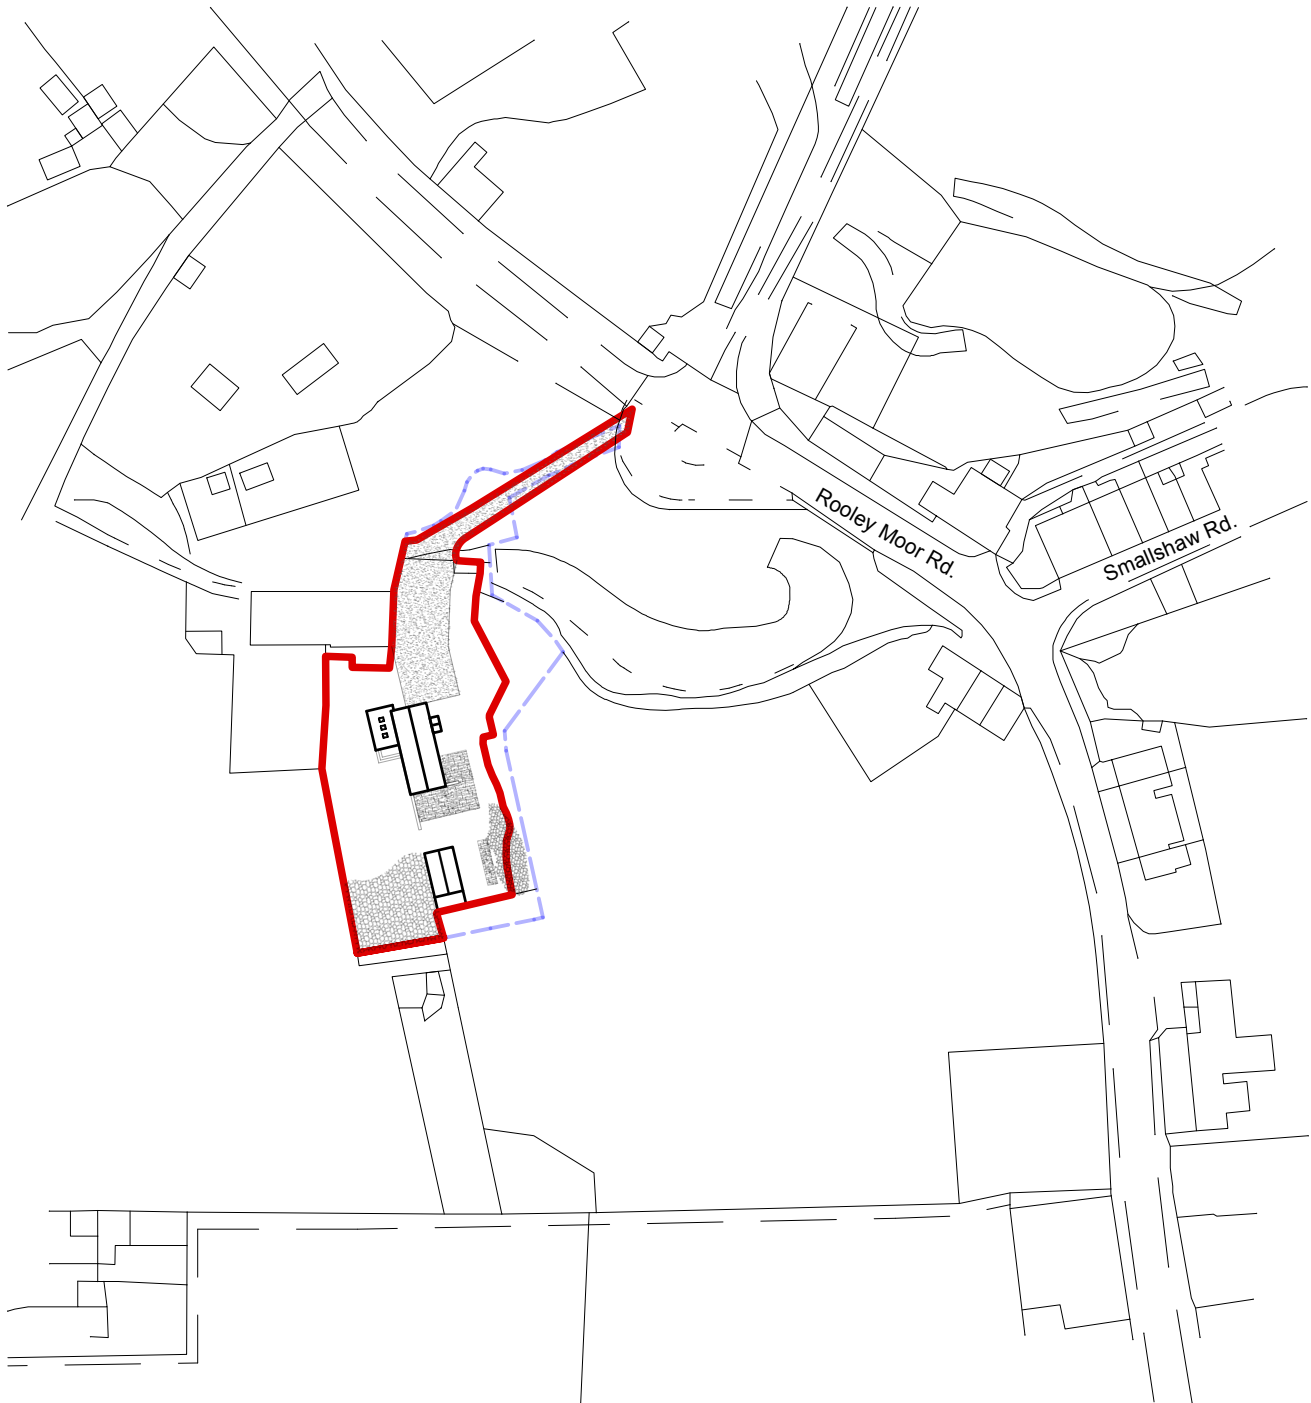

0 10 20 30 40 50 1:1250
meters

Survey Drawing
NotForConstruction

Revision

Project

House Extension

Address

Syke Farm, Rooley Moor
Road, OL12 6BN

Client

Robert Brierley

Drawing

Location Plan



Chartered Architects
RIBA Chartered Practice

www.storah.com

mail@storah.com

01706 813214

Scale
1:1250

Sheet Size
ISO A4

Date

Drawn

MC

Drawing Number

Revision

24-055 - 001

© Storah Architecture Ltd.