



MICHAEL KIDD.
PROPOSED DORMA EXT TO 108 MOUNT ROAD
MIDDLETON
MANCHESTER
M24 1FS.

SCALE 1:50 @ A2.

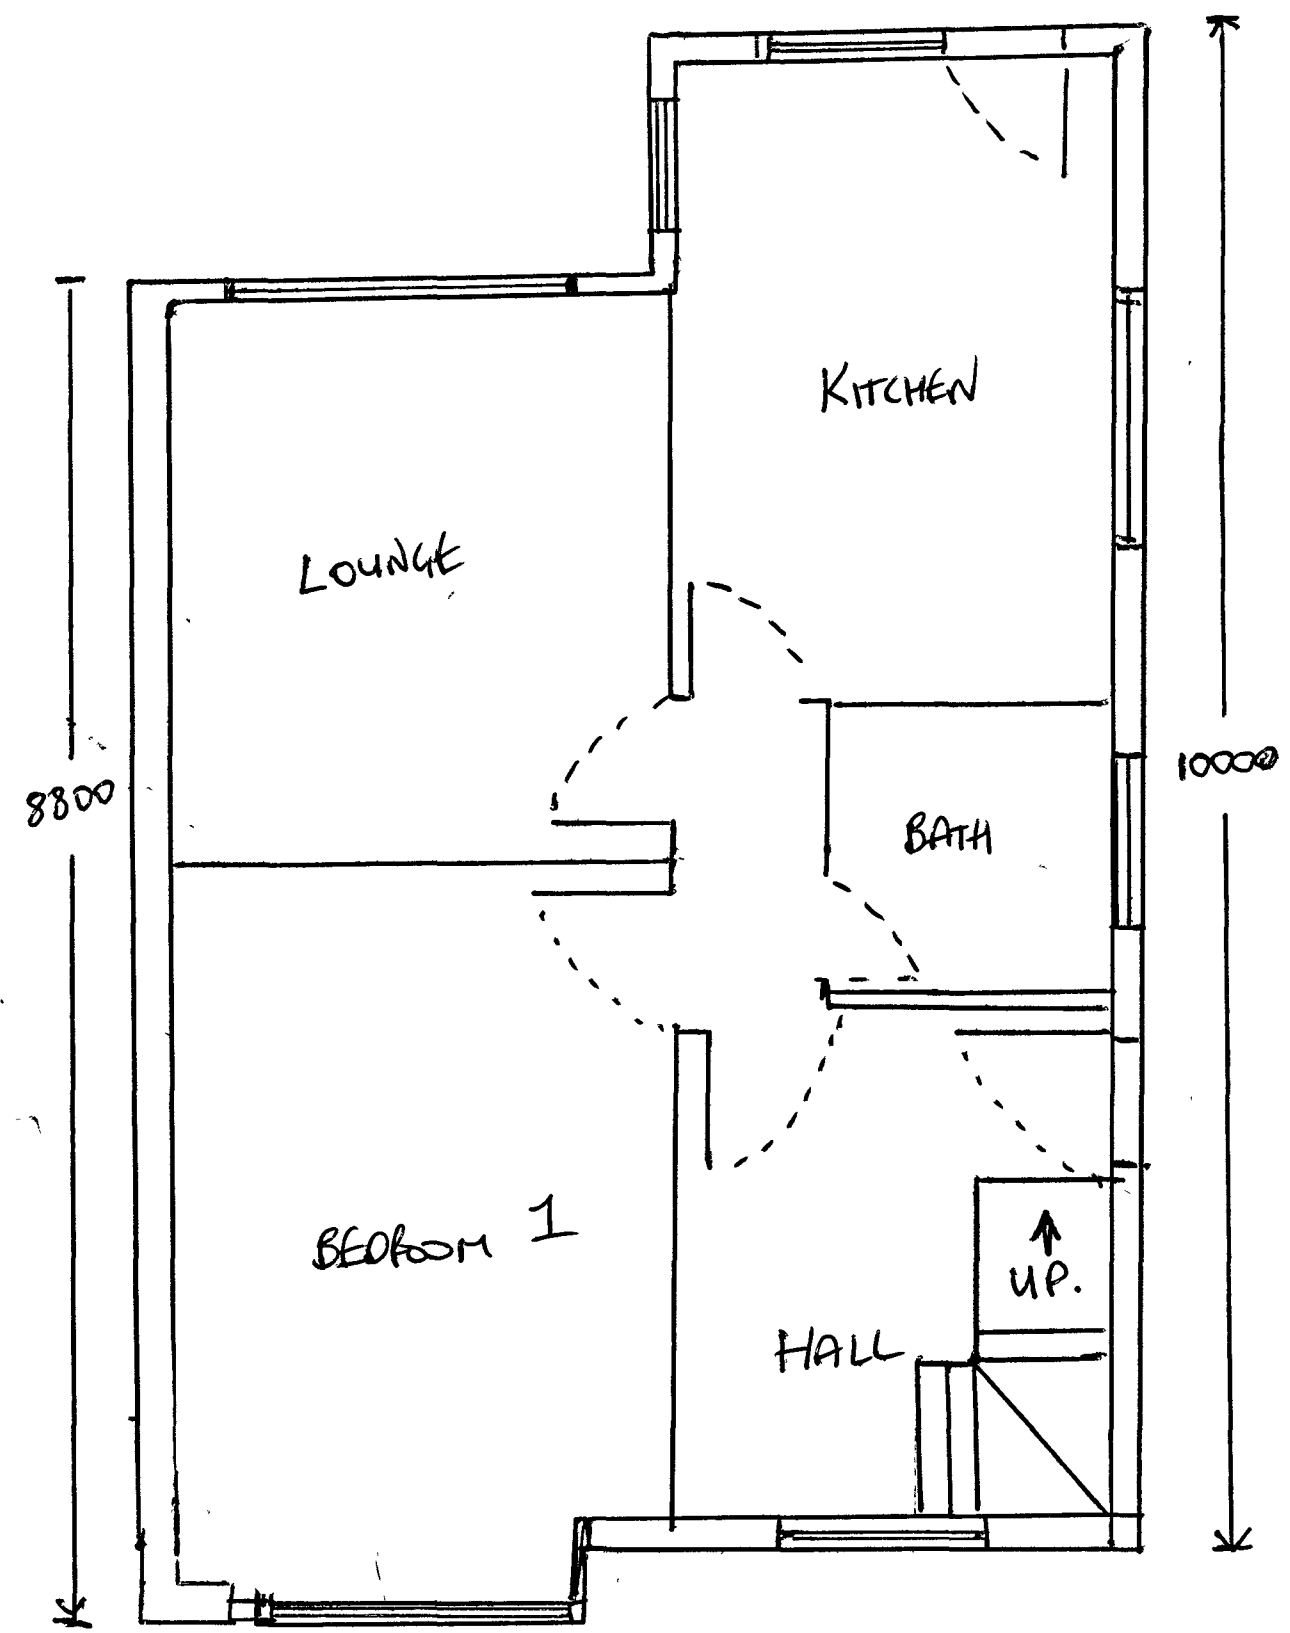

PROPOSED GROUND FLOOR

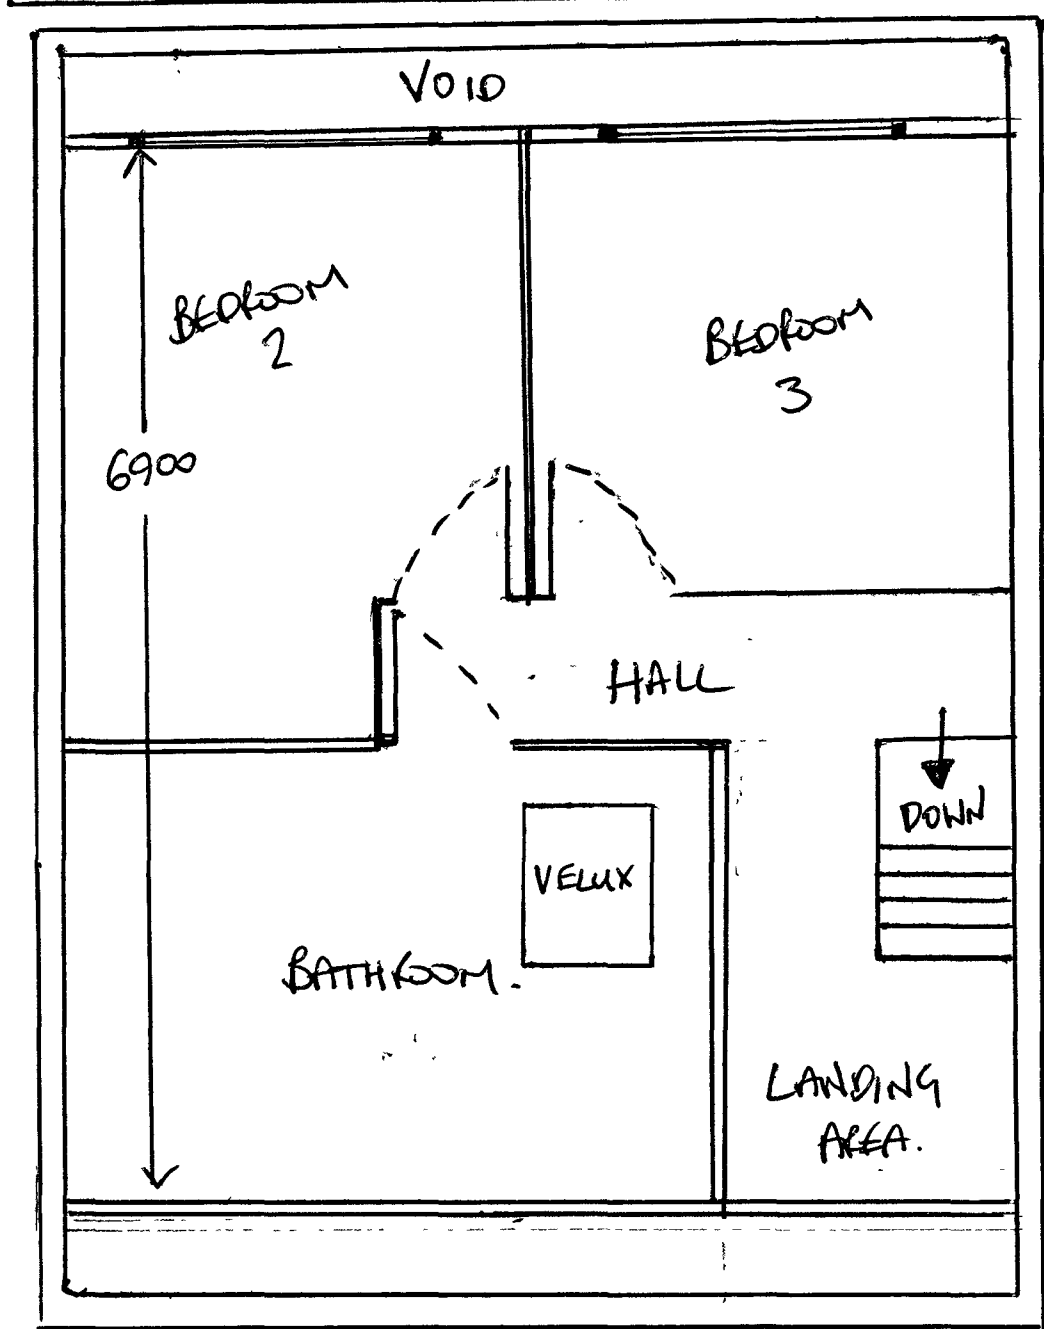

PROPOSED FIRST FLOOR